




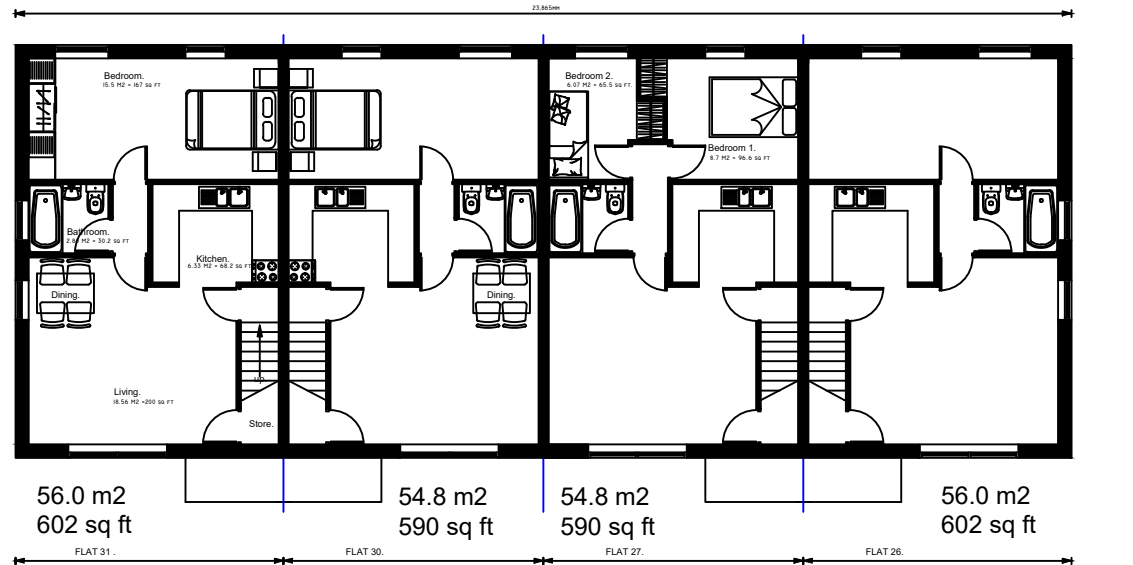

First floor plan.

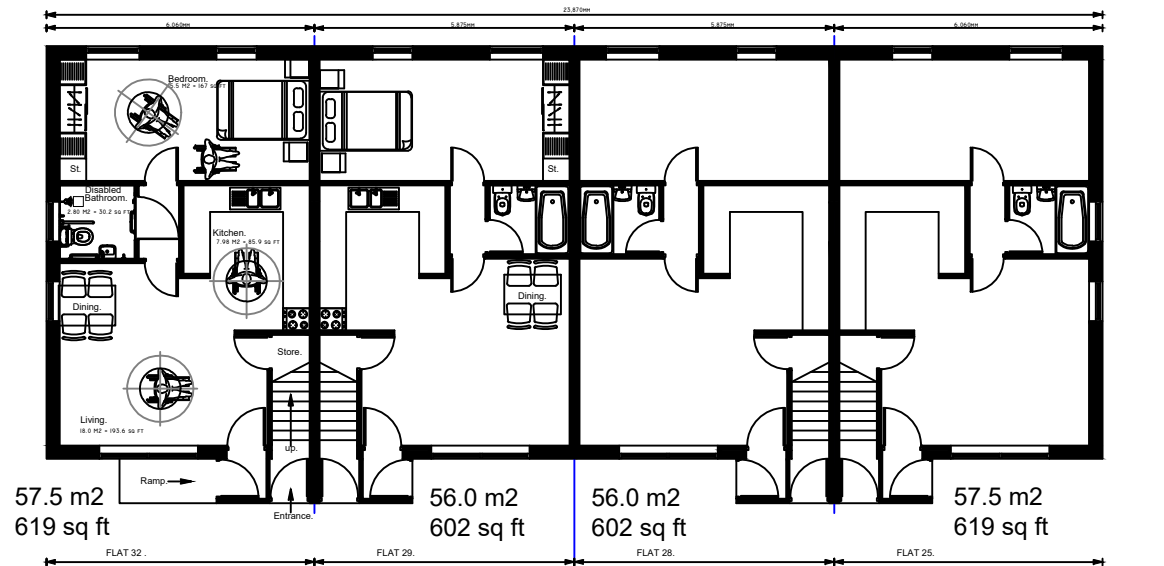

Ground floor plan.

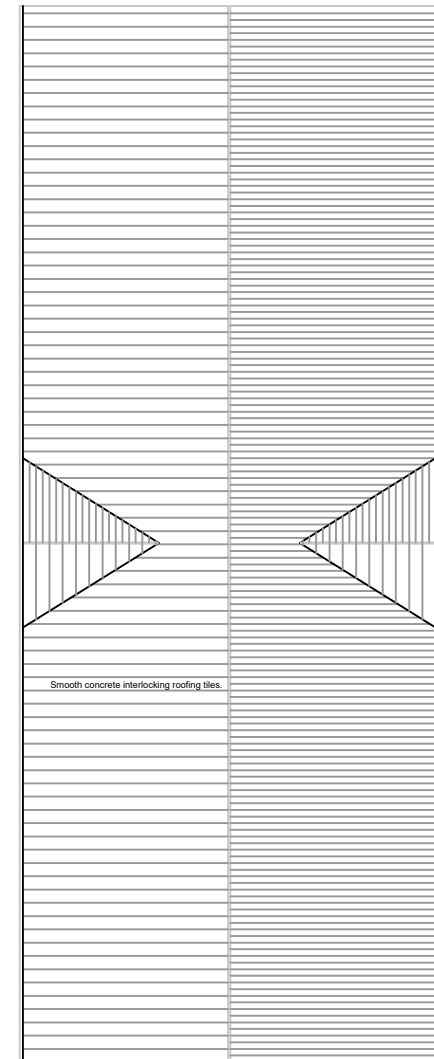

Roof Plan.

Scale 1:50.