


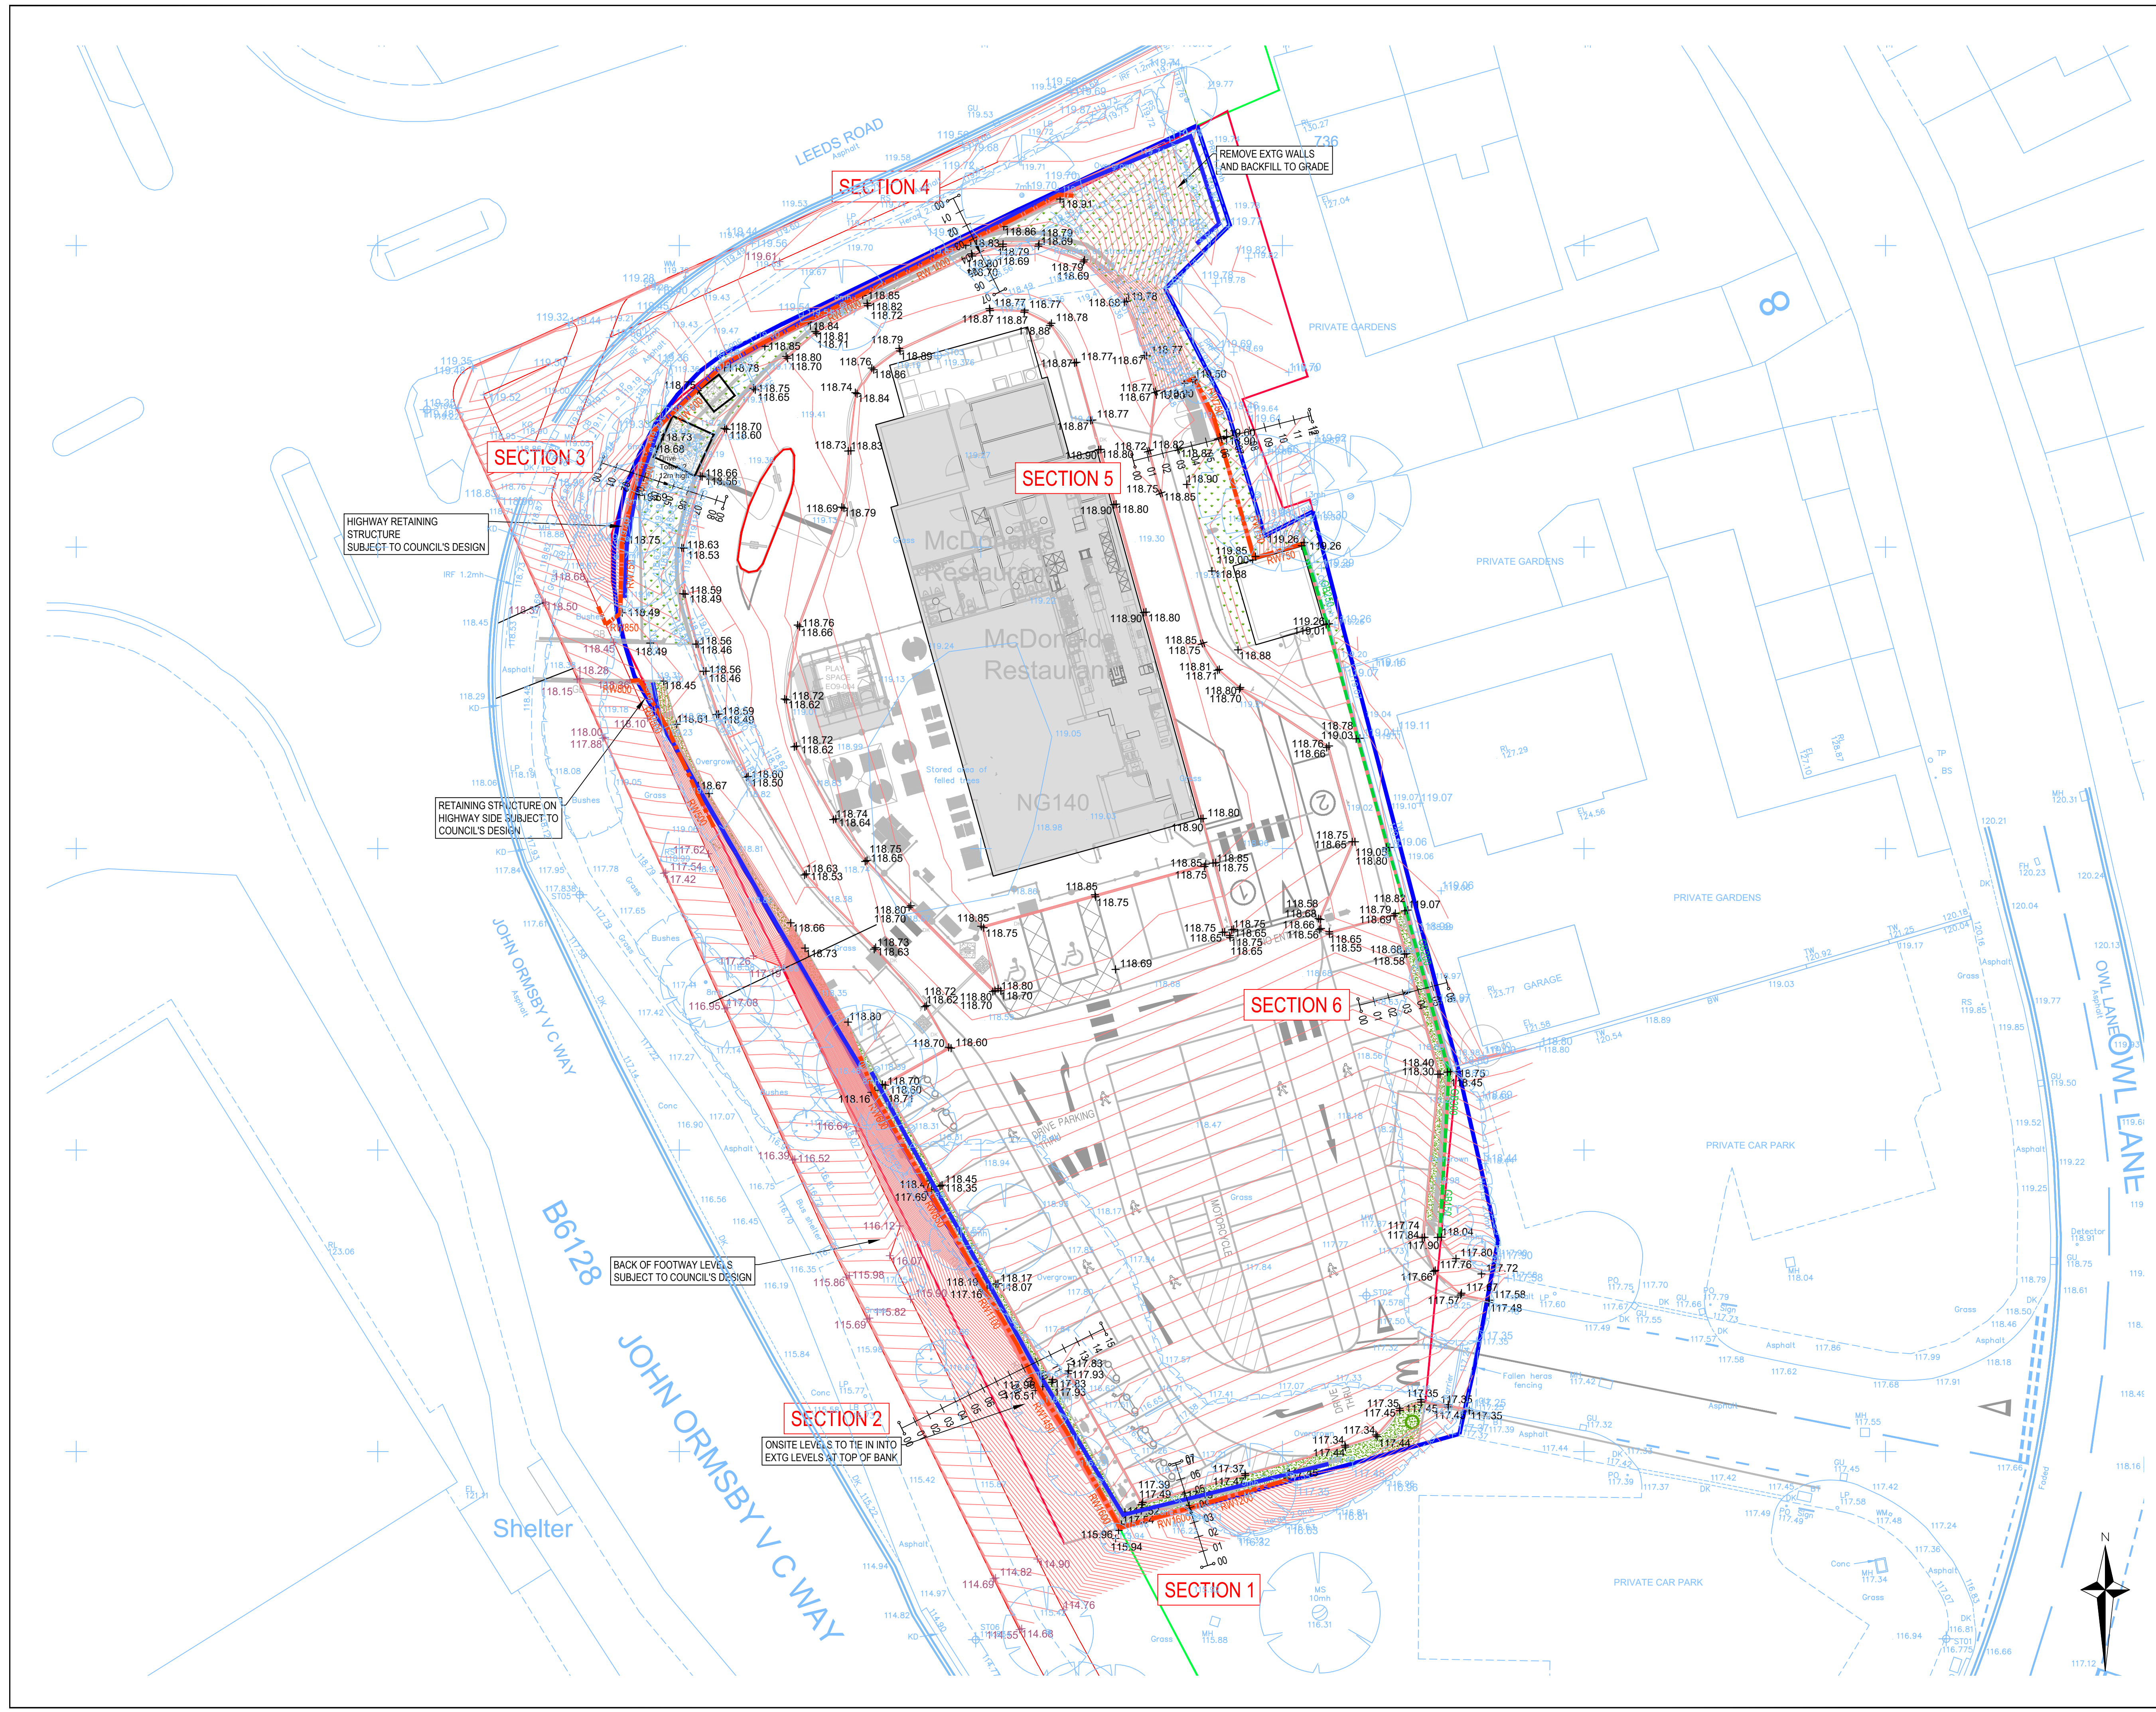

- NOTES
1. THIS DRAWING IS TO BE READ IN CONJUNCTION WITH ALL RELEVANT DRAWINGS, DOCUMENTS AND SPECIFICATIONS. ANY DISCREPANCIES BETWEEN INFORMATION SHOWN ON THIS AND ANY OTHER DRAWING SHALL BE REPORTED TO THE ENGINEER IMMEDIATELY.
 2. DO NOT SCALE FROM THIS DRAWING. WORK TO FIGURED DIMENSIONS ONLY.
 3. THIS DRAWING SHALL NOT BE USED FOR CONSTRUCTION PURPOSES UNLESS SPECIFICALLY STATED AS 'FOR CONSTRUCTION' IN THE DRAWING STATUS.
 4. ALL DRAWING INFORMATION MUST BE READ FROM HARD COPY / PDF FILES ONLY, MARKED CHECKED. BEFORE PROCEEDING PLEASE ENSURE THE ISSUE STATUS IS APPROPRIATE FOR THE INTENDED USE. ALL INFORMATION EXTRACTED DIRECTLY FROM DRAWING FILES (E.G. DWG'S) IS DONE SO ENTIRELY AT THE USERS RISK.

PRELIMINARY

P1	PRELIMINARY ISSUE	06/04/2022	HBG
Rev.	Description	Date	Chkd
 Glanville 3 Grovelands Business Centre Boundary Way Hemel Hempstead, Herts. HP2 7TE Tel: (01442) 835999 Fax: (01442) 258924 postbox@glanvillegroup.com www.glanvillegroup.com Client:  Project: McDONALD'S RESTAURANT DEWSBURY Title: PROPOSED SITE SECTIONS PLAN Project Engineer: FG Scale: 1:125@A1 Project Director: HBG Date: APR 2022 Status: PRELIMINARY			
Drawing No.	4190299-1011	Rev	P1