



Schematics


Technical drawings below showing cross sections of the Evolve VS window.

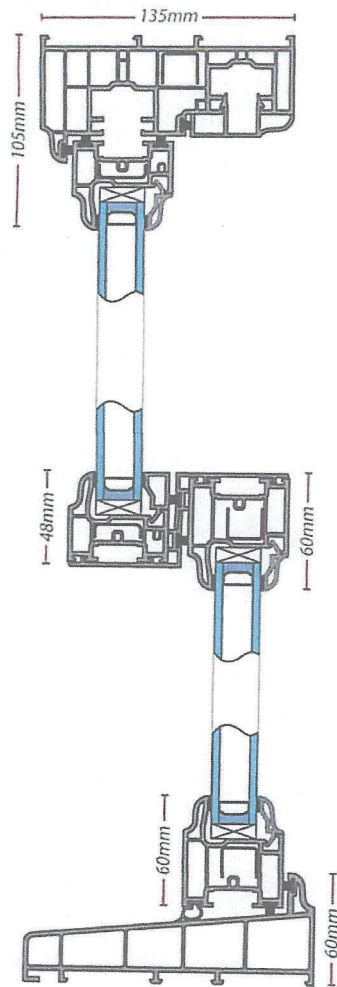

Vertical section through sash with standard sill

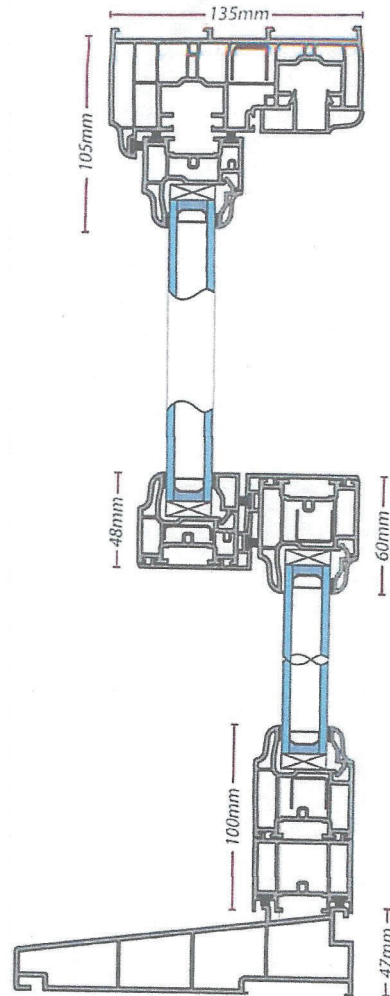

Vertical section through sash with DBR and non standard sill option

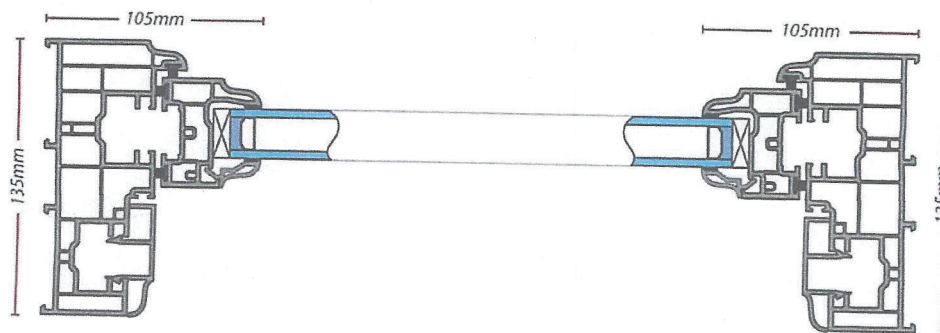

Horizontal section through top sash