



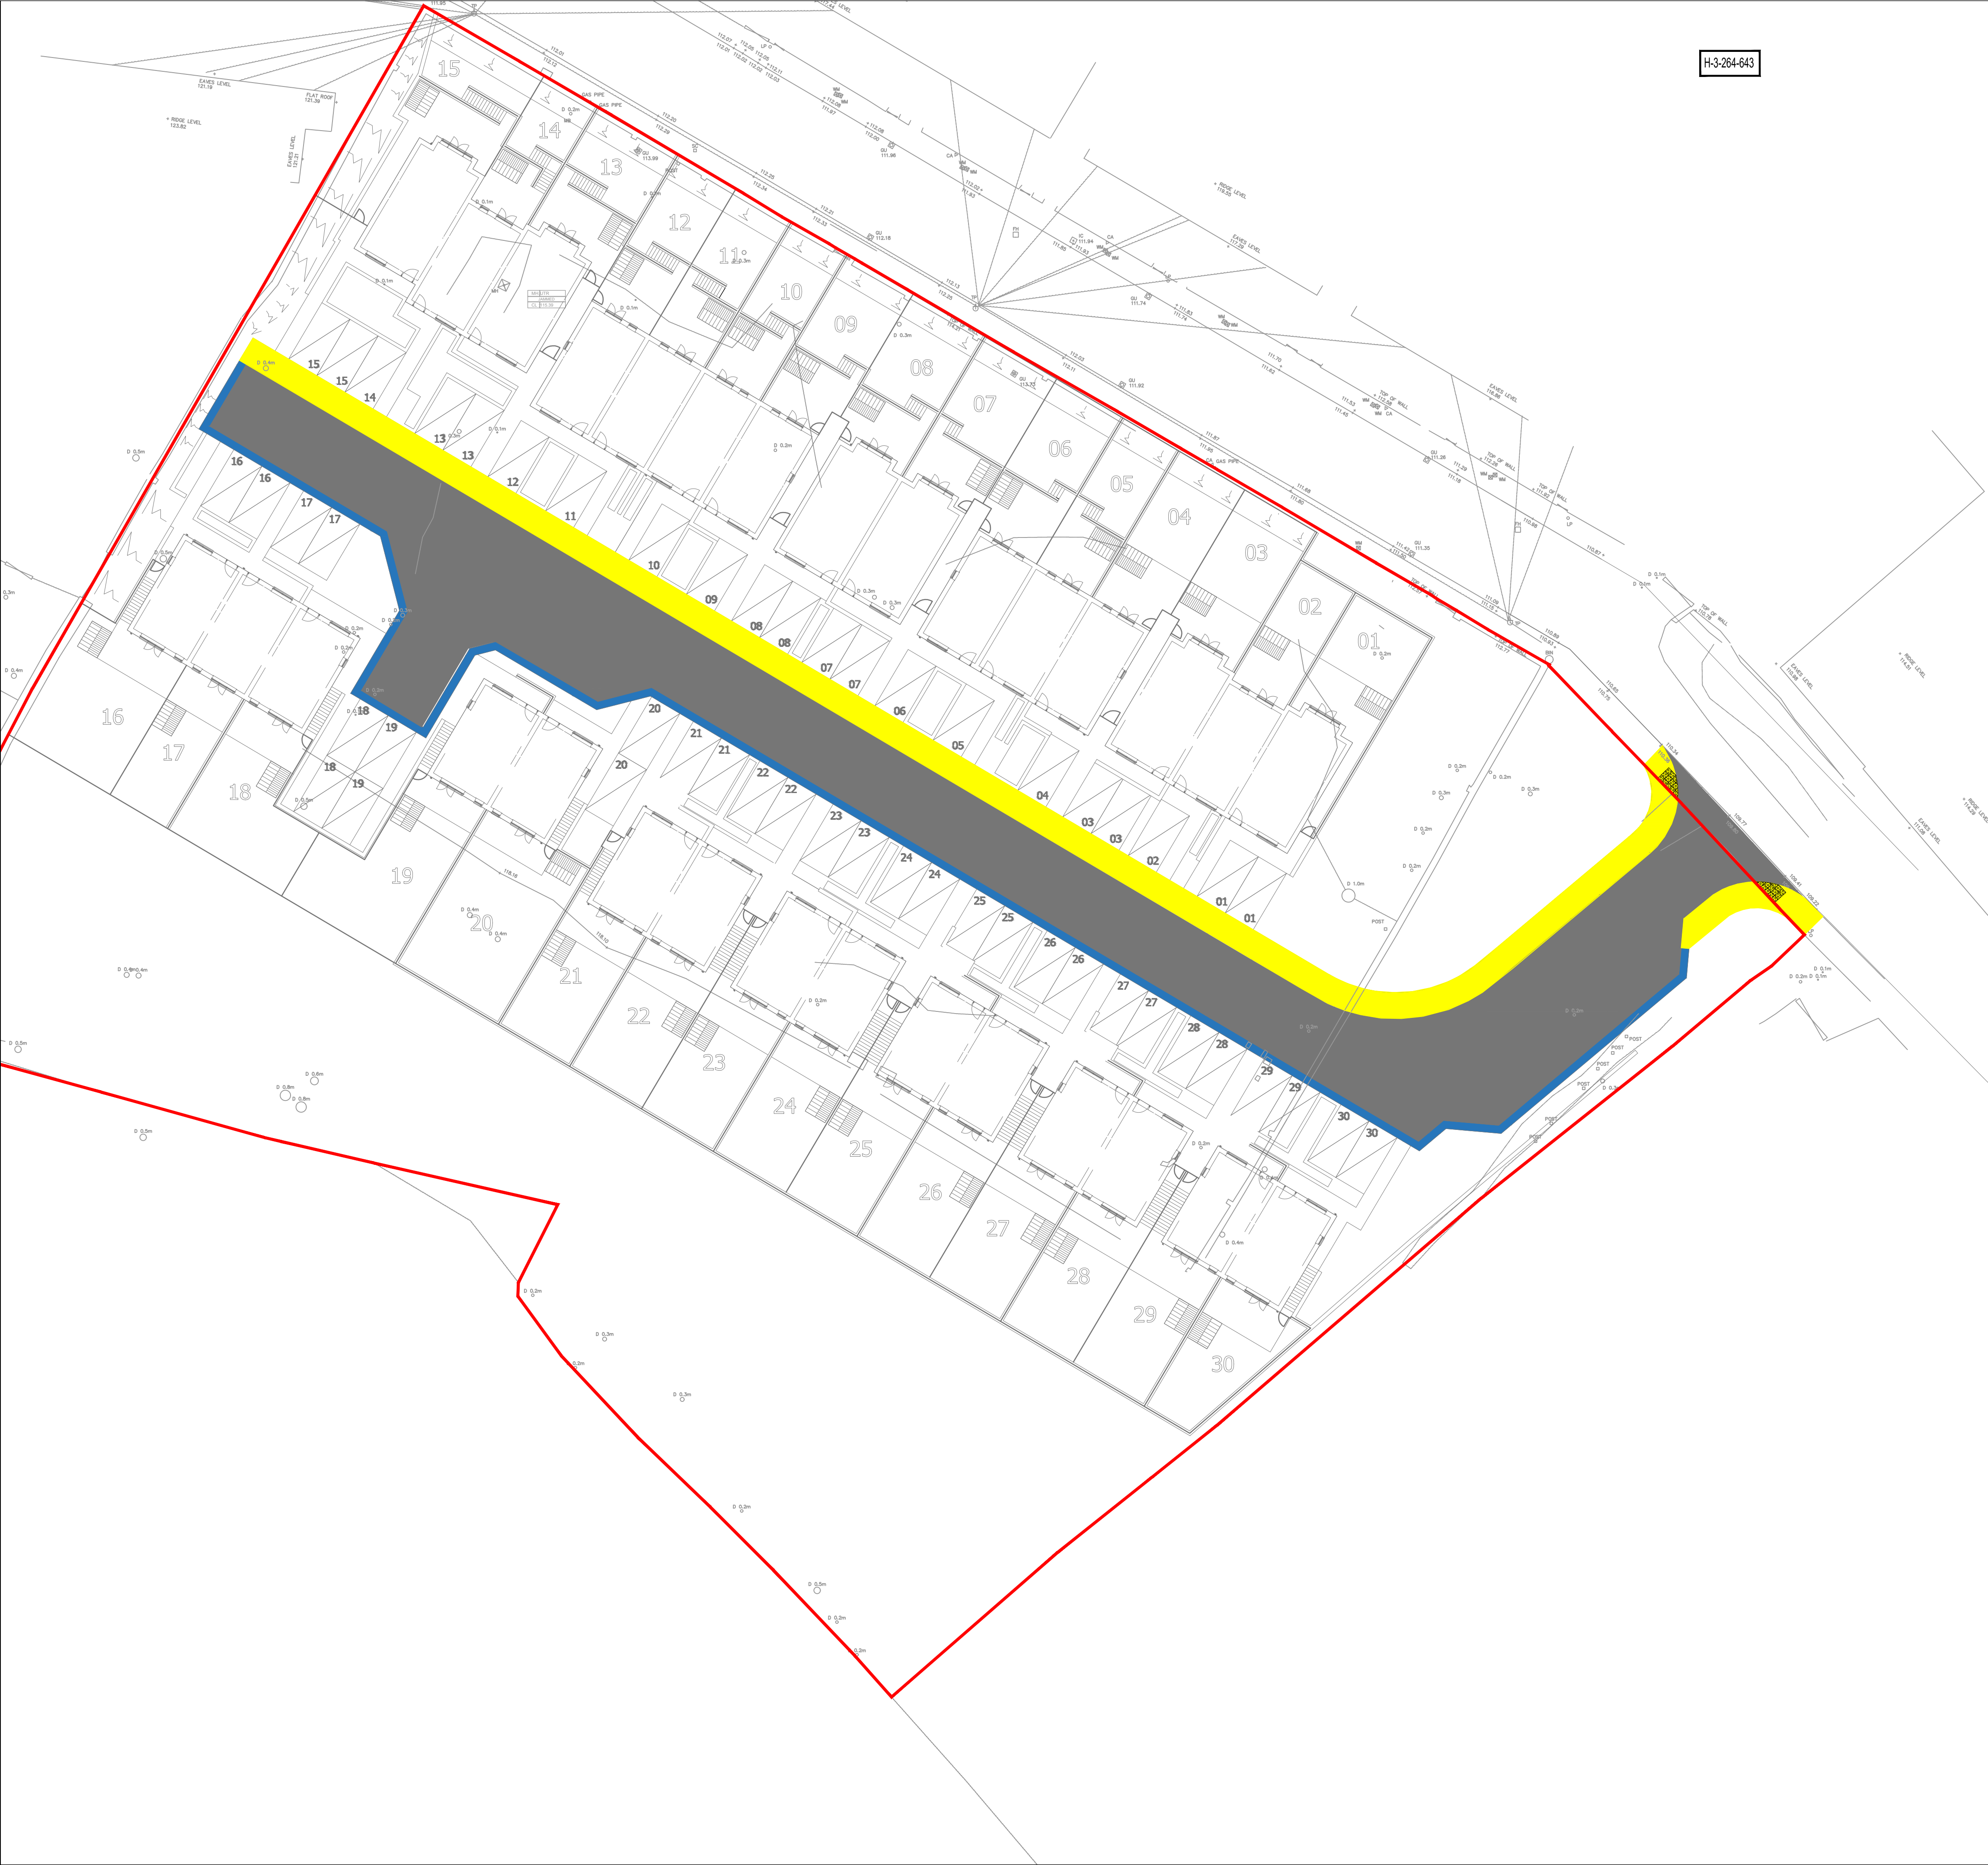

H-3-264-643

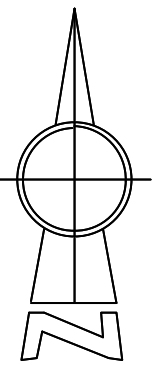

N O T E S

ATTENTION IS DRAWN TO THE REQUIREMENTS OF THE CONSTRUCTION DESIGN AND MANAGEMENT REGULATIONS 2015 AND THE DUTIES AND RESPONSIBILITIES CONTAINED THEREIN

COLOUR KEY

- Carriageway Construction
- Footway/Hard Margin construction
- Hard Margin construction
- Tactile Paving

- Refer to typical section Drawing No 1375/02/04 for typical highway details.
- Dropped kerbs and tactile pavings are required at the junctions to facilitate the movement of wheelchairs etc. The dropped kerbs to be laid with a 10mm upstand.
- Adoptable sewers are not to be constructed under or within 1.0 metres of any footpath/ kerb line / service strip.
- Off-site drainage already built must have invert levels checked prior to connection of the site drainage.
- Gully positions shown are subject to adjustment on site to ensure full drainage and the absence of ponding.
- No walls are to be constructed 1m of the highway drains located in gardens or verge.
- No water should be allowed to discharge from any private drives onto the adoptable highway.
- All highway works are to be the subject of a Section 38 Agreement of the highways Act 1980.
- All public sewers to comply with the requirements of the Water Authorities publication "Sewers for Adoption 6th Edition" together with any additional specific requirements of the drainage authority.
- All public sewers are to be the subject of a Section 104 Agreement of the Water Industry Act 1991.
- Any coated base material in carriageway left exposed for more than seven days to be sealed using bituminous sealing grit.
- Highway boundary to be indicated by back edgings laid flush or change of material on Private drives.
- All vertical faces of joints involving flexible materials shall be treated with "Oxy-bit" or other approved joint sealant. This includes ironwork, and precast products. Overbanding will not be accepted with Kirkless Council.
- Do not scale from this drawing.

C	RJ	07.04.22	Amended to new site layout	MI	MI
B	MB	04.11.21	Amended to suit section 104 comments	MI	MI
A	RJ	28.09.21	Drawing number revised	MI	MI
/	RJ	19.03.21	Issued for approval	MI	MI
Rev	By	Date	Revision	Chk	Apvd.



Northwest House • 5 & 6 Northwest Business Park • Servia Hill, Leeds • LS6 2QH
0113 245 8498 0113 244 3864 leeds@arpassociates.co.uk www.arpassociates.co.uk
ARP Associates is a trading division of ARP Geotechnical Ltd, a company registered in England and Wales with company number 3773811, whose registered office is at 5/6 Northwest Business Park, Servia Hill, Leeds LS6 2QH

TITLE
PAVEMENT CONSTRUCTION

PROJECT
PLANE STREET
HUDDERSFIELD

CLIENT
UNITY HOUSING ASSOCIATION

DRAWING STATUS
FOR APPROVAL

Scale	Date	Drawn
1:250 @ A1	FEB 21	RJ
	Chk.	MI

Drg. No.	Rev
257/05/02.03	C

SUBJECT TO THE
APPROVAL OF
ALL RELEVANT
AUTHORITIES