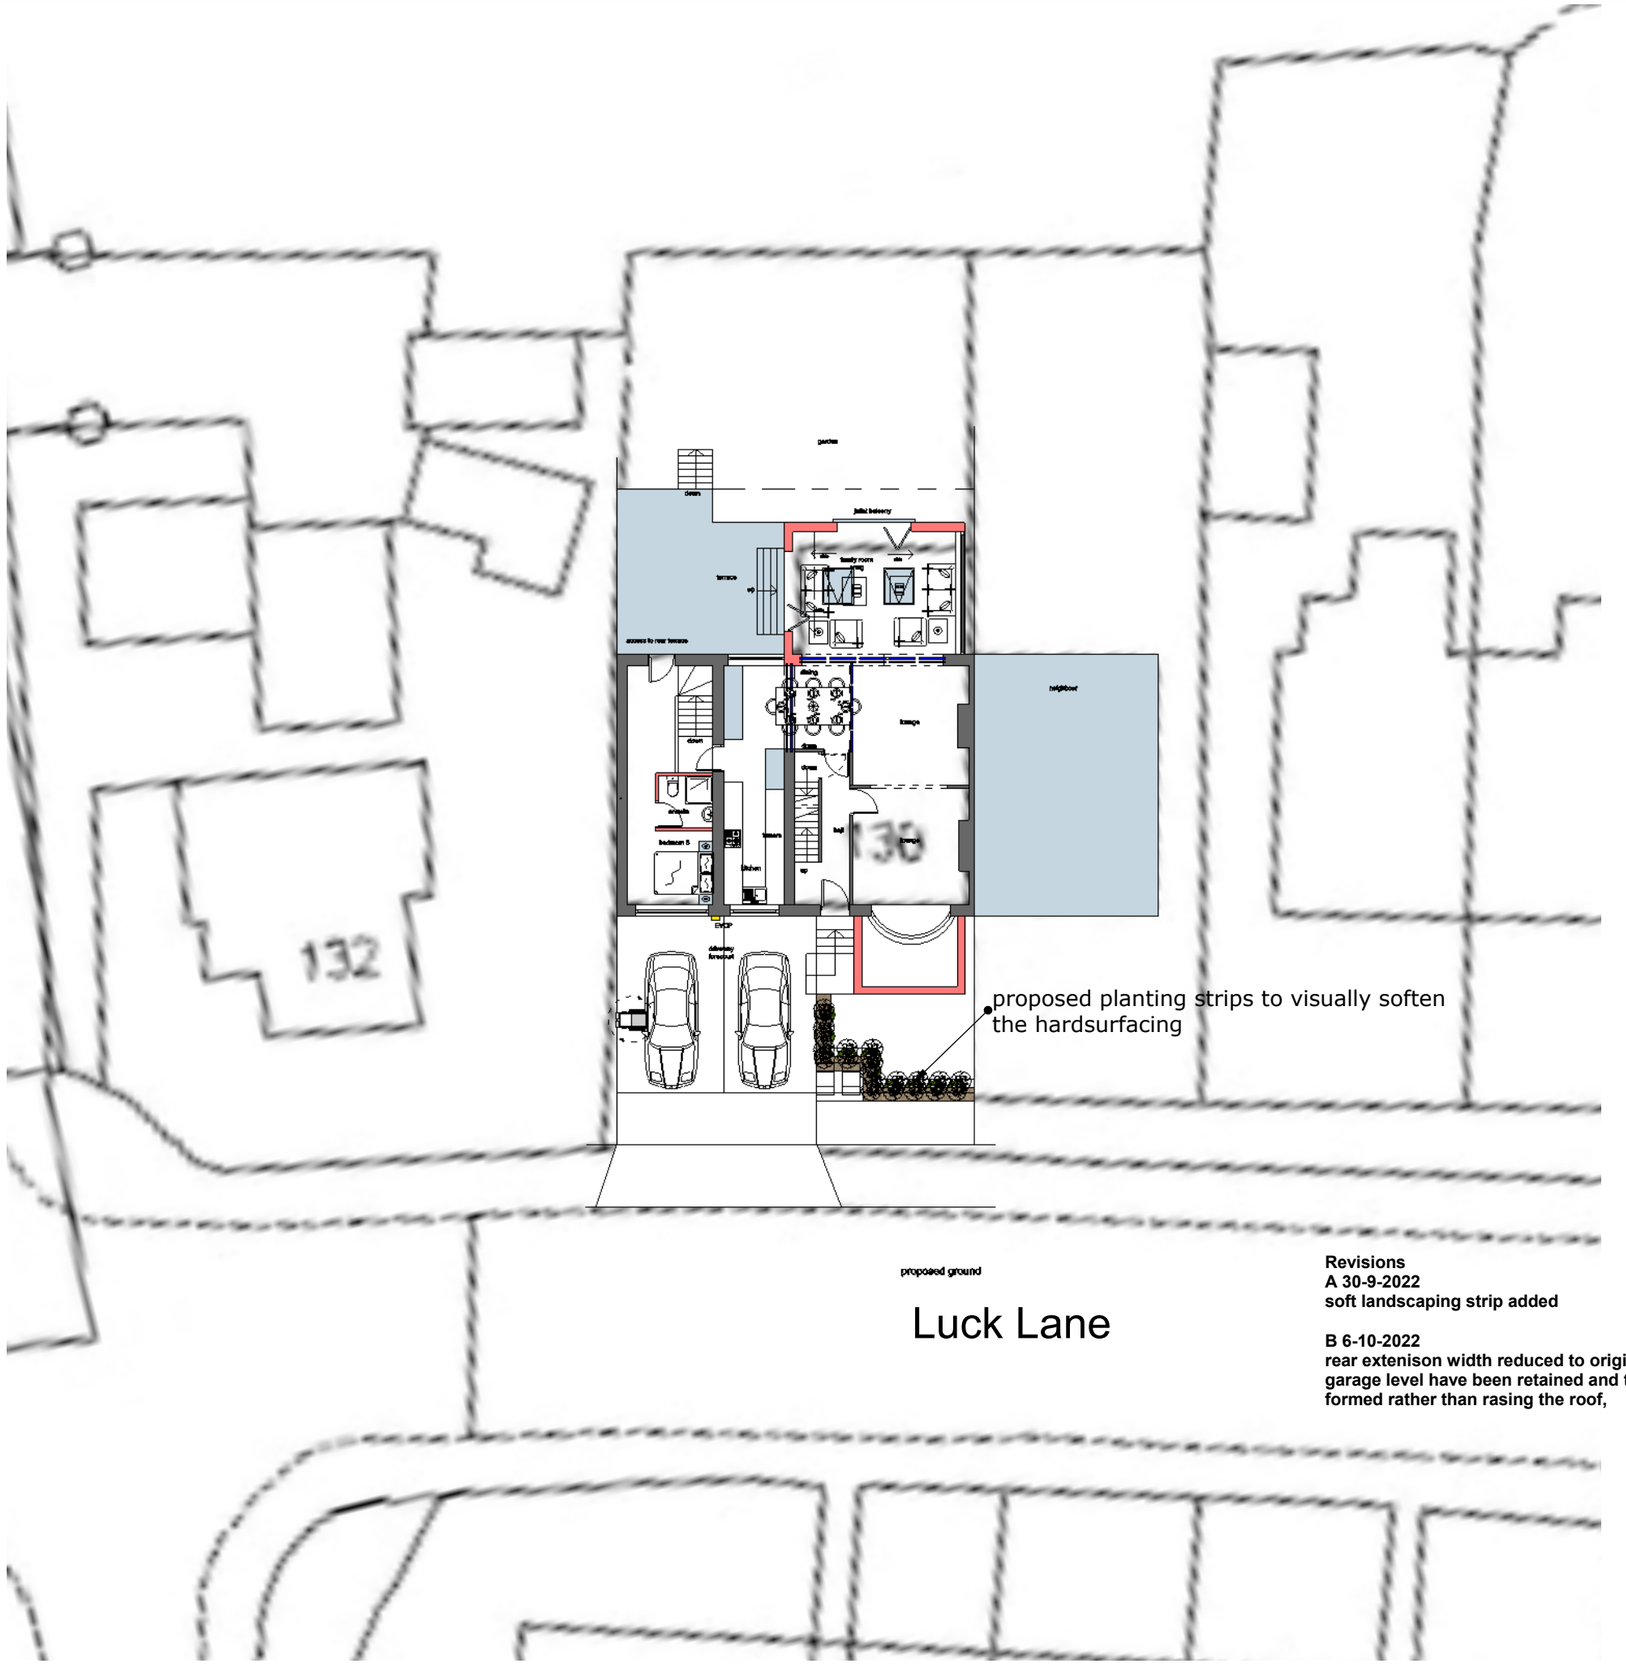
132
garden
Deck
Juliet balcony
terrace
up
access to rear terrace
family room
dn
dn
dining
Kitchen
neighbour
dn
dn
dn