


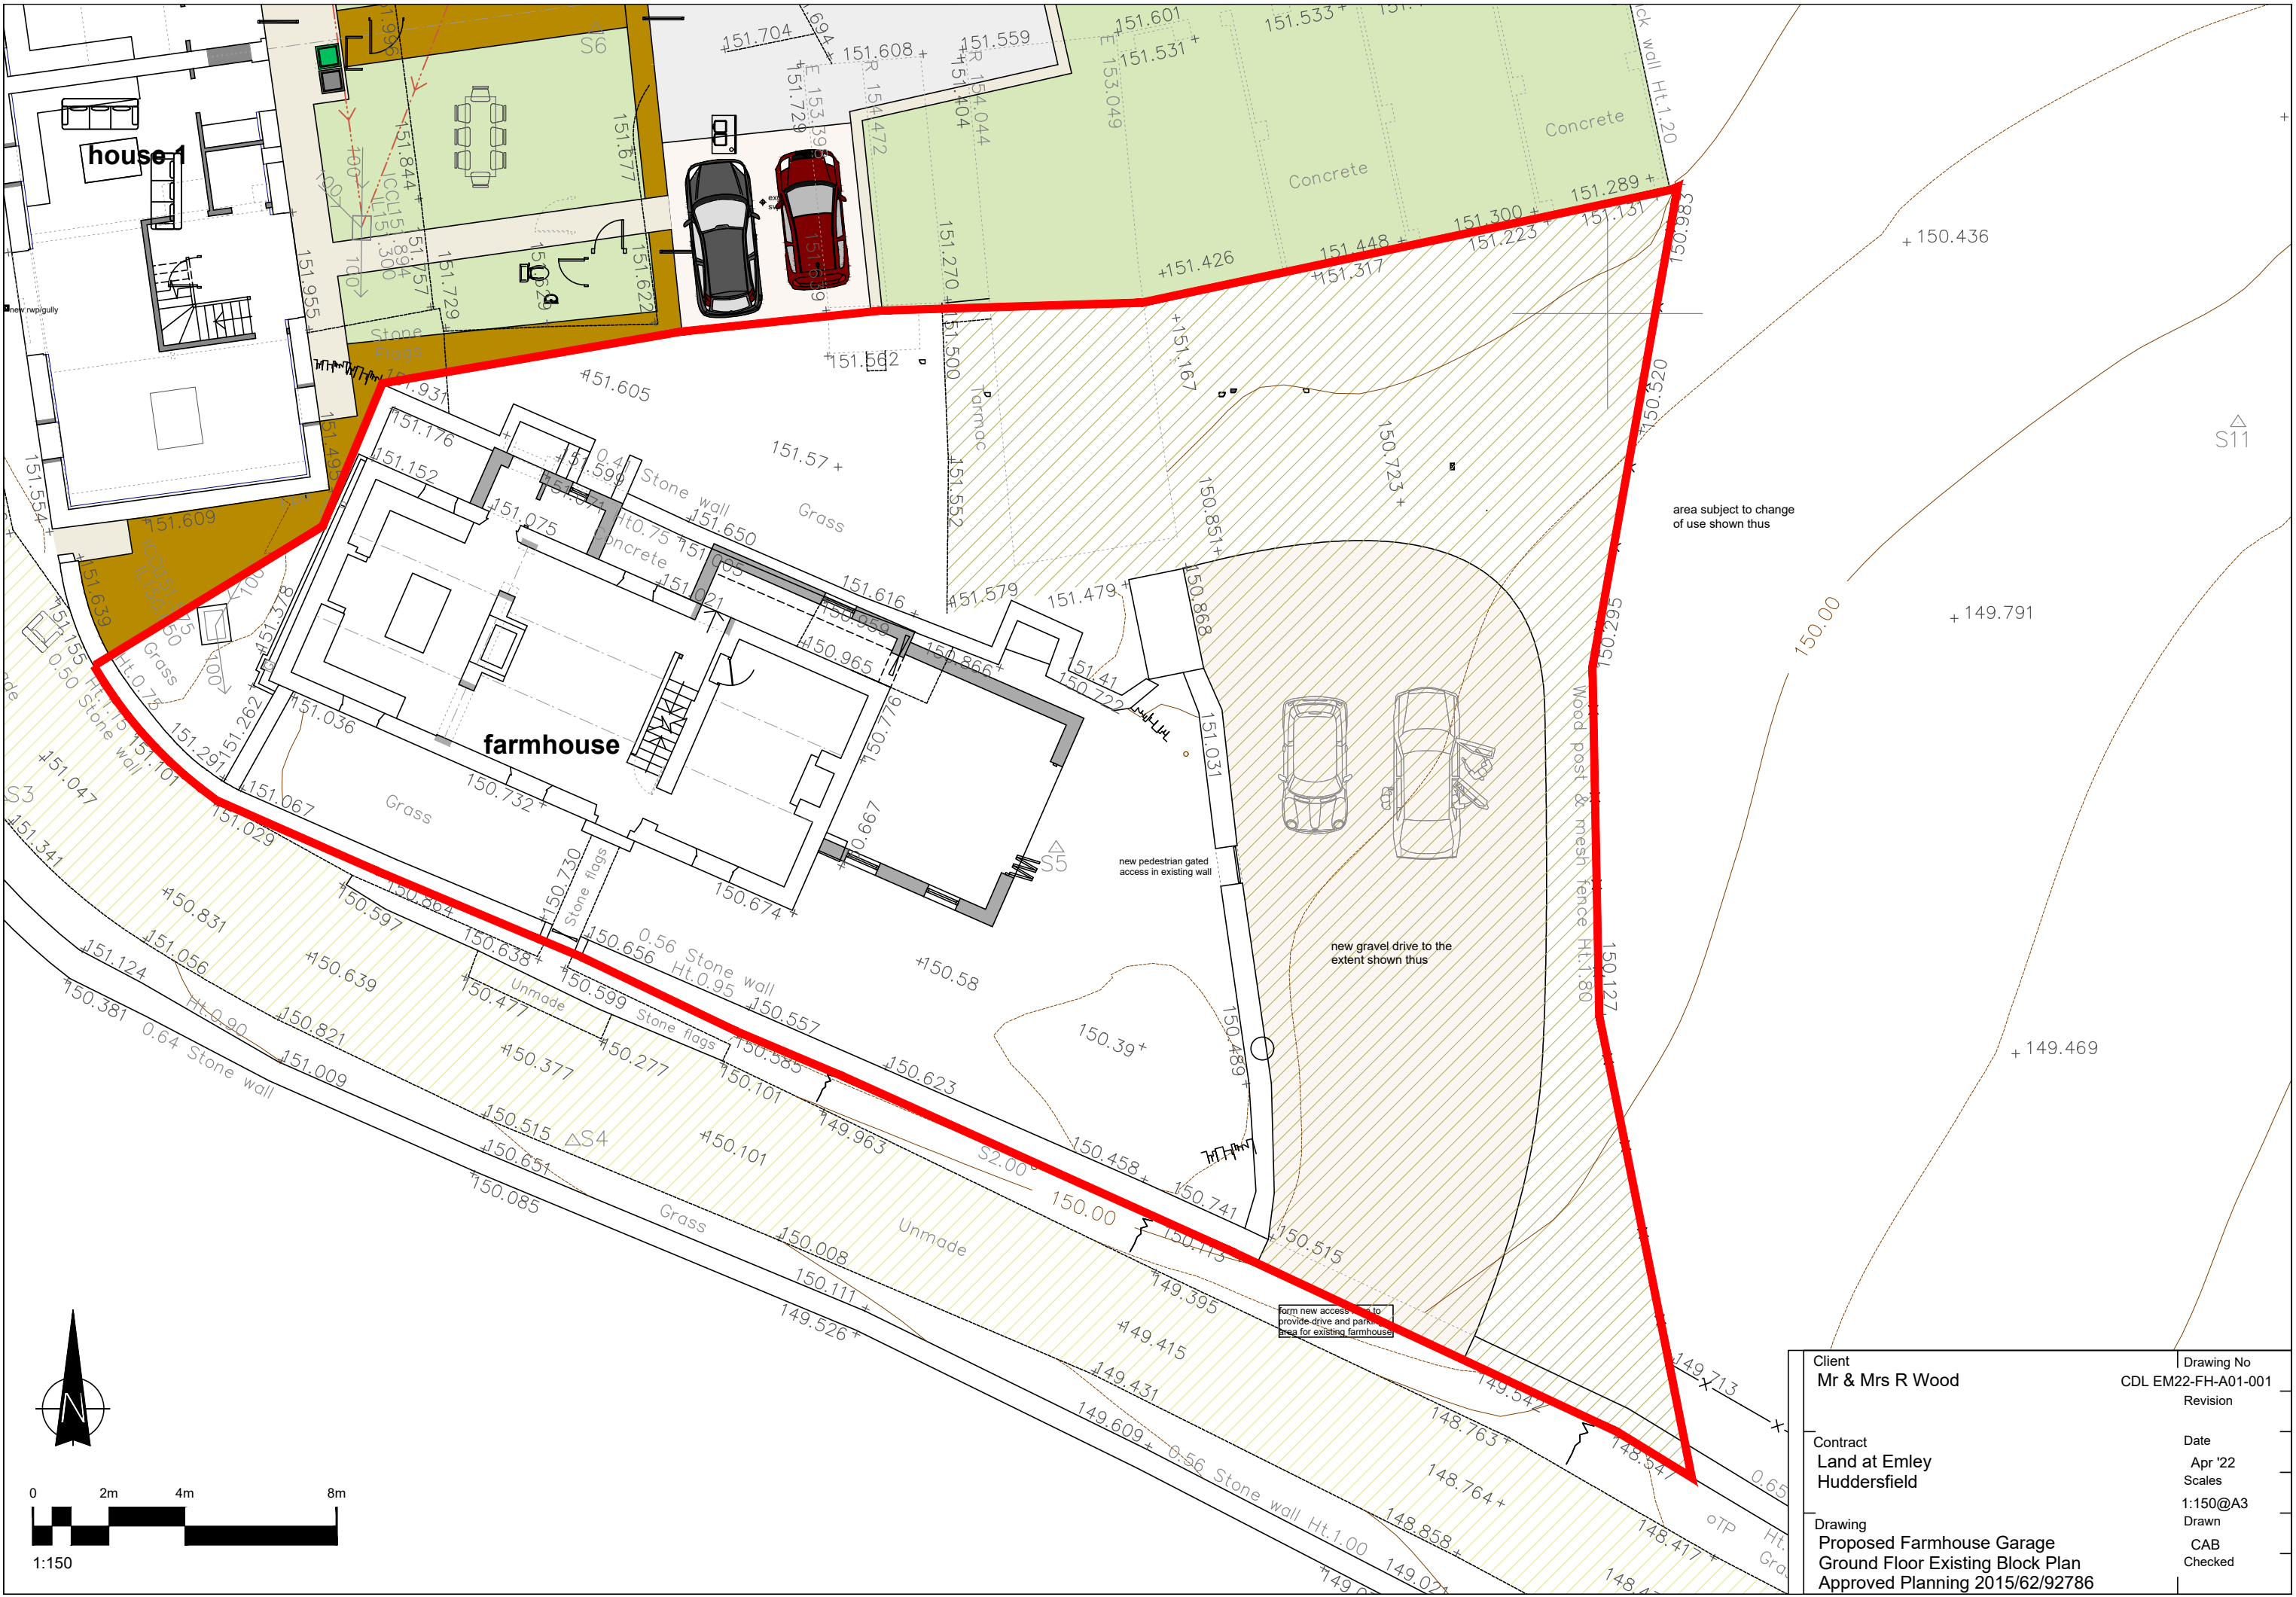

Client Mr & Mrs R Wood	Drawing No CDL EM22-FH-A01-001	
	Revision	
Contract Land at Emley Huddersfield	Date Apr '22	
	Scales 1:150@A3	
Drawing Proposed Farmhouse Garage Ground Floor Existing Block Plan Approved Planning 2015/62/92786	Drawn CAB	
	Checked	