


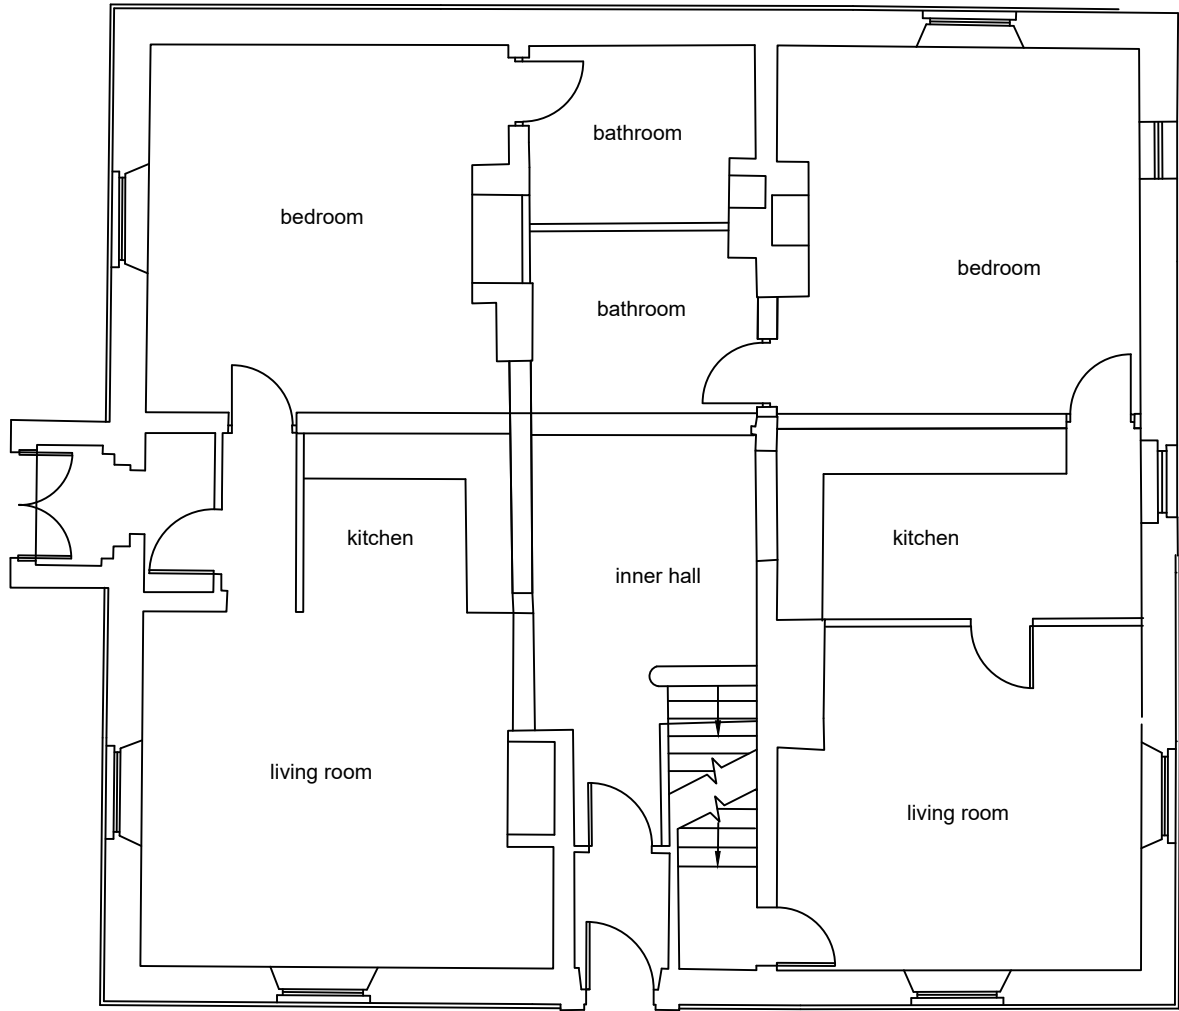


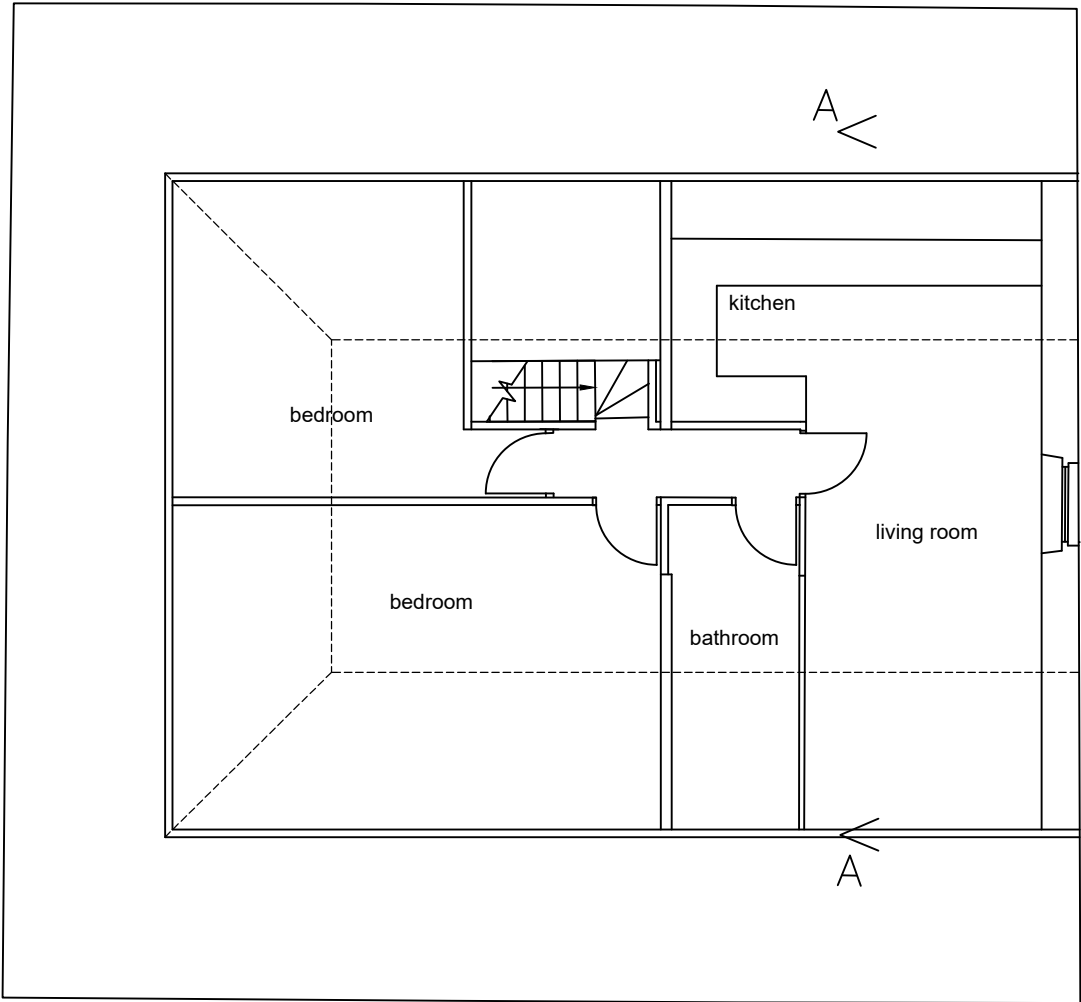

Ground Floor Plan

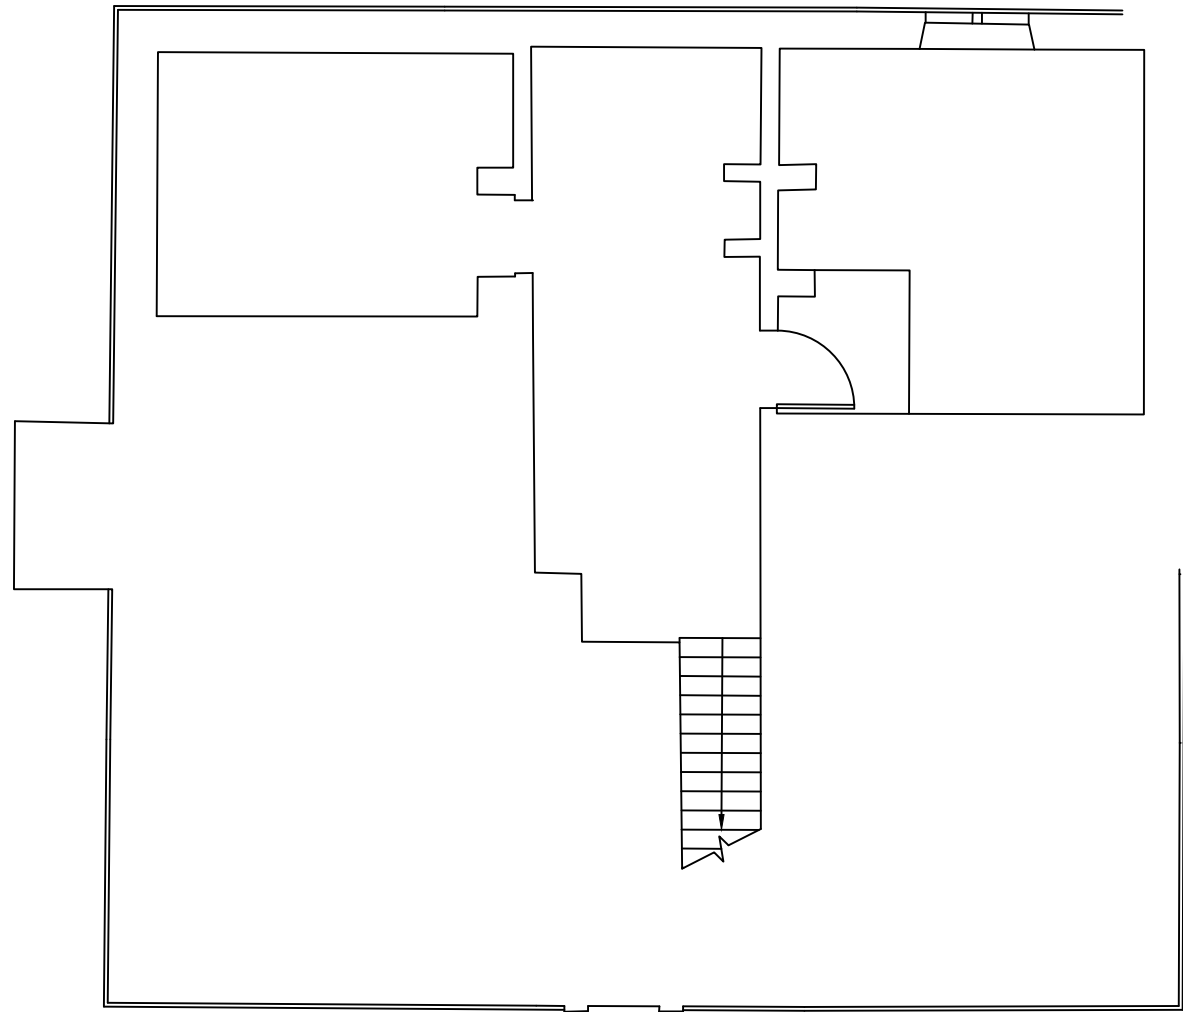

Second Floor Plan

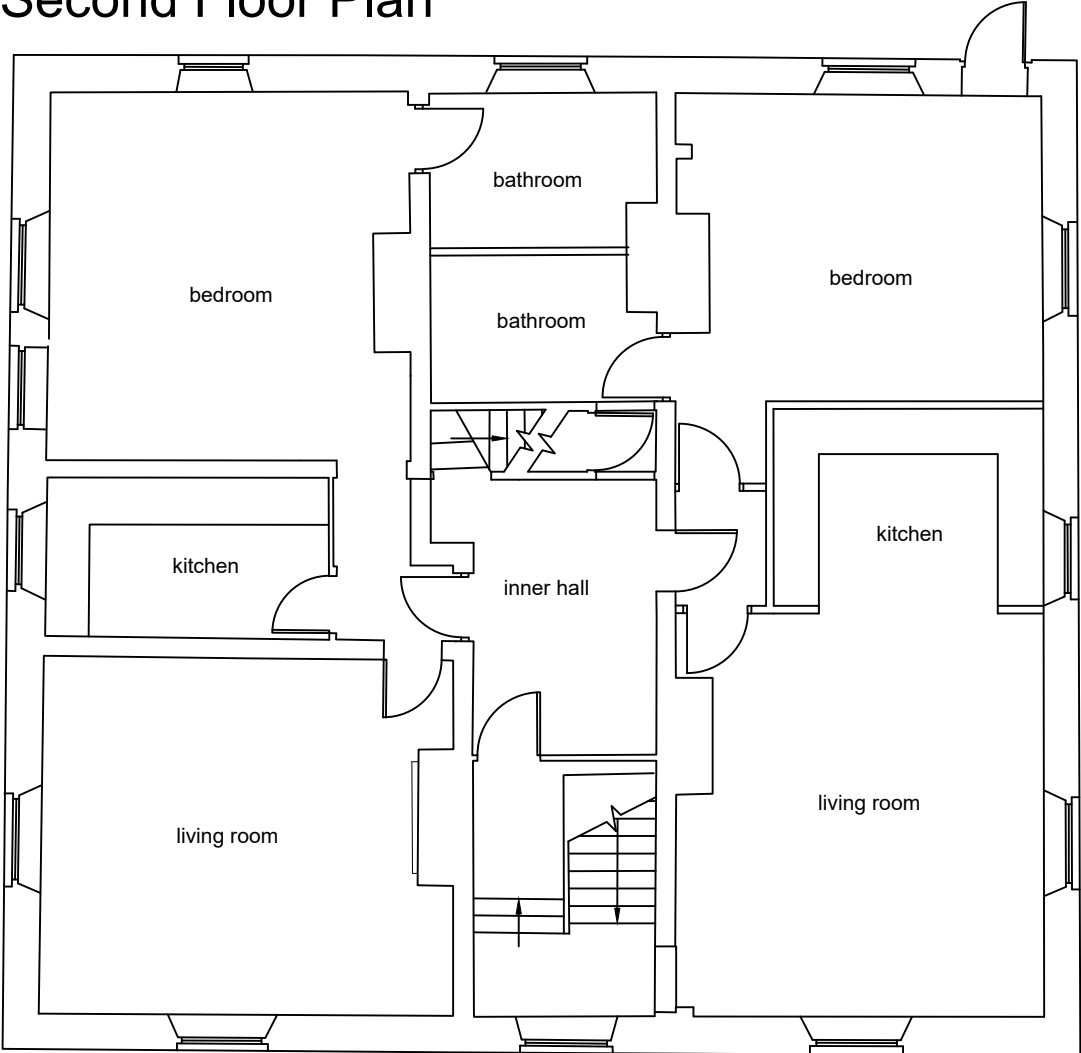

Revision	Date

--

Client
L Morrell

Job
Covert former Public House into 5 Apartments and build 5 new houses with parking and access
Richardsons Arms, 684 Bradford Rd, Oakenshaw, Bradford , BD12 7EN

Drawing
Planning
Proposed Public House Conversion Floor Plans

Date	Scale
May 2022	1:100



Springfield Meadows
Bolton Road
Addingham
Ilkley
LS29 0RF

t: 07986 463653

Job No.	Drawing No.	Rev.
AGC / 11 / 408	023	