


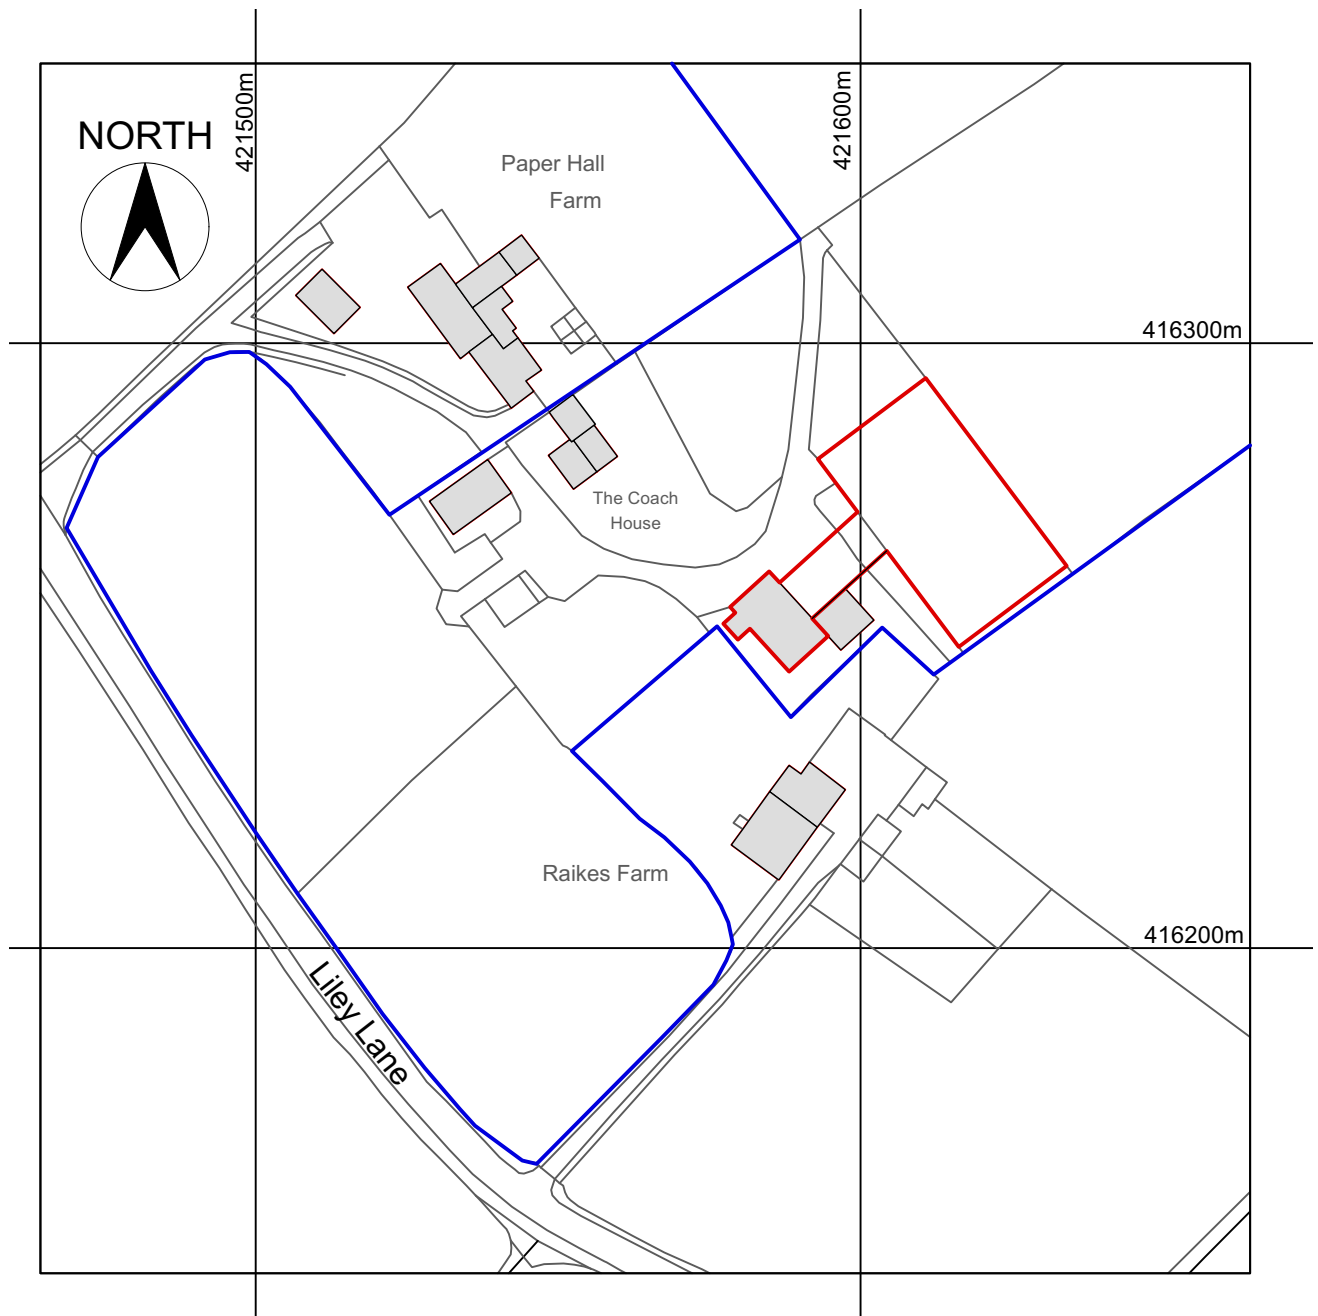

Site Location Plan
Scale 1:1250
Redline Area: 1130sqm

22-058 - SK01
Happy Hounds HQ,
Liley Lane,
Grange Moor,
WF4 4EN.