


NOTES:
Any errors or omissions to be reported to Code L6 immediately.
This drawing and design is the copyright of Code L6 and is not to be used for any purpose without their consent.

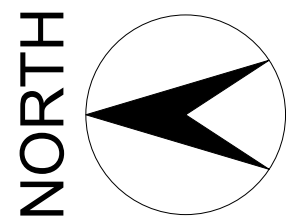

NORTH

400mm
450mm
3600mm

2400mm
10400mm


Liley Lane

29000mm - Visibility Splay

65000mm - Visibility Splay

Site Entrance Plan as Proposed
Scale 1:200

0m 5m 10m

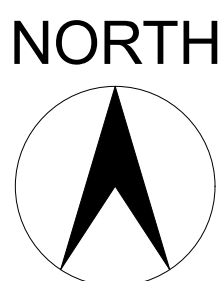

NORTH

Existing Gate

The Coach House

Parking for
2 Transit vans

7000mm
4000mm
4000mm

Parking Area As Existing/ Propopsed
Scale 1:200

0m 5m 10m

rev | details | date

Code L6
Architecture Ltd
31 Halifax Road Brighouse
West Yorkshire HD6 2AA
T: 01484 714 870
E: codeL6@btinternet.com
W: www.CODEL6.com

Project:
Happy Hounds HQ
Liley Lane, Grange Moor
WF4 4EN

Client:
Happy Hounds

Drawing:
Site Entrance and Parking Plan
As Existing/ Proposed

Date: 06/10/22 Scale: 1:200 Size: A1

Drawing Number:
22-058-02