




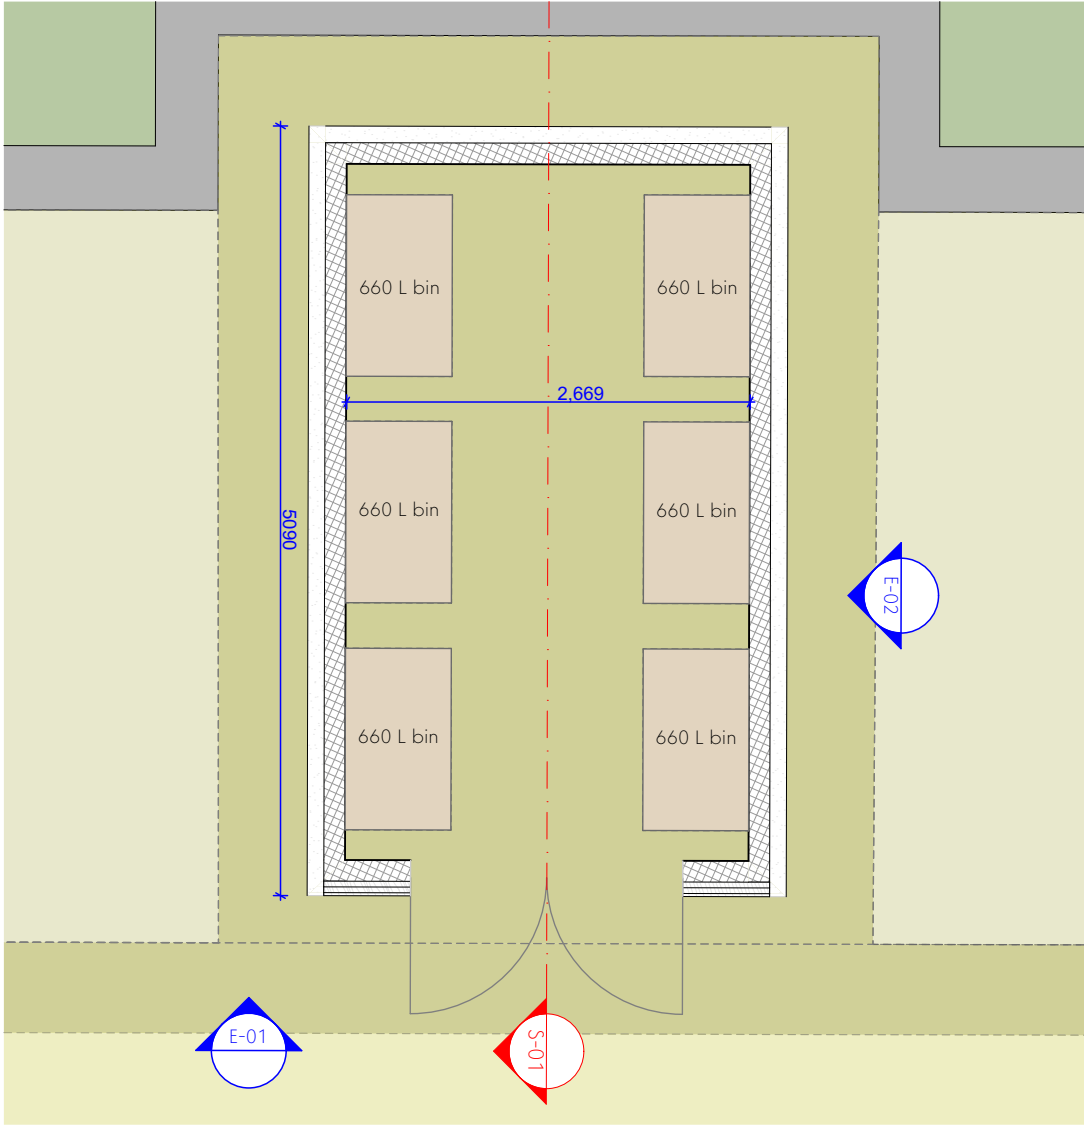


Floor Plan

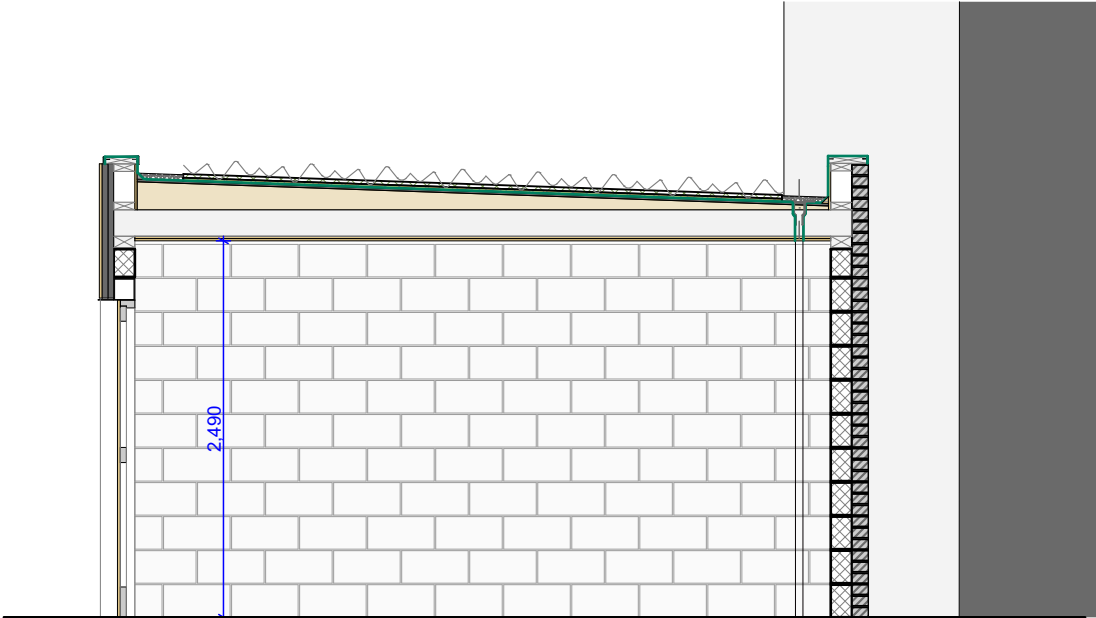

Section S-01

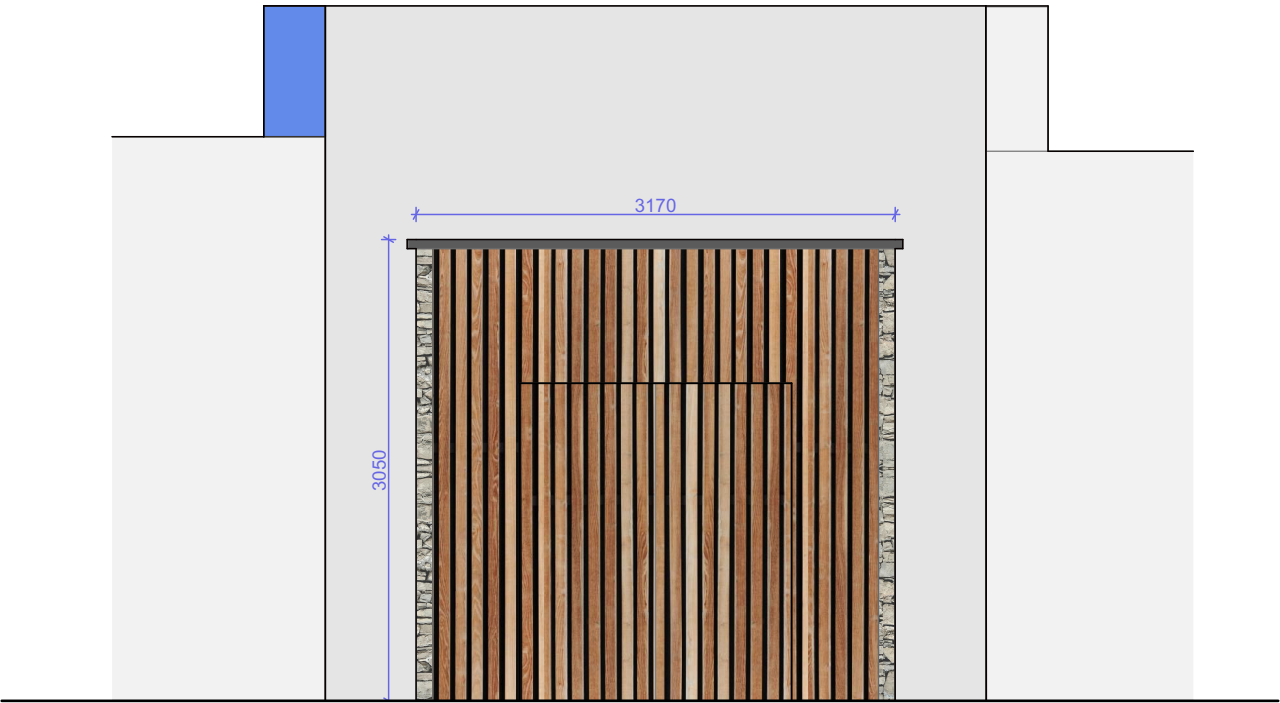

Elevation E-01

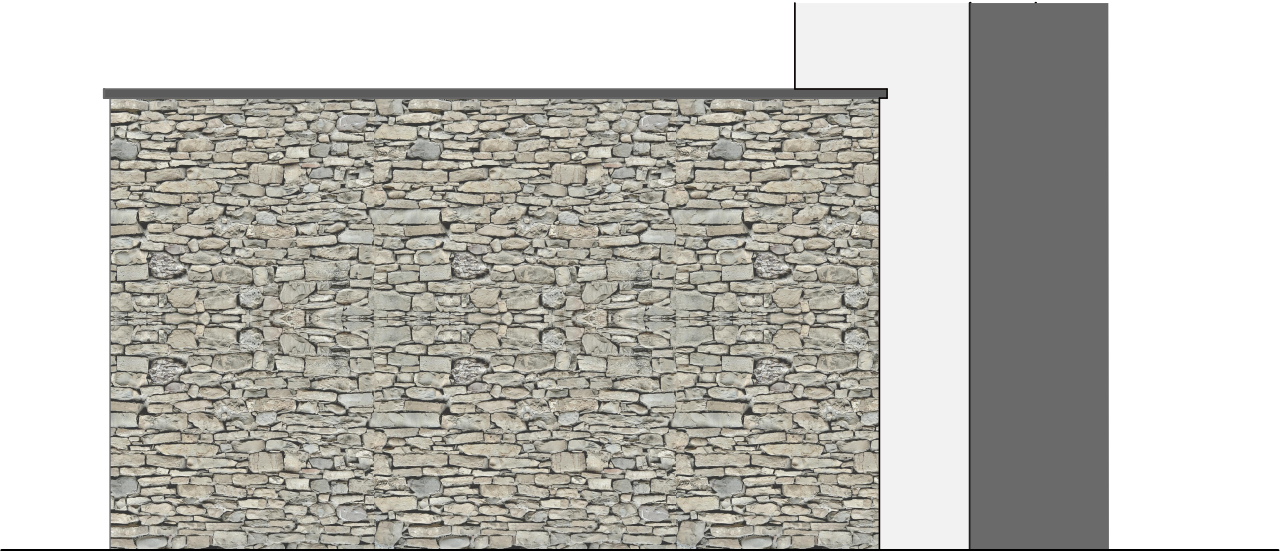

Elevation E-02

Material Key



1.



2.



3.

- 1. Vertical hit & miss timber cladding
- 2. Stone masonry wall clad
- 3. Sedum Green roof

This drawing is the property of GWP Architecture. Copyright is reserved by them and the drawing is issued on the condition that it is not copied, reproduced, retained, or disclosed to any unauthorised person, either wholly or in part, without the consent in writing of GWP Architecture.

All drawings and specifications should be read in conjunction with the project health and safety plan, any possible conflicts should be presented to the Planning Coordinator.

All work to be carried out in accordance with current Building Regulations.

Contractors must verify all dimensions at the job before commencing any work or making shop drawings.

Written dimensions should be taken. Do not scale off drawing. Do not take digital dimensions from this drawing.

Any discrepancies to be reported to the Architect.



P01	12.04.22	First Issue	ES	RT
Rev	Date	Comment	Dr	Ch
B:\Work\462-Desktop\12\CD\101A - Bin\cloud Basic for ARCHICAD 25\Chippings Dump Site - 462\2112-GWP@P-01-DR-A-Buddenfield_EcoHomes_P02				

GWP Job Reference (462)2112

Job Title Chippings Site, Scholes



Bin Store - Plan and Elevations

Name	(462)-GWP-01-01-D-A-(PA)-0053		
Scale	1:50@A3	Revision	P01
Drawn/Checked	ES / RT	First Issue	12.04.22
Drawing Status	S2 - Information		



CHARTERED ARCHITECTS
INTERIOR DESIGNERS
SPACE PLANNERS
PROJECT MANAGERS
LANDSCAPE ARCHITECTS

Bracken House, Lidgett Lane, Leeds LS8 1PQ
+44(0)113 266 6044 (f) | +44(0)113 268 1859 (f)
architecture@gwp-arch.com | www.gwp-arch.com