




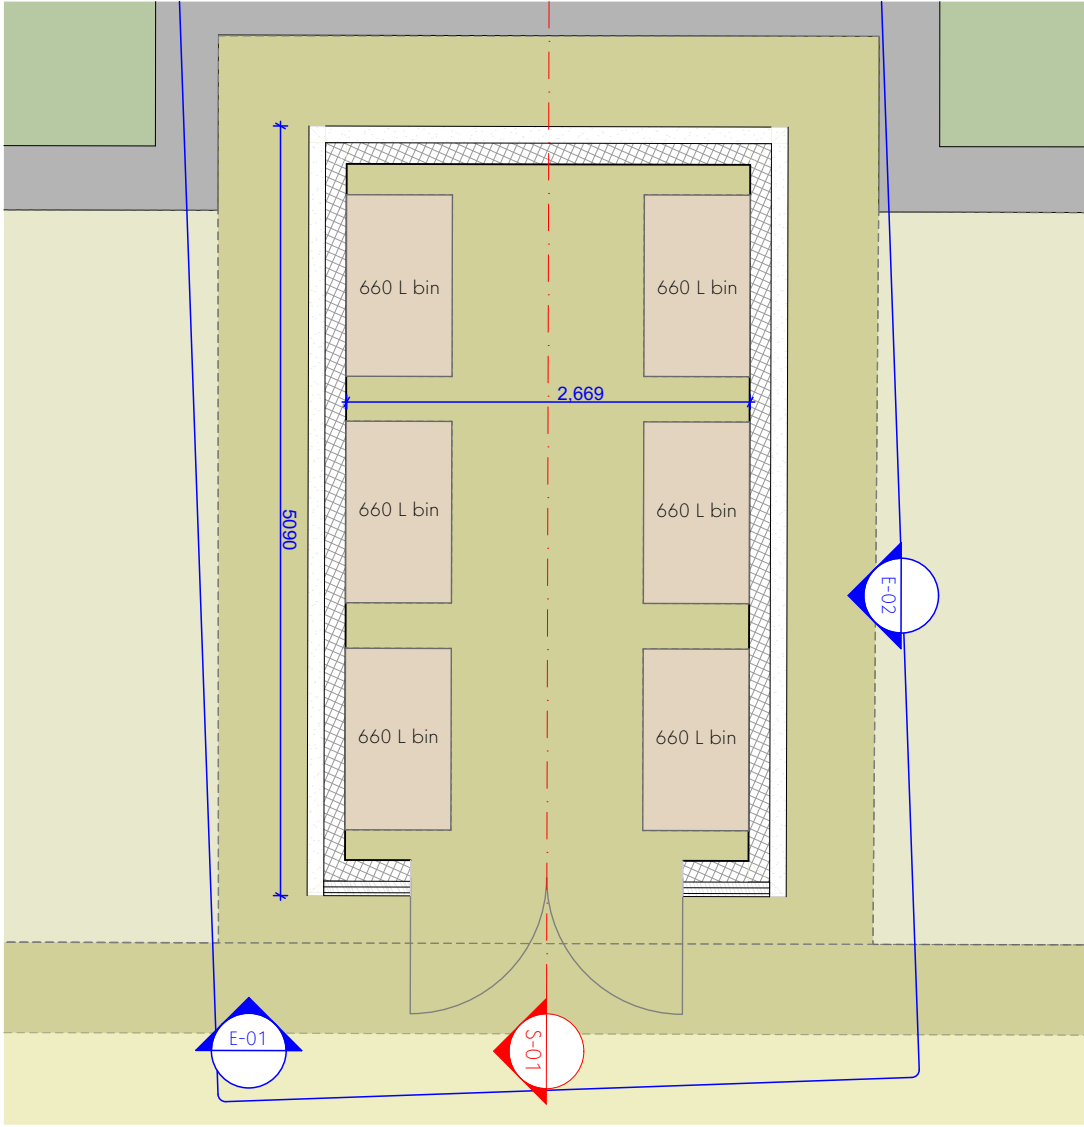


Floor Plan

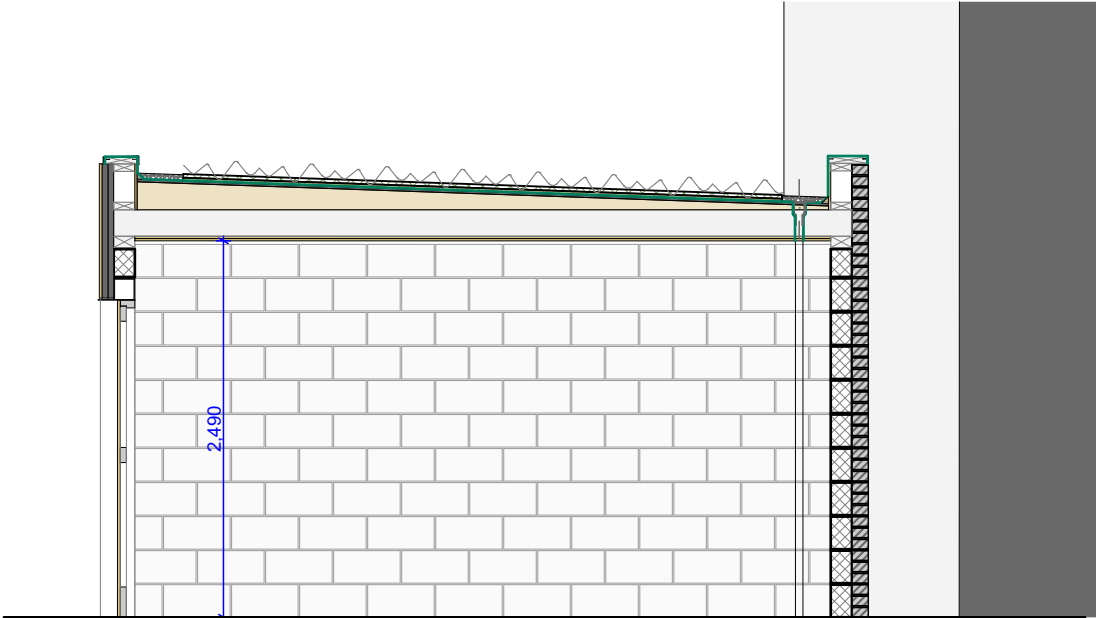

Section S-01

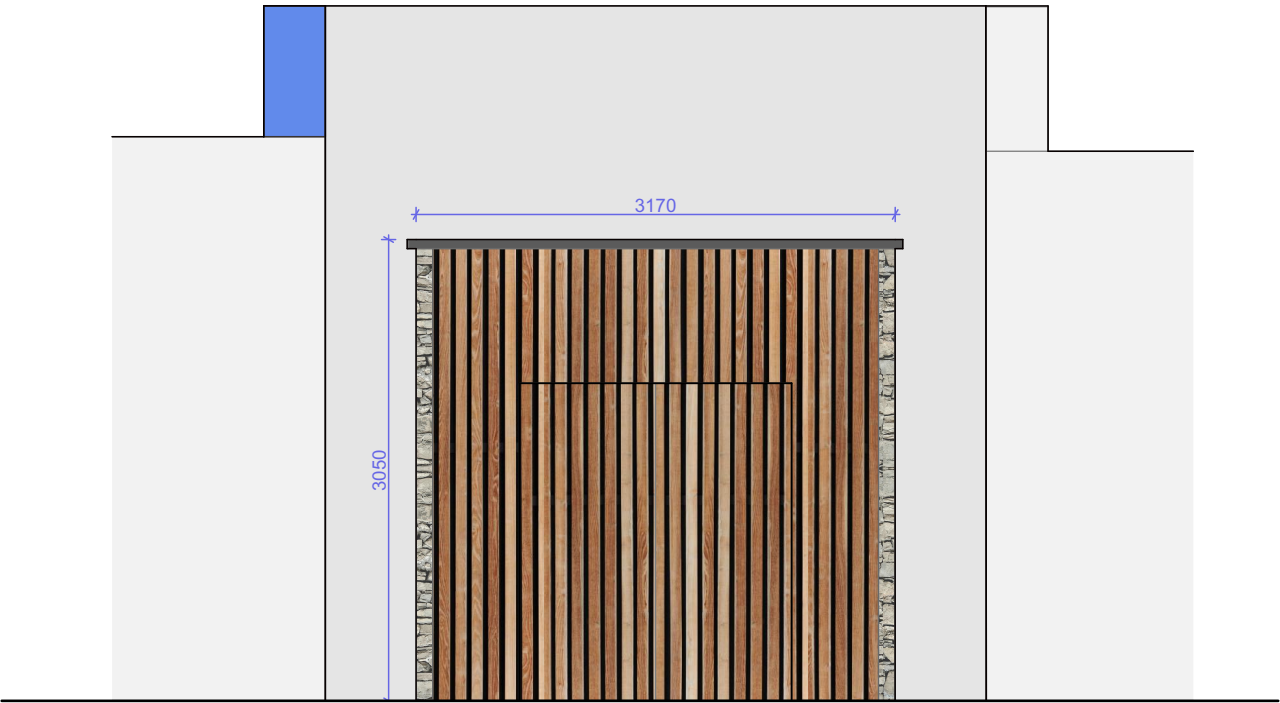

Elevation E-01

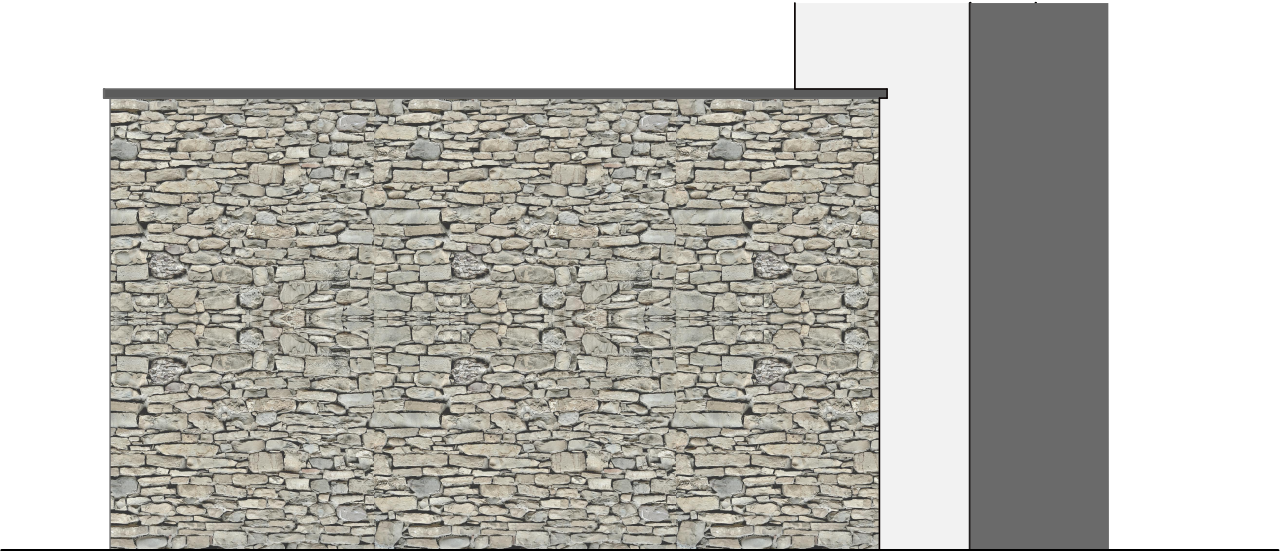

Elevation E-02

Material Key



1.



2.



3.

- 1. Vertical hit & miss timber cladding
- 2. Stone masonry wall clad
- 3. Sedum Green roof

This drawing is the property of GWP Architecture. Copyright is reserved by them and the drawing is issued on the condition that it is not copied, reproduced, retained, or disclosed to any unauthorised person, either wholly or in part, without the consent in writing of GWP Architecture.

All drawings and specifications should be read in conjunction with the project health and safety plan, any possible conflicts should be presented to the Planning Coordinator.

All work to be carried out in accordance with current Building Regulations.

Contractors must verify all dimensions at the job before commencing any work or making shop drawings.

Written dimensions should be taken. Do not scale off drawing. Do not take digital dimensions from this drawing.

Any discrepancies to be reported to the Architect.



P01	12.04.22	First Issue	ES	RT
Rev	Date	Comment	Dr	Ch
/Volumes/1001-17/CAD/1852/1112 EcoHomes, Chippings Dump Site/A_Architect/GWP/Model/AC25 BK Chippings Dump Site - (462)2112-GW@P-01-DR-A- /Huddersfield_EcoHomes_P05.pln				

GWP Job Reference	(462)2112
Job Title	Chippings Site, Scholes
Client	 EcoHolmes Community Land Trust AFFORDABLE LOW ENERGY HOUSING FOR THE HOLME VALLEY

Bin Store - Plan and Elevations	
Name	(462)-GWP-01-01-D-A-(PA)-0053
Scale	1:50@A3
Revision	P01
Drawn/Checked	ES / RT
First Issue	12.04.22
Drawing Status	S2 - Information



CHARTERED ARCHITECTS
INTERIOR DESIGNERS
SPACE PLANNERS
PROJECT MANAGERS
LANDSCAPE ARCHITECTS

Bracken House, Lidgett Lane, Leeds LS8 1PQ
+44(0)113 266 6044 (t) | +44(0)113 268 1859 (f)
architecture@gwp-arch.com | www.gwp-arch.com