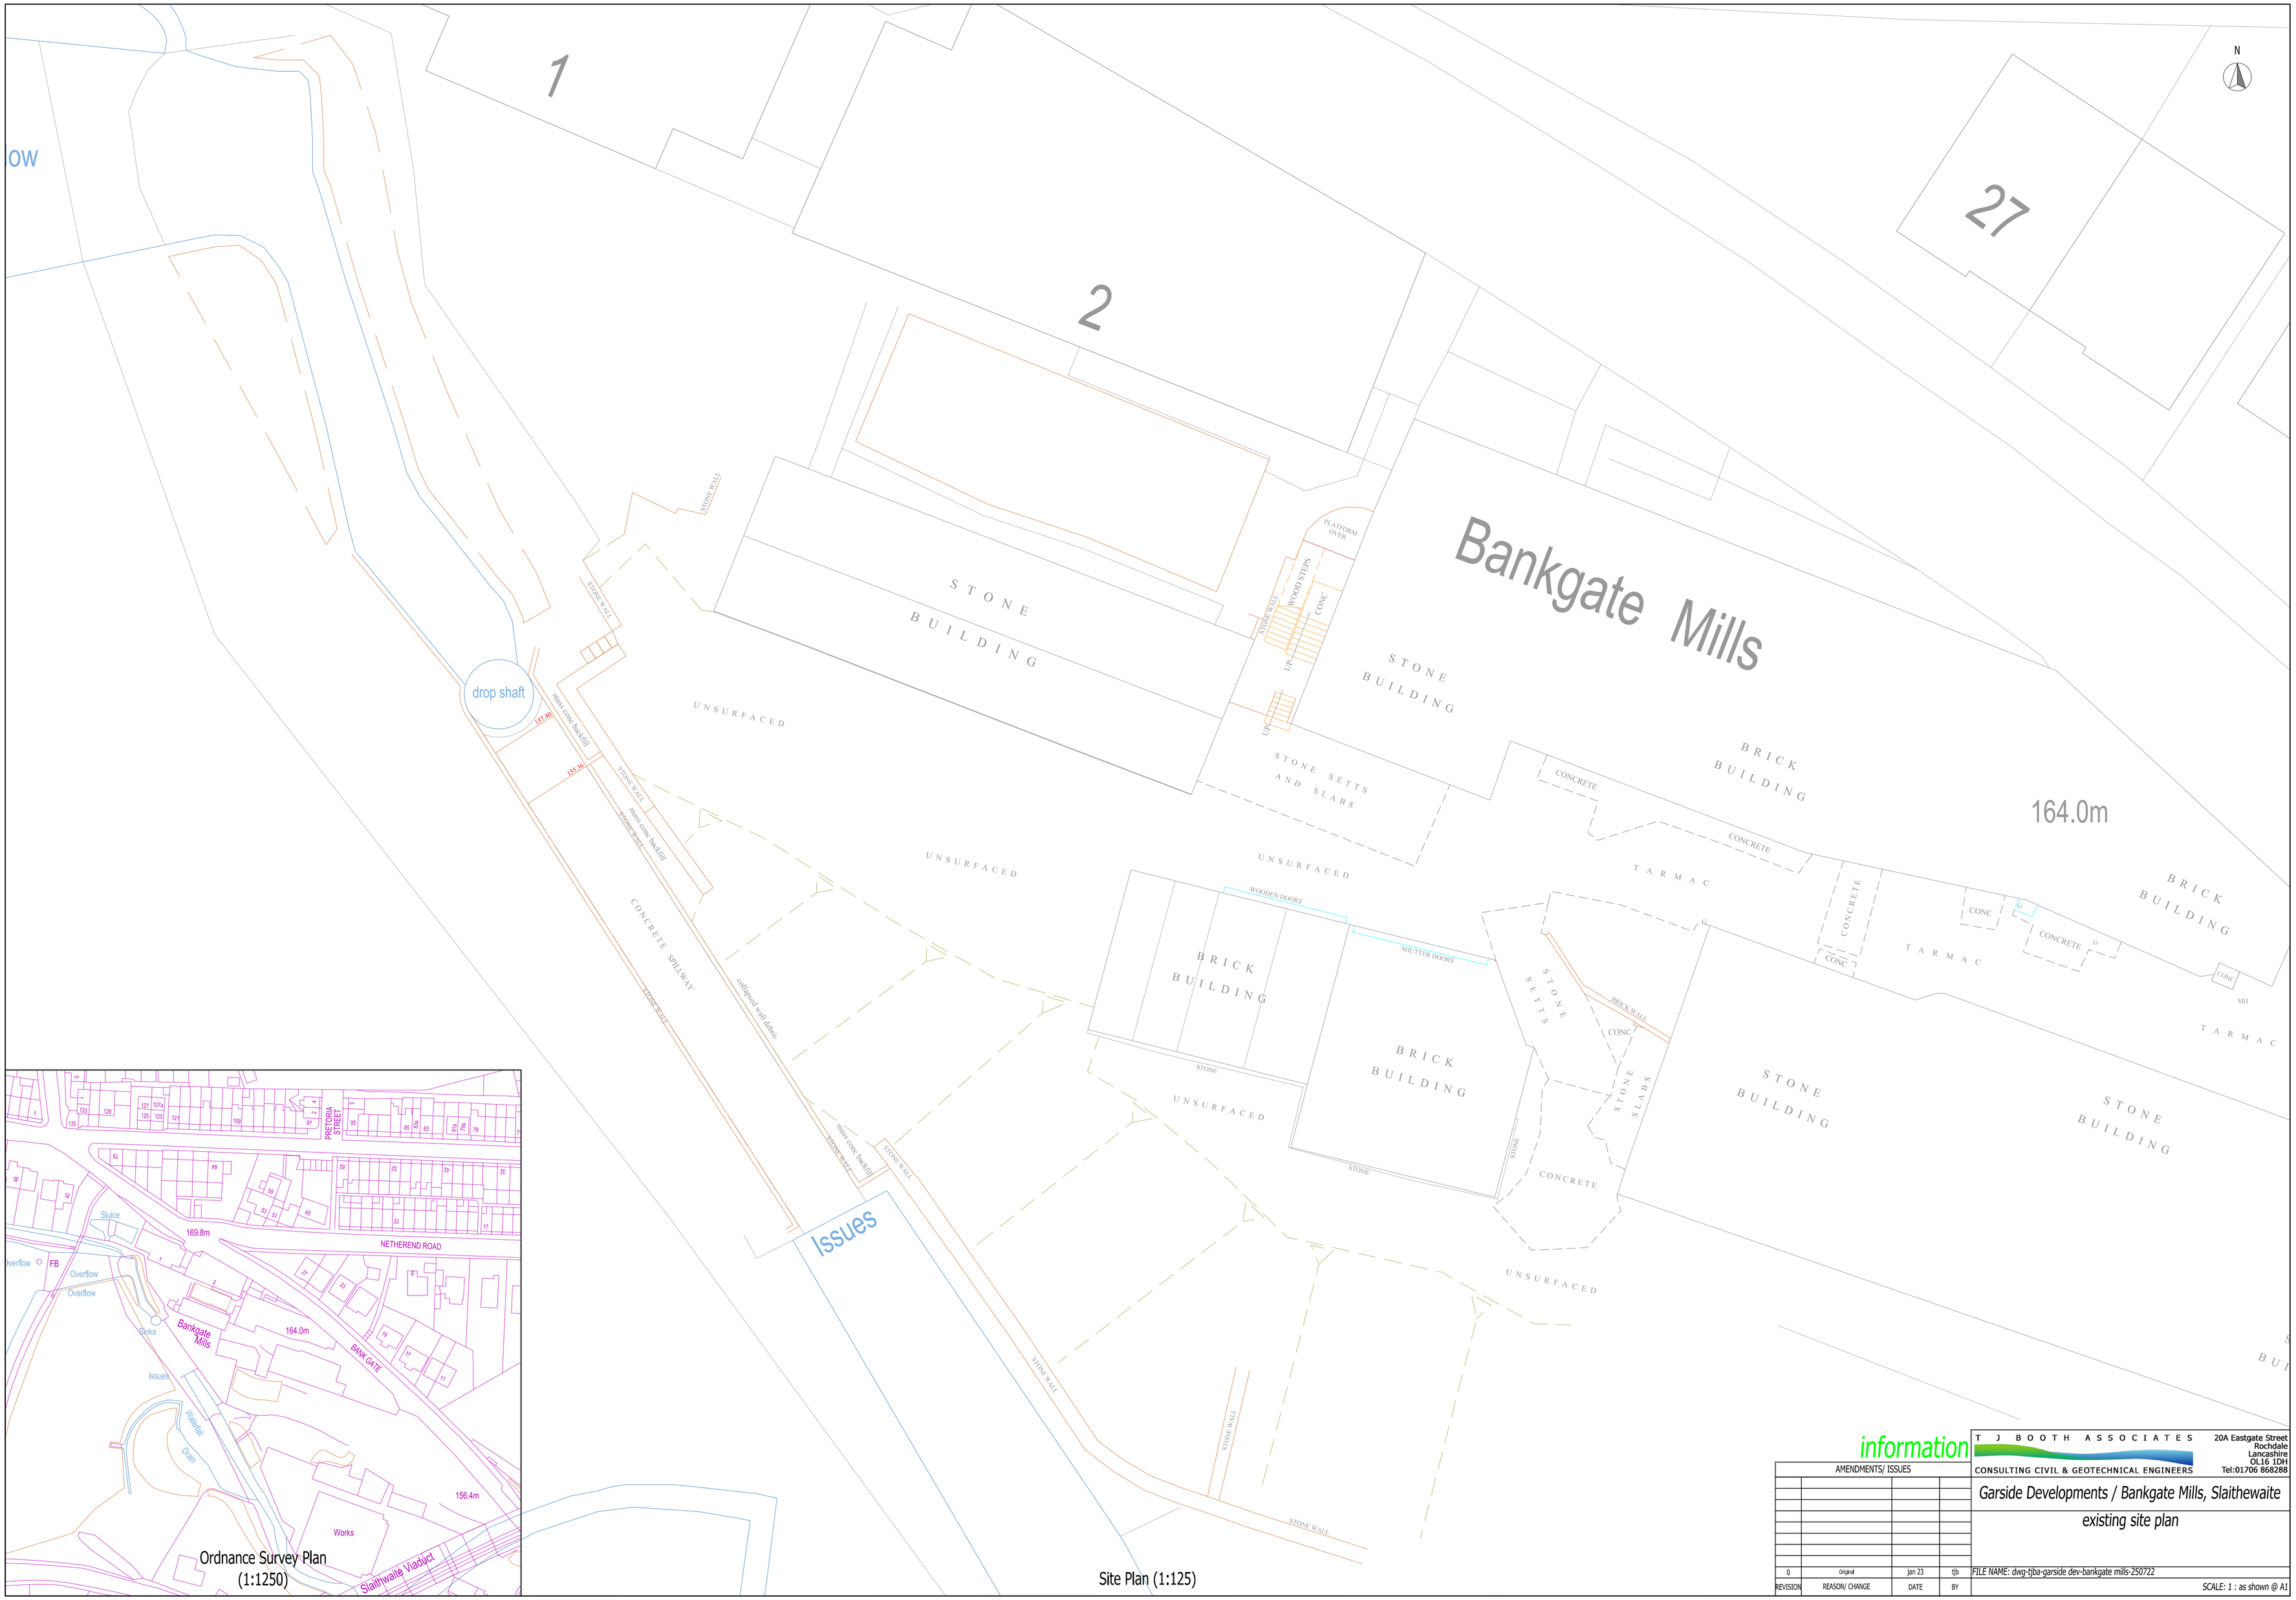

information

AMENDMENTS/ ISSUES			
0	Original	jan 23	tjb
REVISION	REASON/ CHANGE	DATE	BY

T J BOOTH ASSOCIATES
CONSULTING CIVIL & GEOTECHNICAL ENGINEERS
20A Eastgate Street
Rochdale
Lancashire
OL16 1DH
Tel:01706 868288

Garside Developments / Bankgate Mills, Slaithewaite

existing site plan

FILE NAME: dwg-tjba-garside dev-bankgate mills-250722

SCALE: 1 : as shown @ A1