



# THE HART BAR

quality food ▪ great drinks





#### BUILDING COLOURS:


|                     |  |
|---------------------|--|
| DH DEEP ULTRAMARINE |  |
| DOORS               |  |
| WHITE               |  |
| WINDOWS             |  |
| DH BOATHOUSE BLUE   |  |
| LOWER RENDER        |  |
| F&B DIMITY 2008     |  |
| UPPER RENDER        |  |

PLEASE REFER TO PAINT  
MANUFACTURER SWATCHES  
PRIOR TO APPROVAL




# THE HART BAR

A

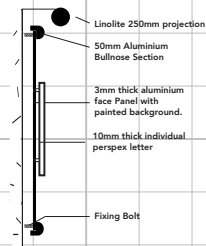

SIGN A. TWO OFF. SIZE. 8500 x 480mm. H.A.G. 3.8m.

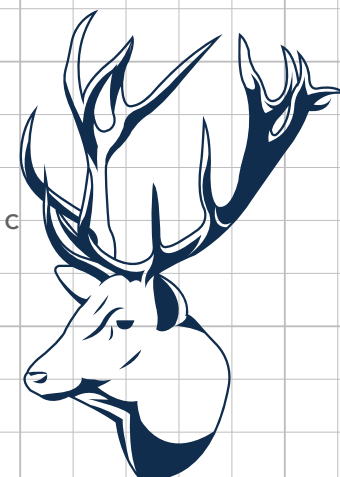

30mm Aluminium Bullnose Section

3mm thick aluminium face Panel with vinyl text

poster case

Fixing Bolt



540mm

250mm  
including wall bracket

Single scroll brackets

75mm centres

225mm

420mm

95mm

75mm


Wall bracket included with Lantern



WHITE



20077 SIGNS

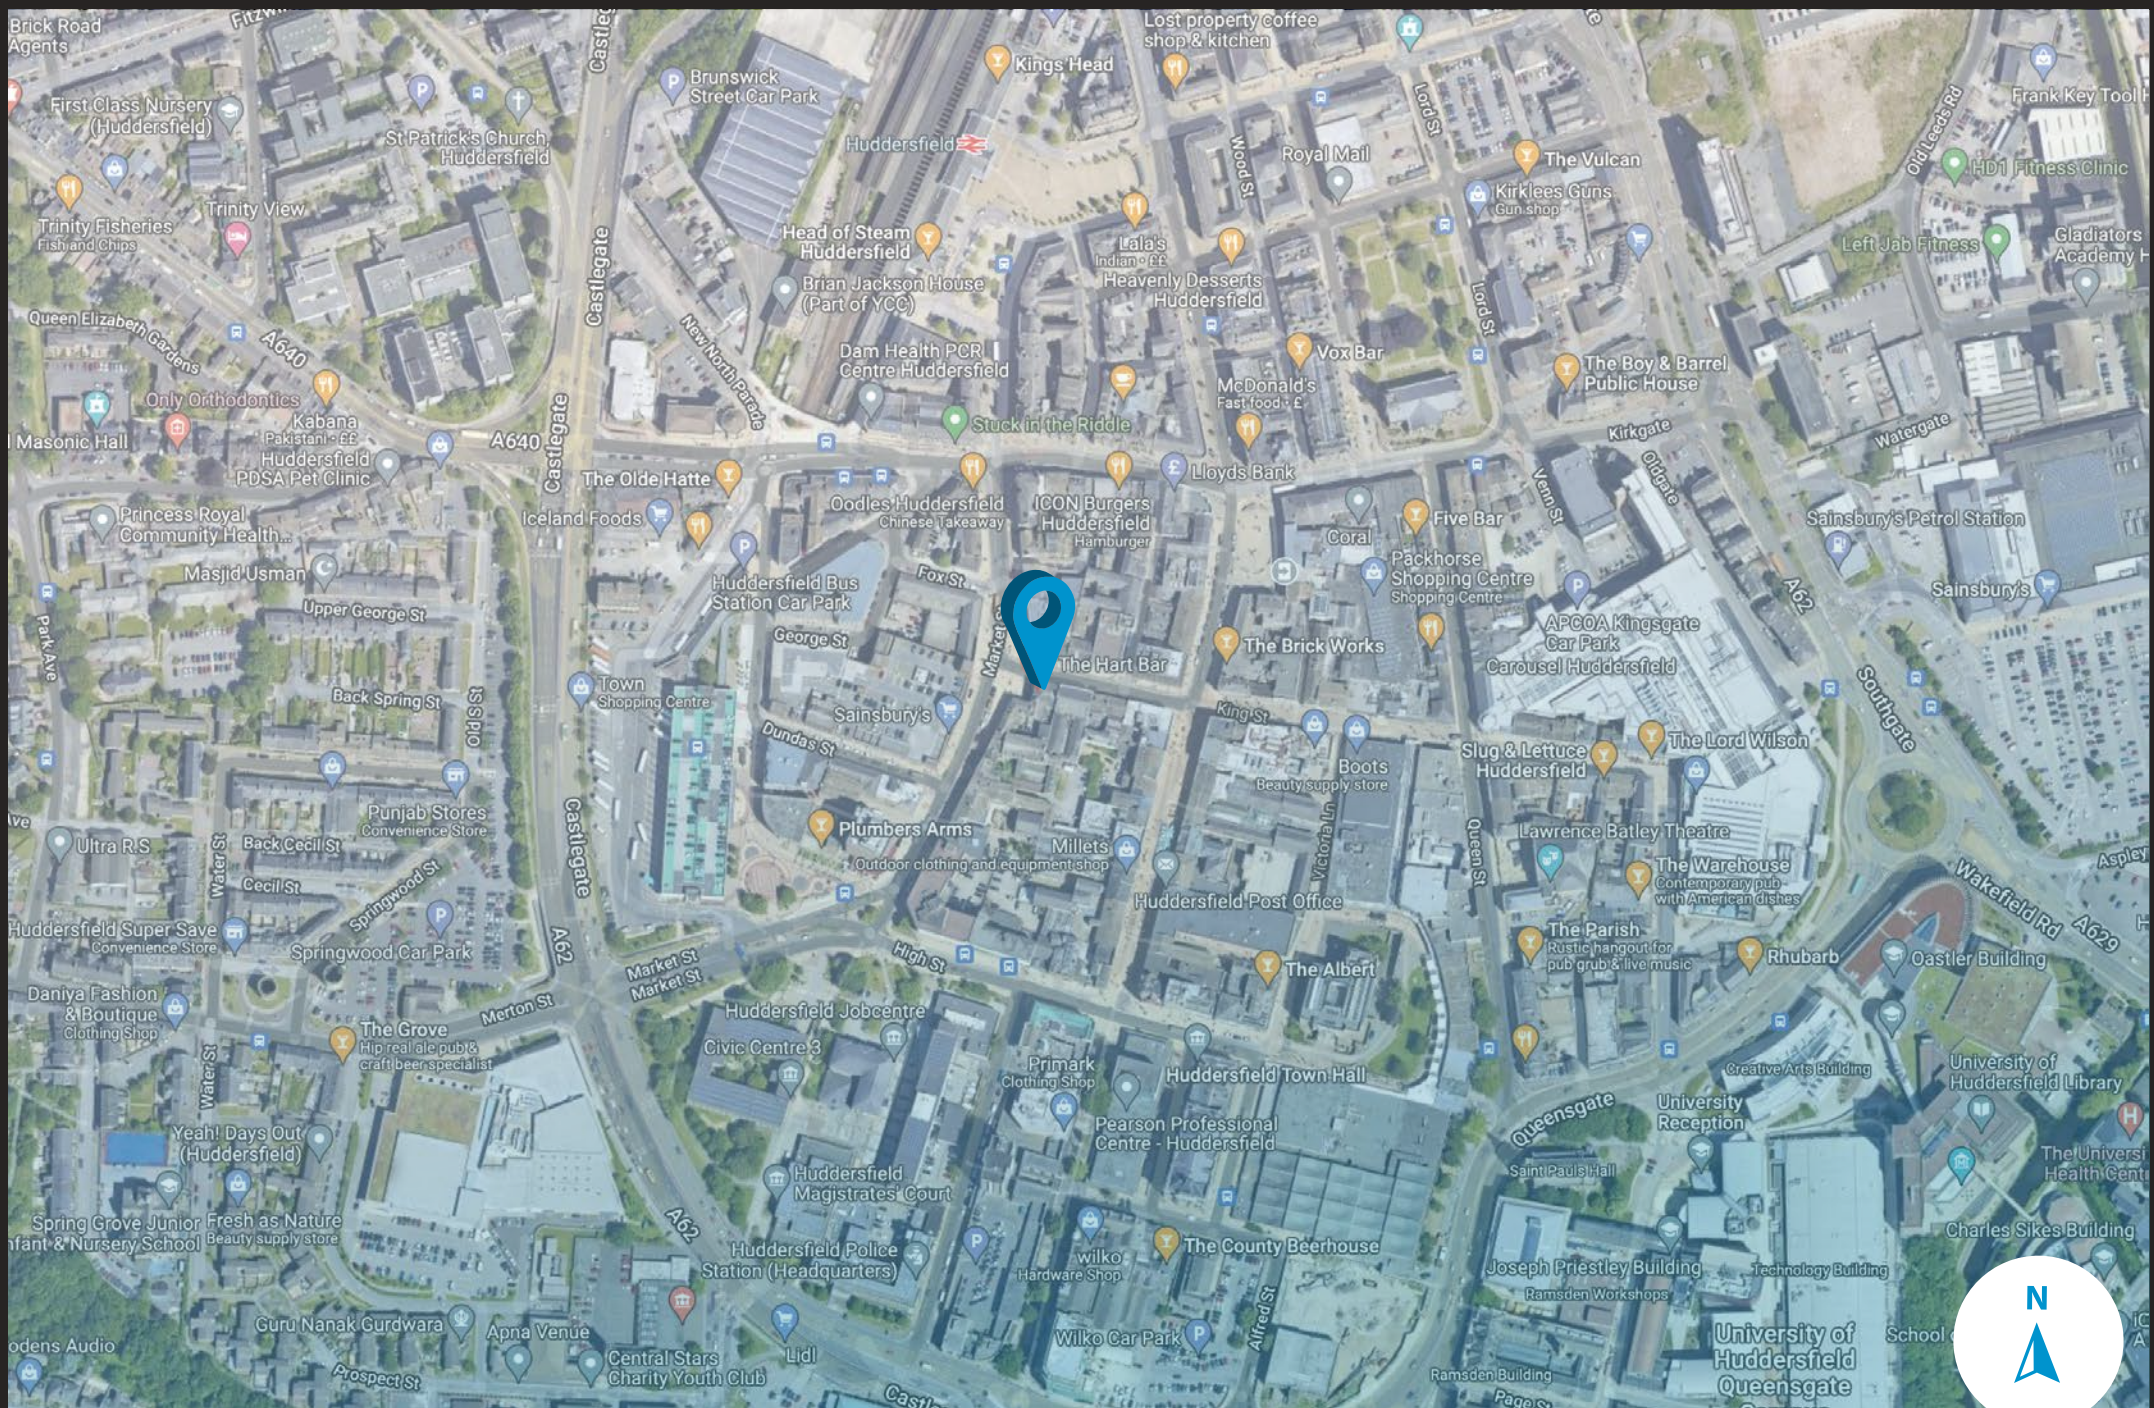



THE  
HART BAR

quality food • great drinks