
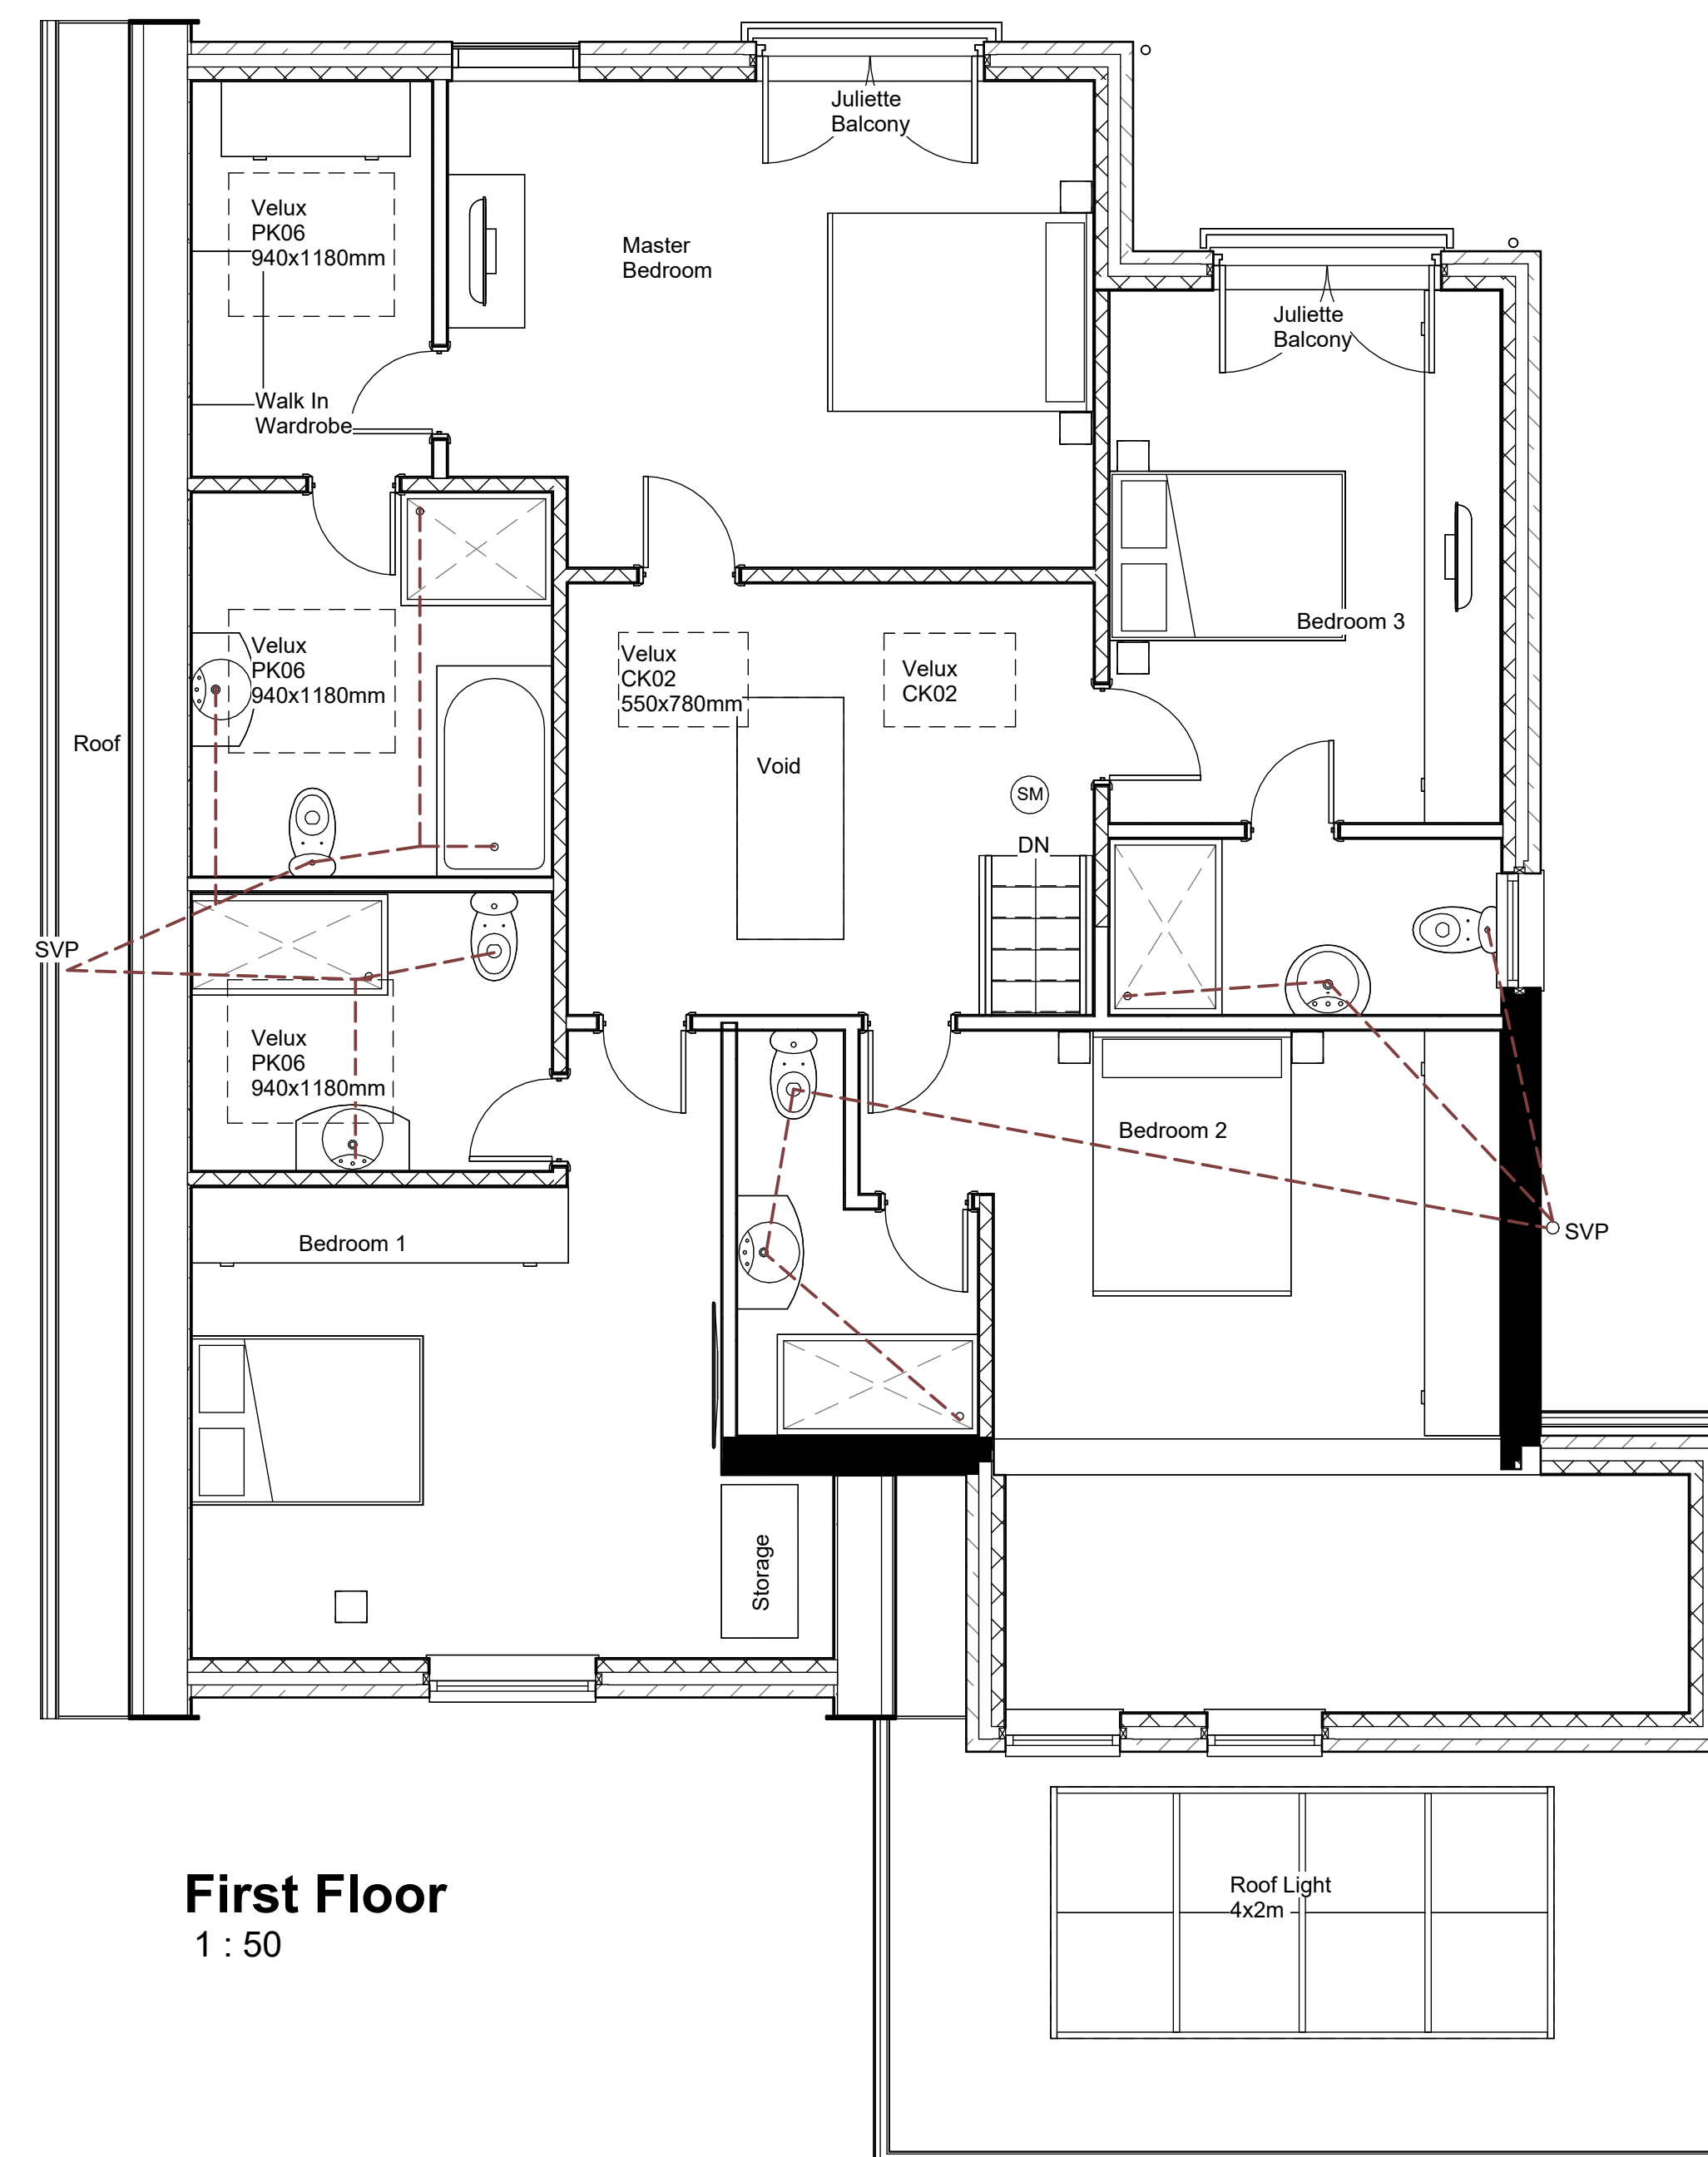


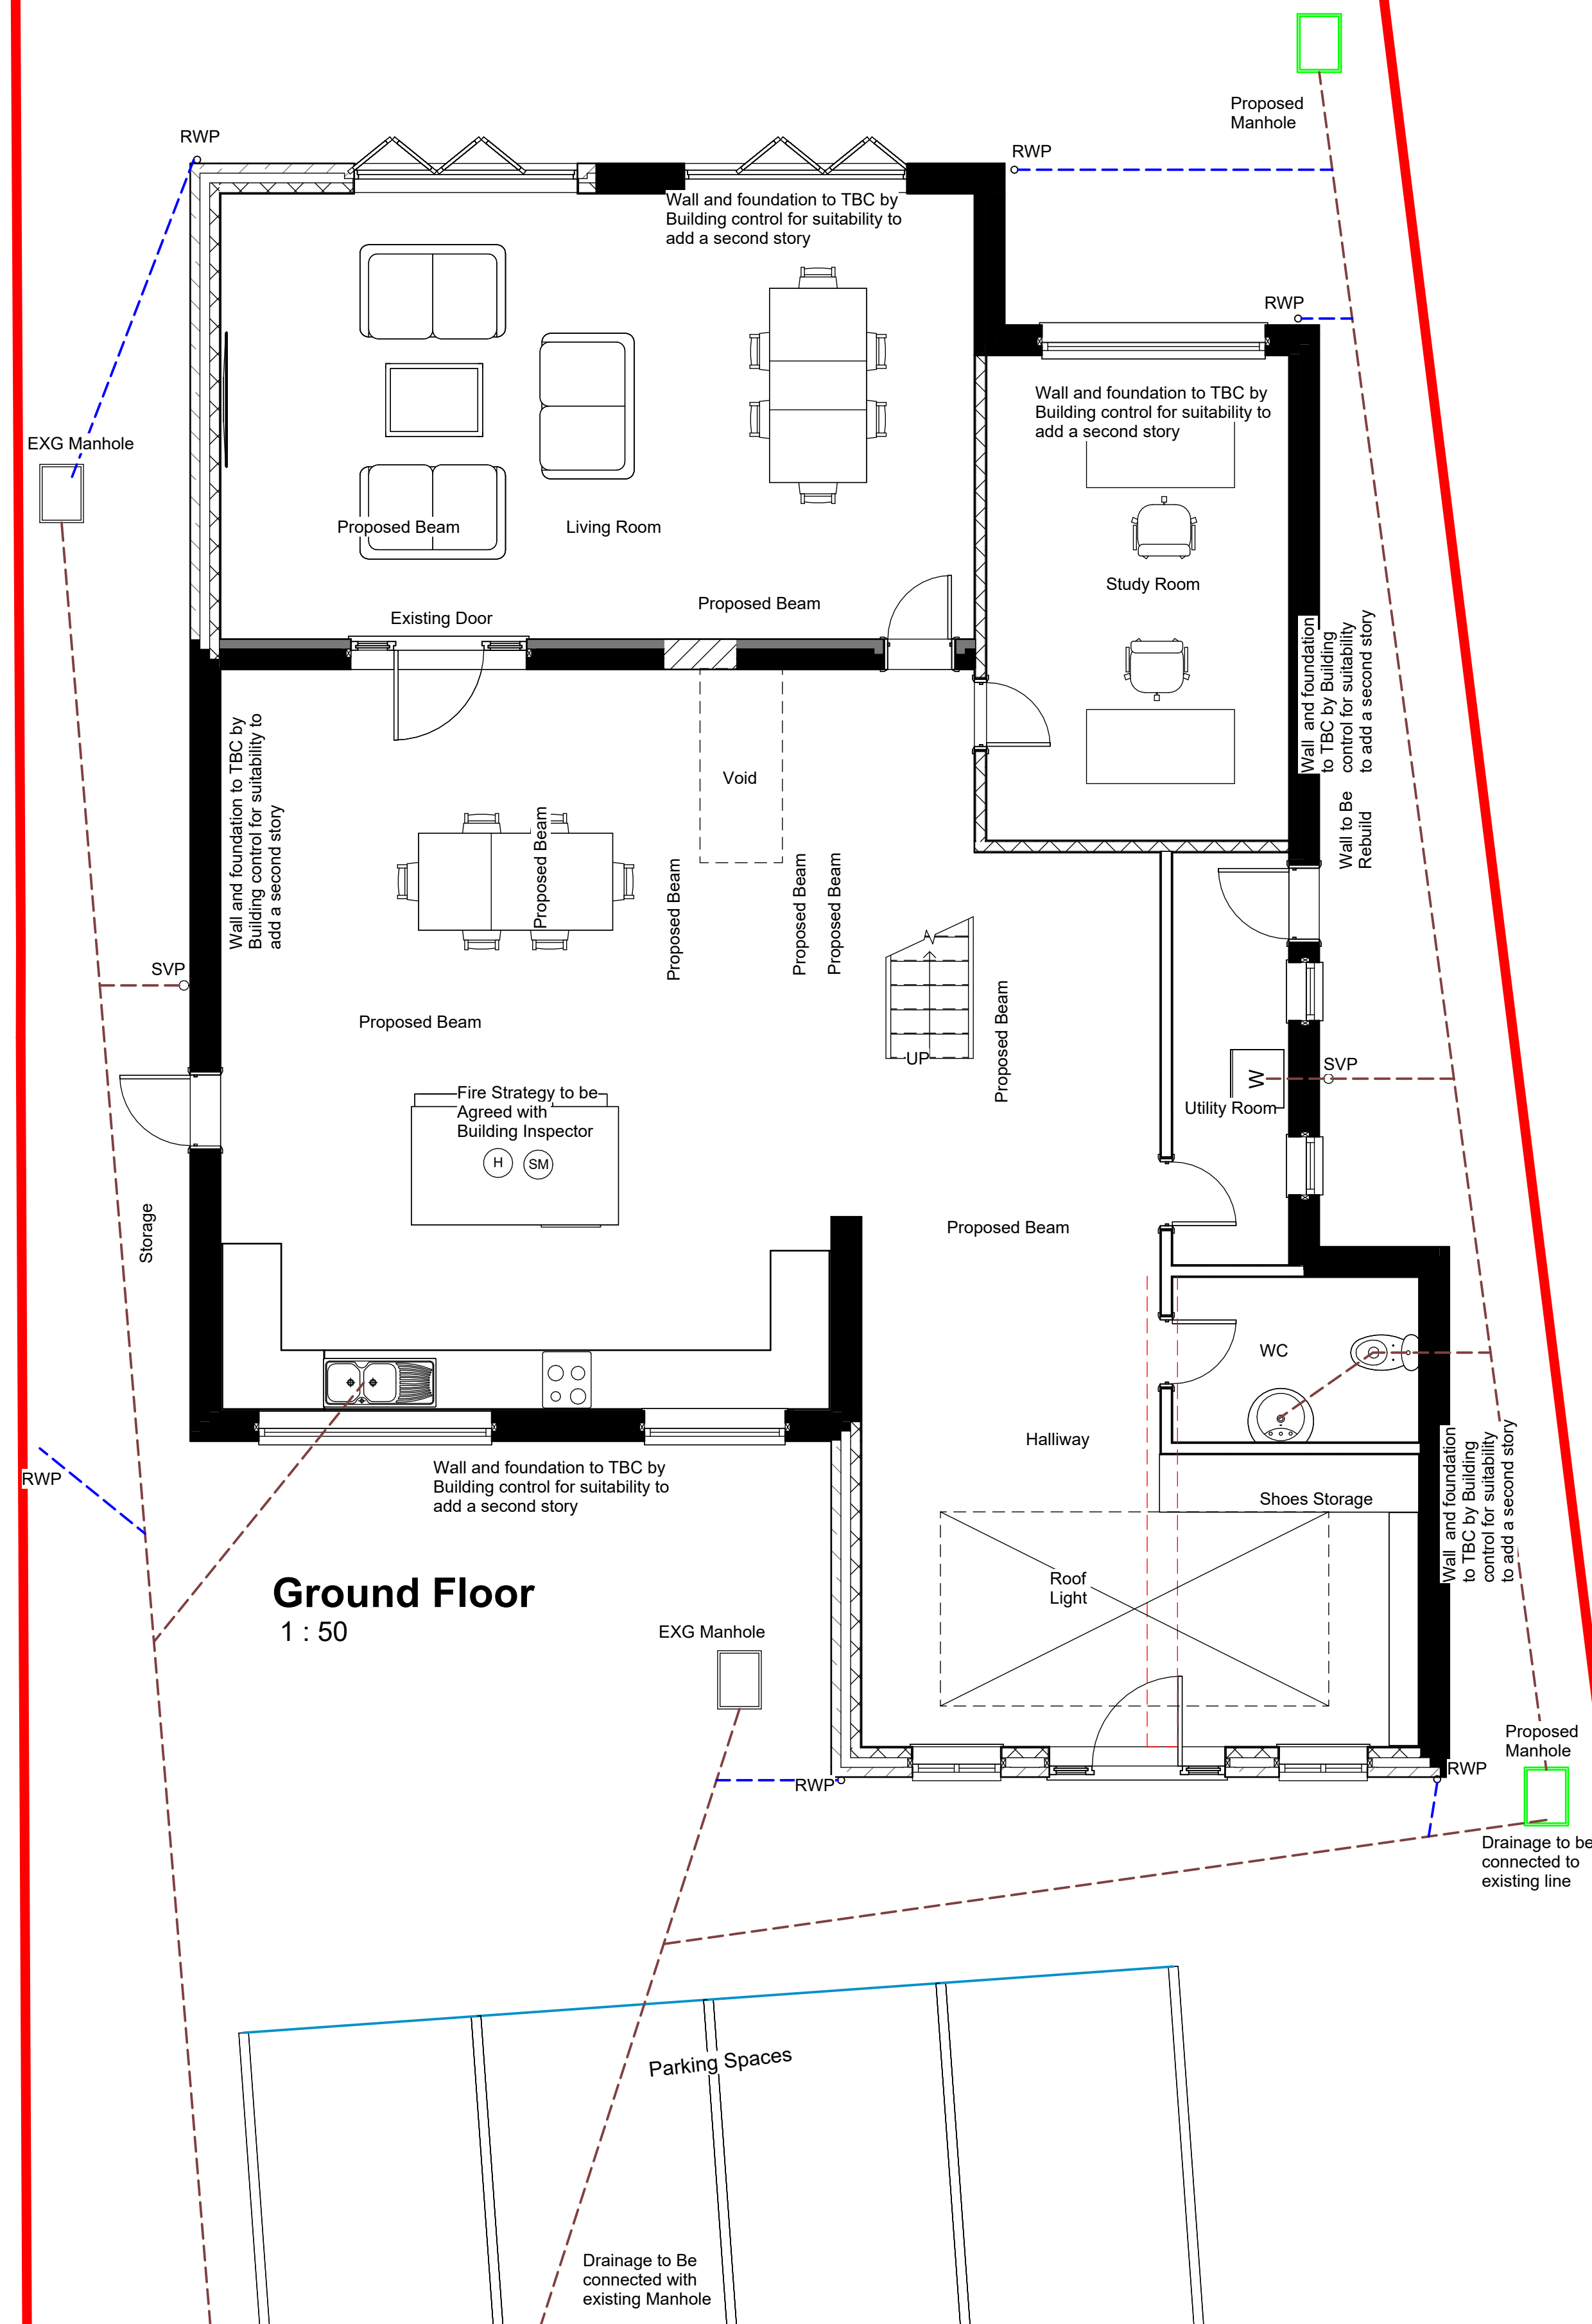

NOTE:

- All Existing/ Proposed Steel/ Lintels To Be Checked By Structural Engineer.
- Fire Strategy To Be Agreed With Building Inspector

TREND ARCHITECTURE T: 01484 941051 plan@trendarchitecture.co.uk www.trendarchitecture.co.uk	
Mohammed Yaseen 121 Slaithwaite Road, Meltham, Holmfirth, HD9 5PW	
Drawing Title: Proposed Layout	
Scale: 1 : 50@A1	Issue Date: 20/10/22
Drawn By: AM	Checked by: J.A
Drawing Number: TR-A22-0105-011	Revision: 1
Reason For Issue: Building Regulations	