


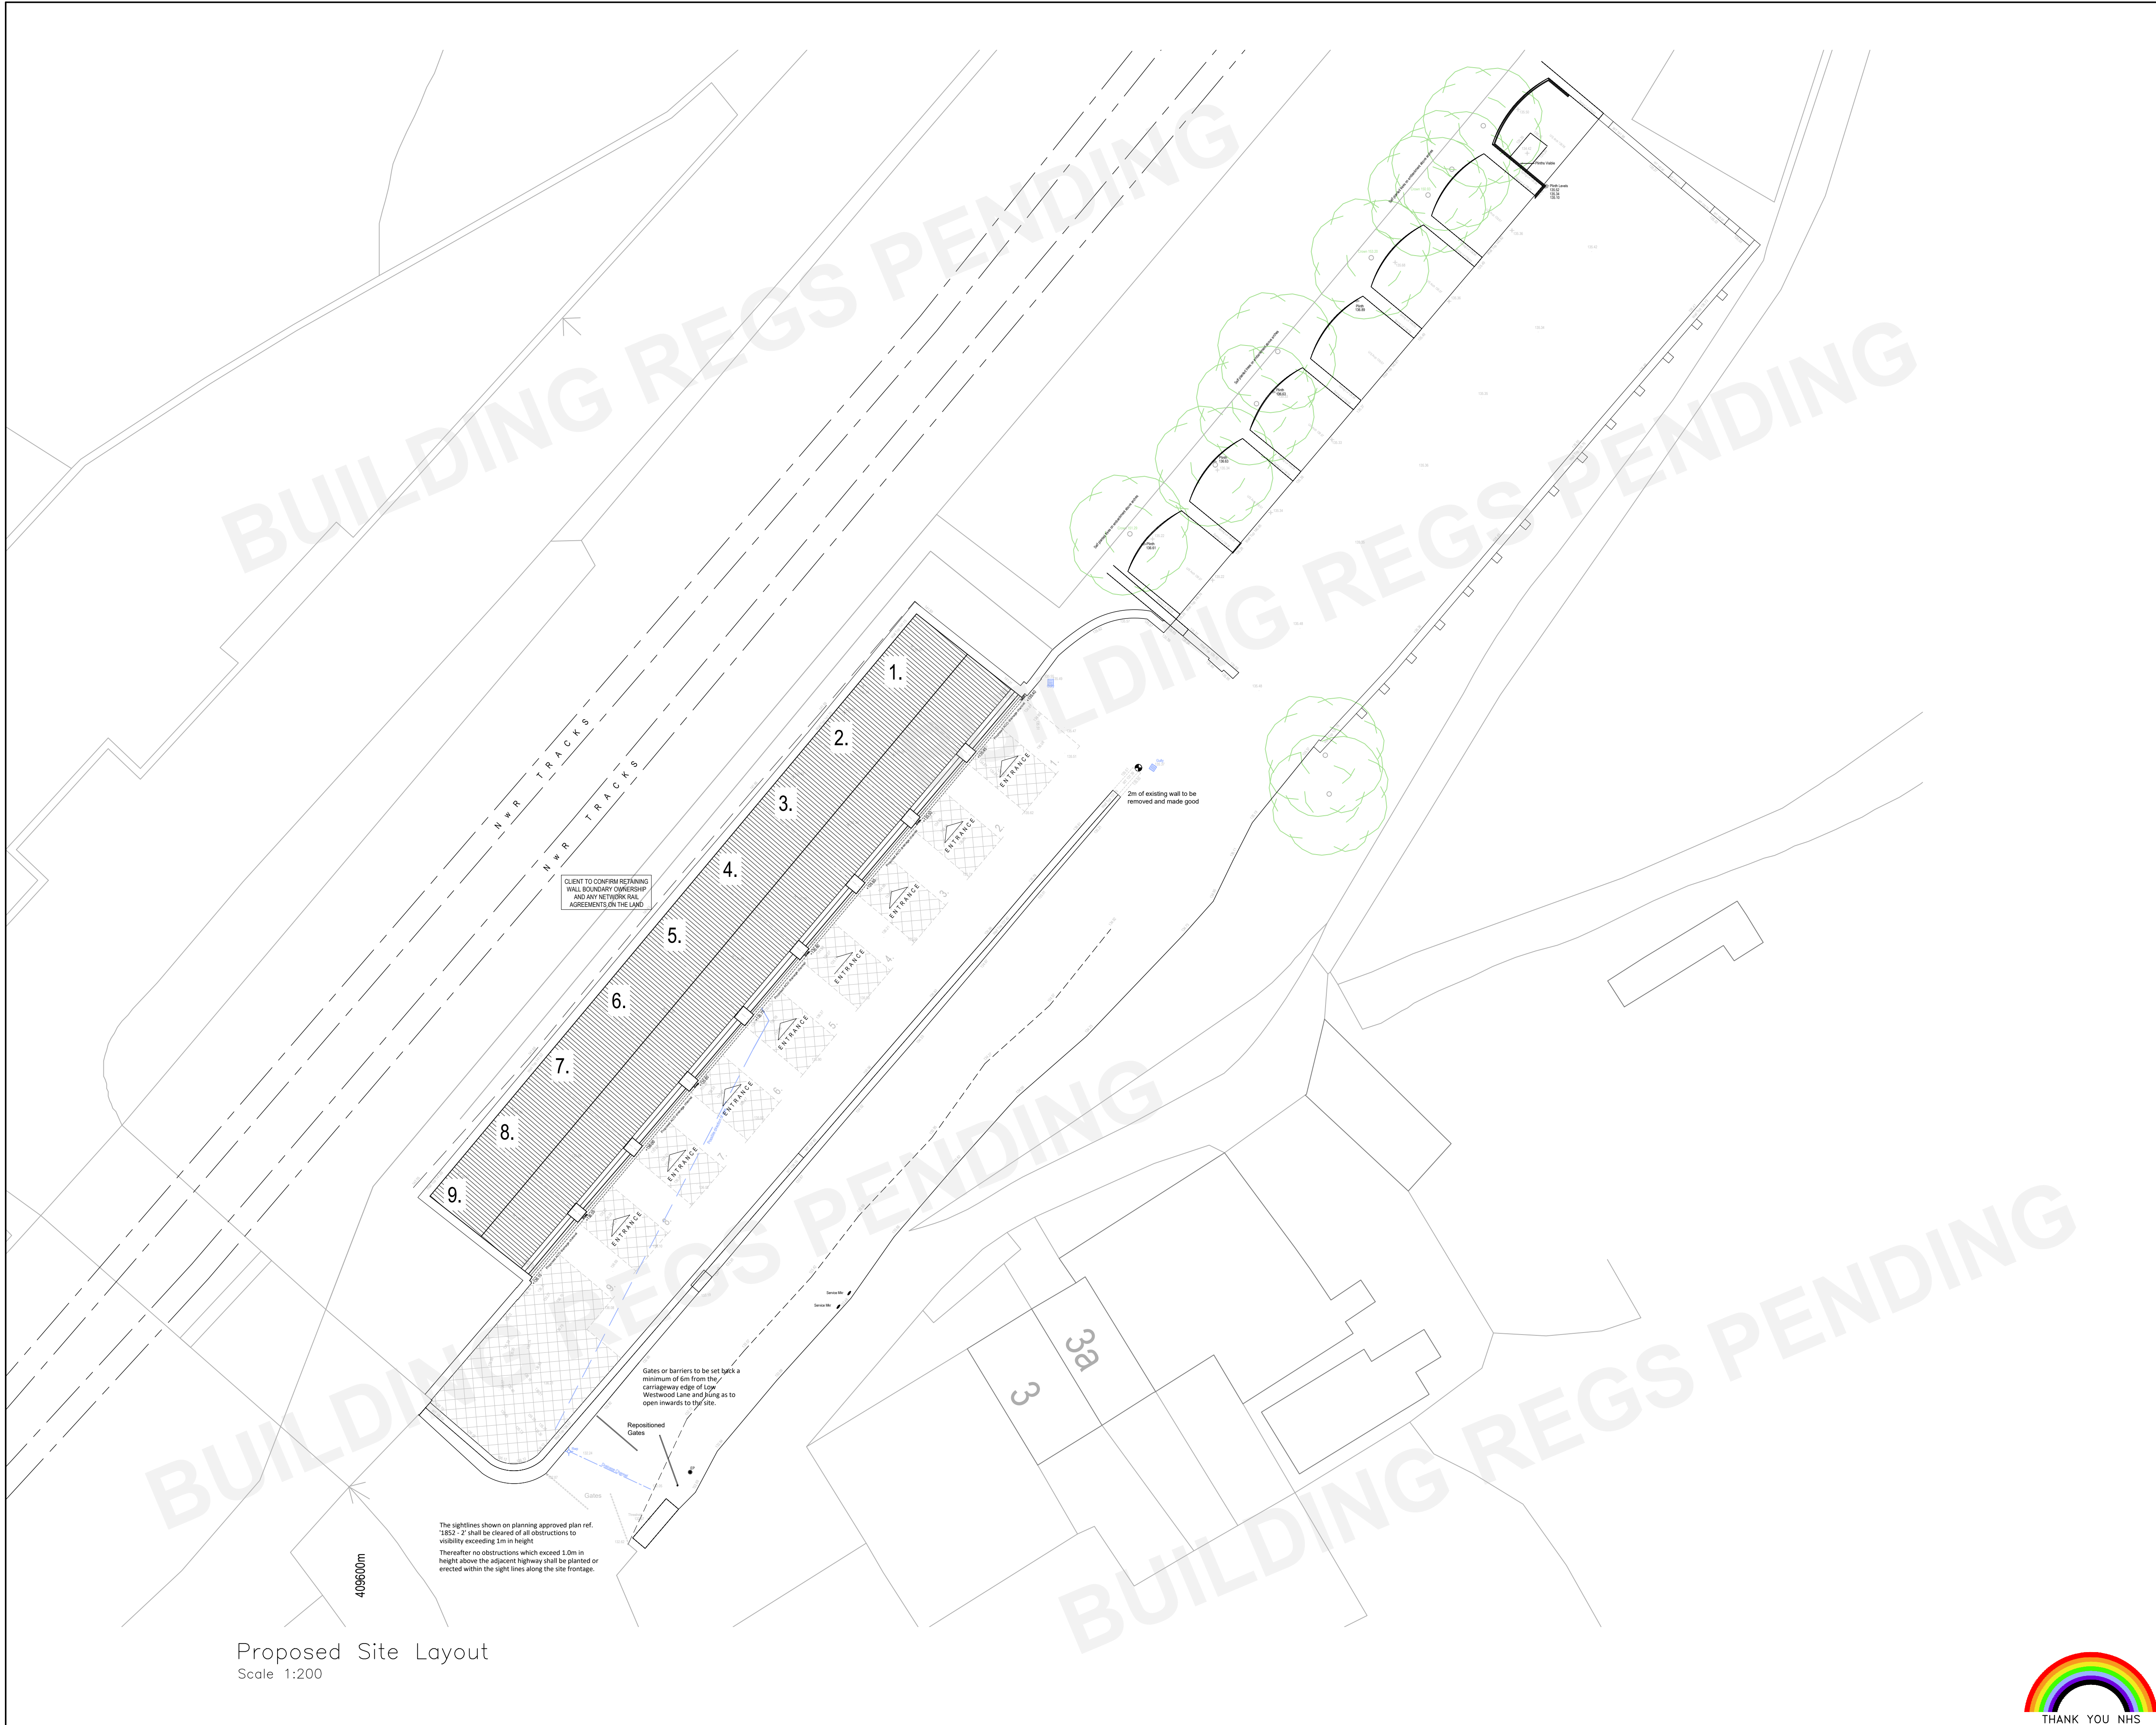

- NOTES**
1. No dimensions to be scaled.
IF IN DOUBT ASK.
 2. All dimensions must be checked and verified on site by the Contractor prior to the commencement of works and Hinchliffe Architecture & Design Ltd. to be notified of any discrepancies.
 3. The copyright of these drawings remains the property of Hinchliffe Architecture & Design Ltd. They must not be reproduced in any way without prior written consent from the originator (Hinchliffe Architecture & Design Ltd.)

Rev.	Date	Description
B	11.08.2022	Notes added
A	28.06.2022	Client amendments
Status		
BUILDING REGS		
<div><div>hinchliffe architecture & design</div><div><div>Hinchliffe A&D 24 Carr View Road Hepworth Holmfirth West Yorkshire HD9 1HS</div><div>01921 937 182 01484 533 744 info@hinch-architecture.co.uk www.hinch-architecture.co.uk</div></div></div>		
Client		
MR S TAYLOR		
Project		
FORMER COAL CHUTES LAND ADJ. LOW WESTWOOD LN. WELLHOUSE, GOLCAR. HD7 4EW		
Drawing Title		
PROPOSED SITE LAYOUT UNITS 1-9		
Scale (at A1)		Date
AS SHOWN		20.05.2022
Drg. no.		Rev.
110-22-BR02		B

Proposed Site Layout
Scale 1:200