


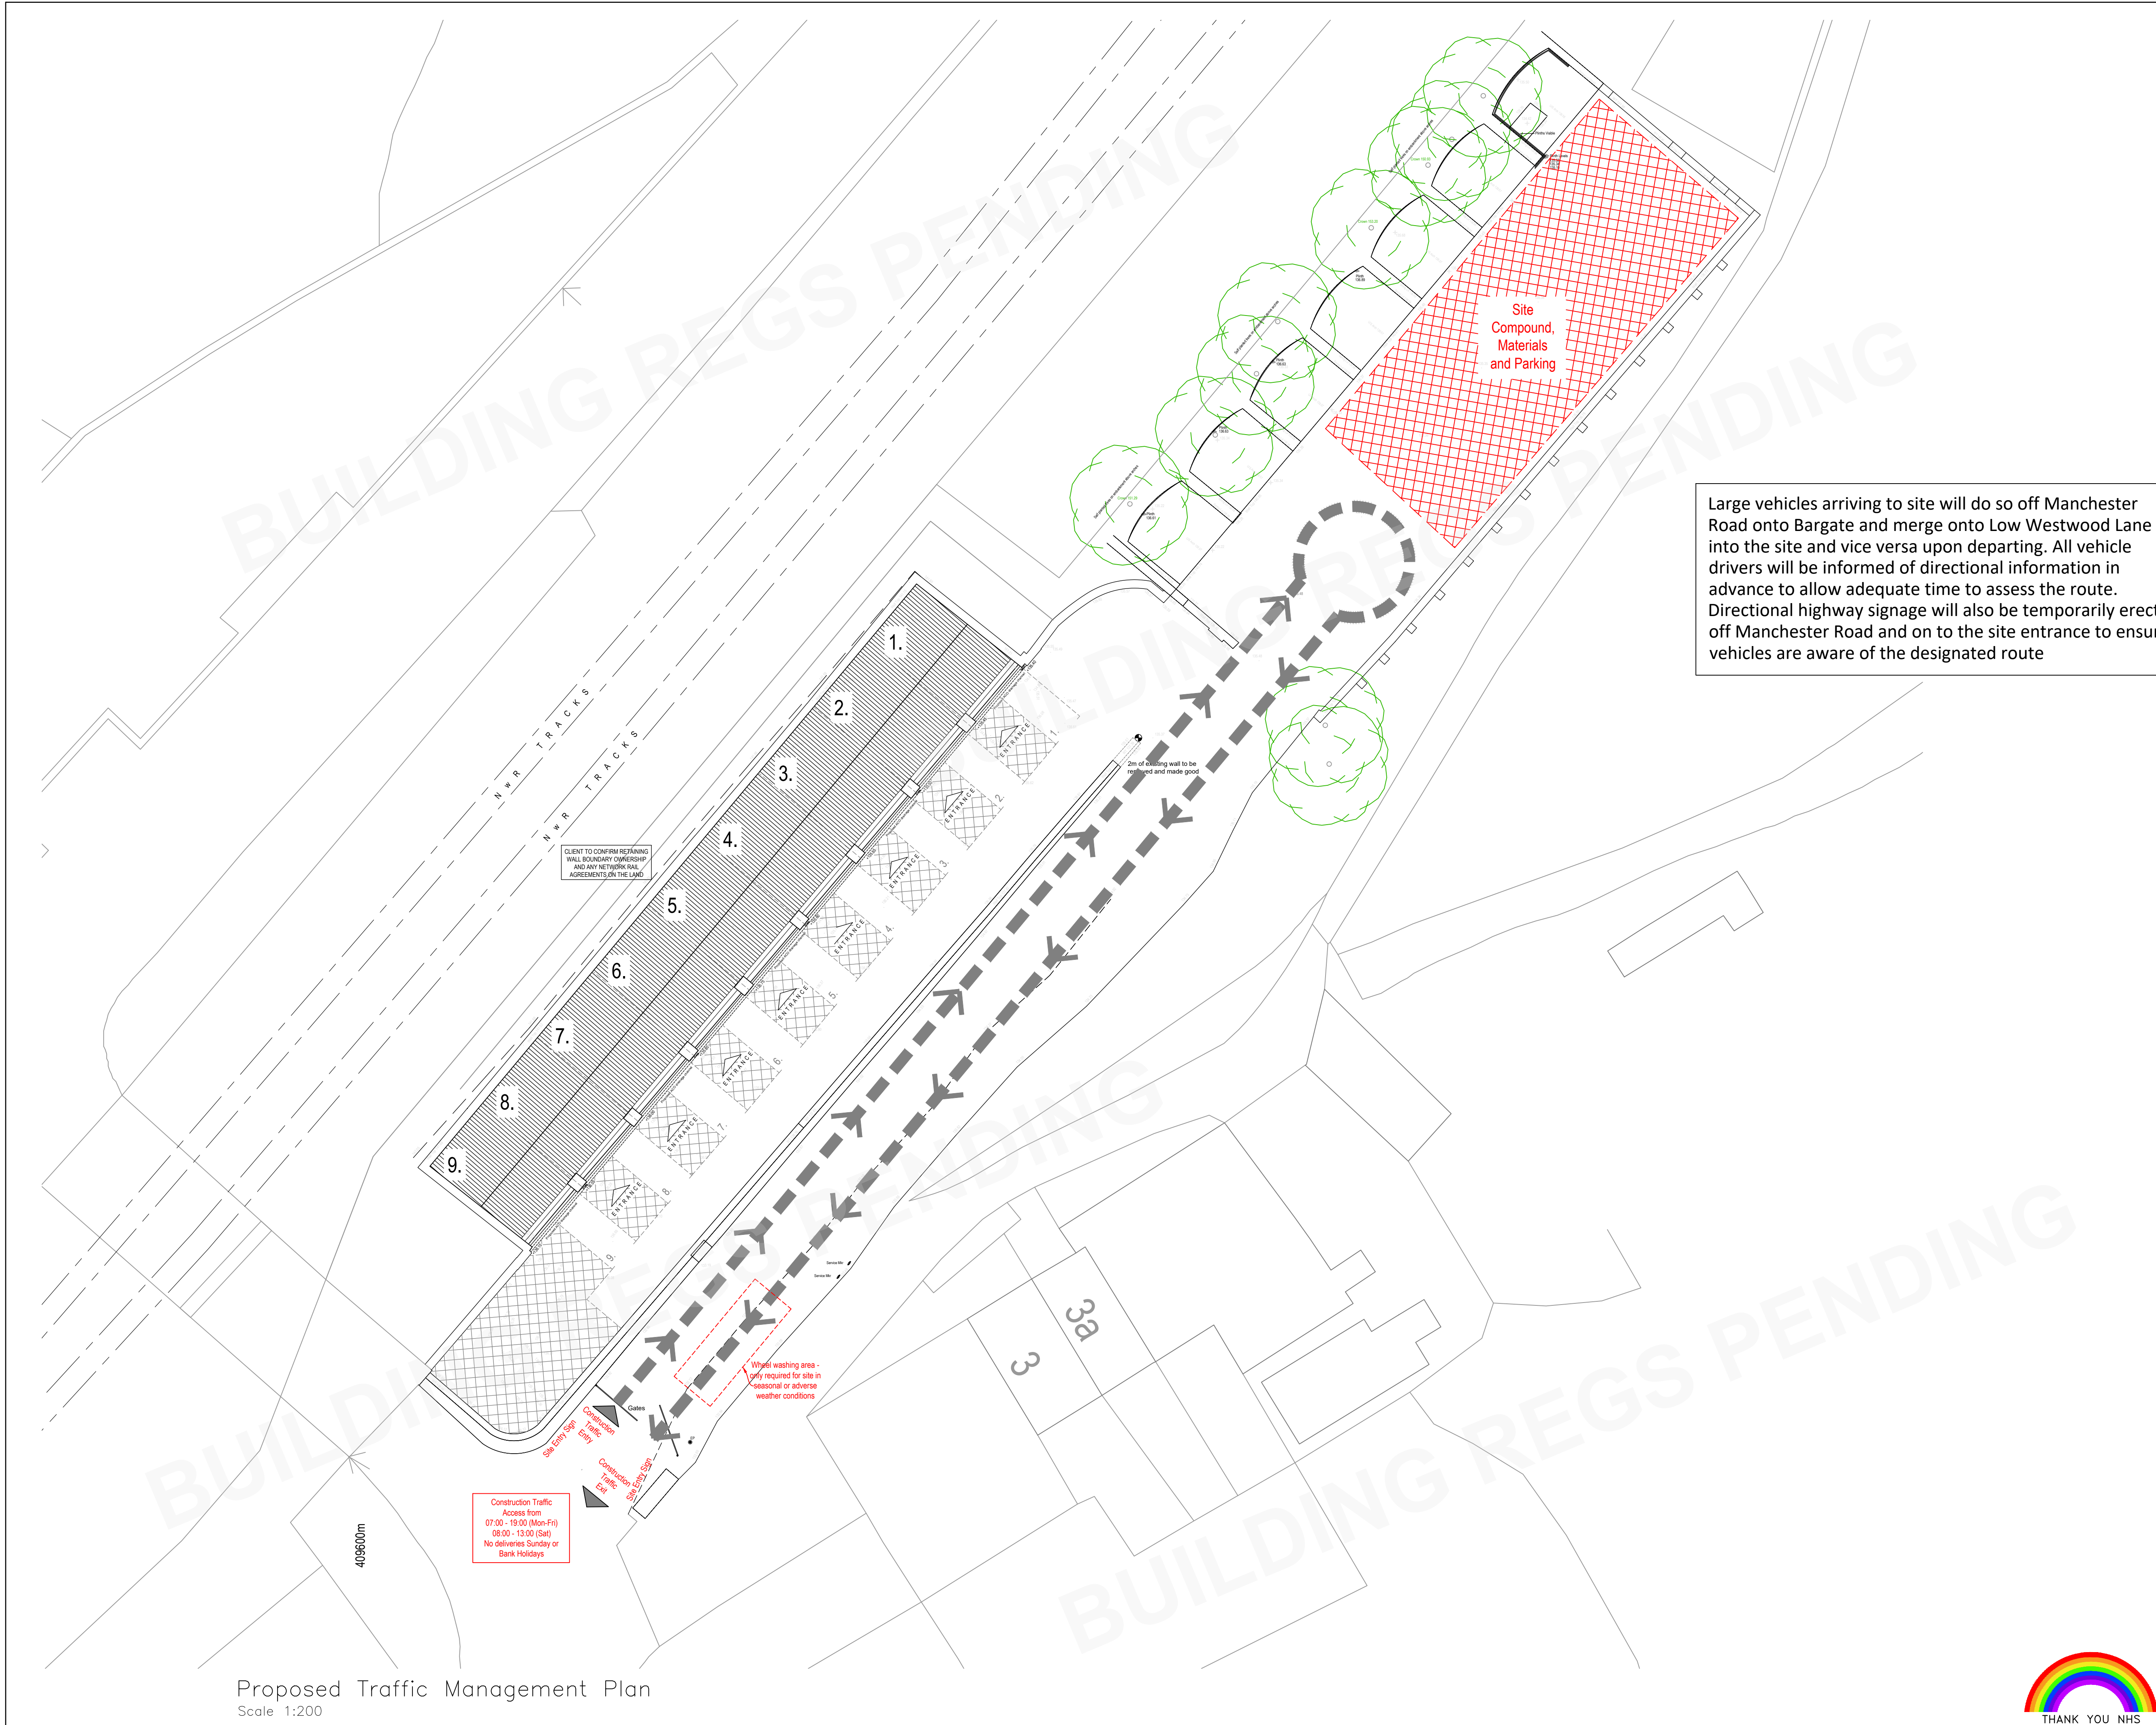

- NOTES**
1. No dimensions to be scaled.  
IF IN DOUBT ASK.
  2. All dimensions must be checked and verified on site by the Contractor prior to the commencement of works and Hinchliffe Architecture & Design Ltd. to be notified of any discrepancies.
  3. The copyright of these drawings remains the property of Hinchliffe Architecture & Design Ltd. They must not be reproduced in any way without prior written consent from the originator (Hinchliffe Architecture & Design Ltd.)

Large vehicles arriving to site will do so off Manchester Road onto Bargate and merge onto Low Westwood Lane into the site and vice versa upon departing. All vehicle drivers will be informed of directional information in advance to allow adequate time to assess the route. Directional highway signage will also be temporarily erected off Manchester Road and on to the site entrance to ensure vehicles are aware of the designated route

|                                                                                       |      |   |      |
|---------------------------------------------------------------------------------------|------|---|------|
| 20.09.2022                                                                            |      | Notes added in relation to direction/signage to and from site   |      |
| Rev.                                                                                  | Date | Description   |      |
| Status                                                                                |      |   |      |
| BUILDING REGS                                                                         |      |   |      |
|  |      |   |      |
| hinchliffe                                                                            |      |   |      |
| architecture & design                                                                 |      |   |      |
|                                                                                       |      | <div><div><div>Hinchliffe A&amp;D</div><div>24 Carr View Road</div><div>Hepworth</div><div>Holmfirth</div><div>West Yorkshire</div><div>HD9 1HS</div></div><div><div>01921 937 182</div><div>01484 533 714</div><div>info@hinch-architecture.co.uk</div><div>www.hinch-architecture.co.uk</div></div></div> |      |
| Client                                                                                |      |   |      |
| MR S TAYLOR                                                                           |      |   |      |
| Project                                                                               |      |   |      |
| FORMER COAL CHUTES<br>LAND ADJ. LOW WESTWOOD LN.<br>WELLHOUSE, GOLCAR.<br>HD7 4EW     |      |   |      |
| Drawing Title                                                                         |      |   |      |
| TRAFFIC MANAGEMENT PLAN                                                               |      |   |      |
| Scale (at A1)                                                                         |      | Date   |      |
| AS SHOWN                                                                              |      | 09.08.2022   |      |
| Drg. no.                                                                              |      |   | Rev. |
| 110-22-BR101                                                                          |      |   | A    |

Proposed Traffic Management Plan  
Scale 1:200

