




natural blue slate roofing
cast iron gutter and svp
upvc rainwater pipe
brickwork walling
upvc windows and doors
existing window opening bricked up

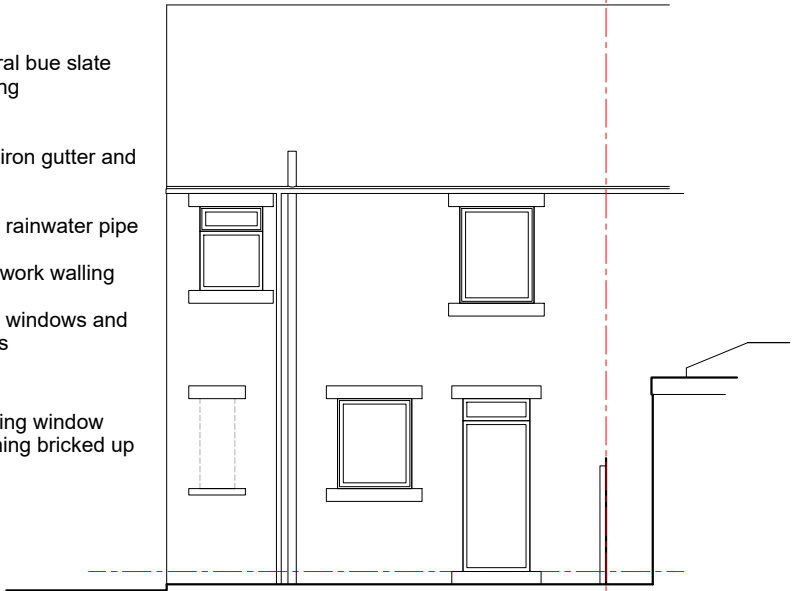


north elevation

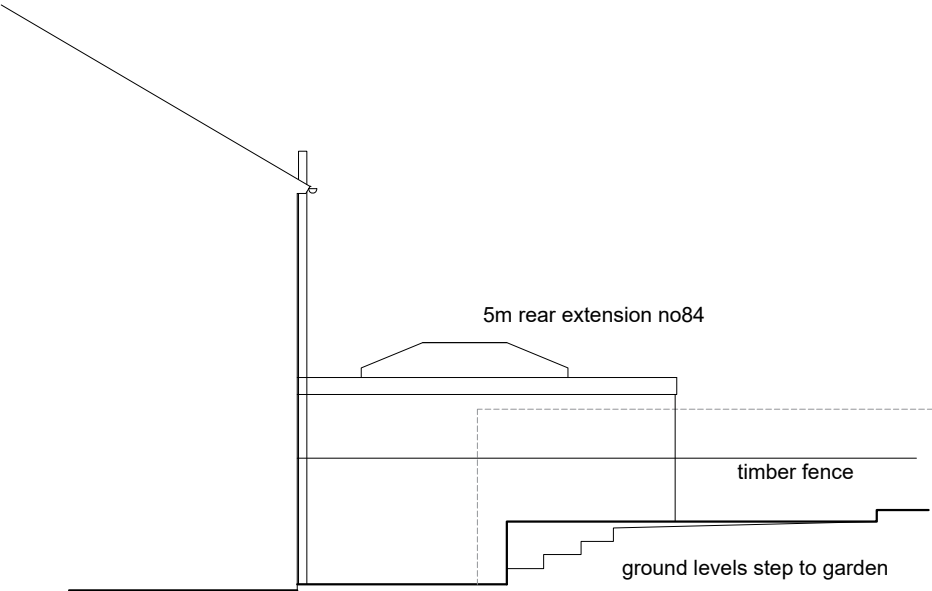

east elevation

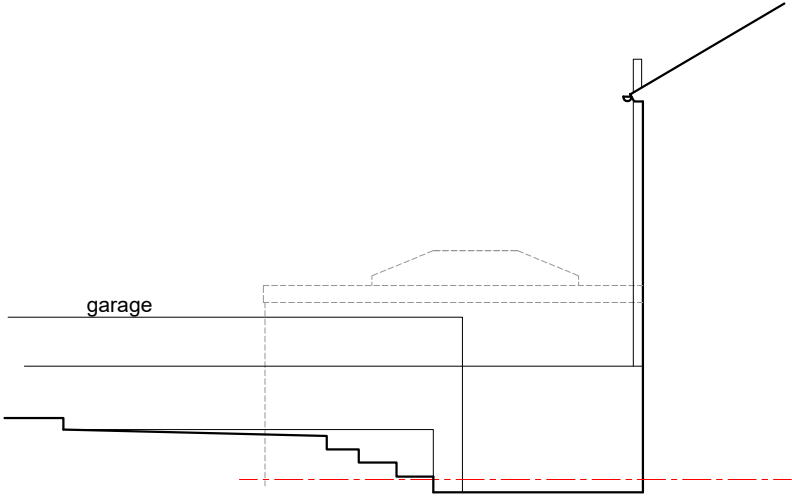

west elevation

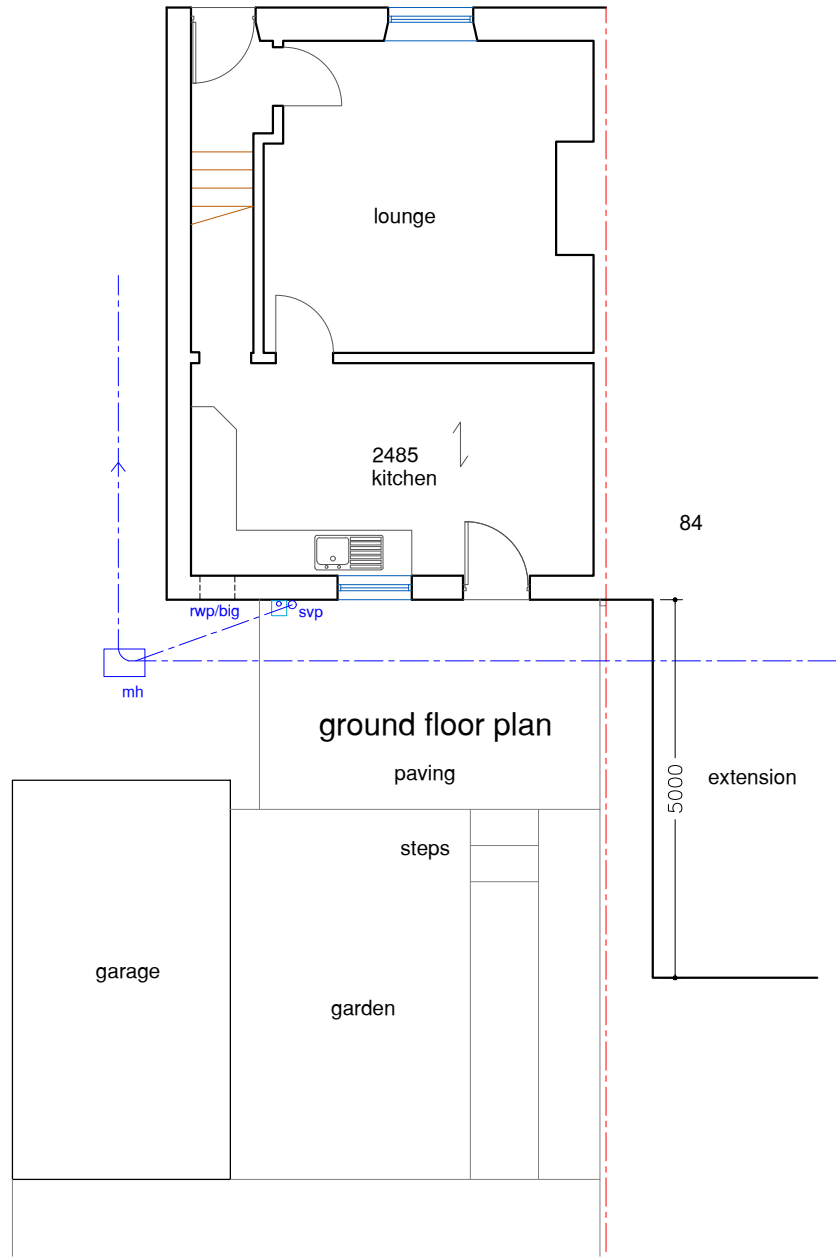

ground floor plan

			Status:
			Planning
			Date:
			Aug 2022
			Scale:
			1:100
			Drg No:
			CS03.#
			Title: Rear Extension Existing Plan and Elevations
Project:	82 Carr Street, Marsh	HD3 4BQ	
	HD3 3UF		