


Notes

Do not scale from drawing, use figured dimensions only.
All dimensions must be checked and verified on site prior to commencement of work and architect to be notified of any discrepancies.
This drawing is intended to permit overall scheme proposals only and cannot be used for construction purposes without further information.

Rev		Drawn	Checked	Date

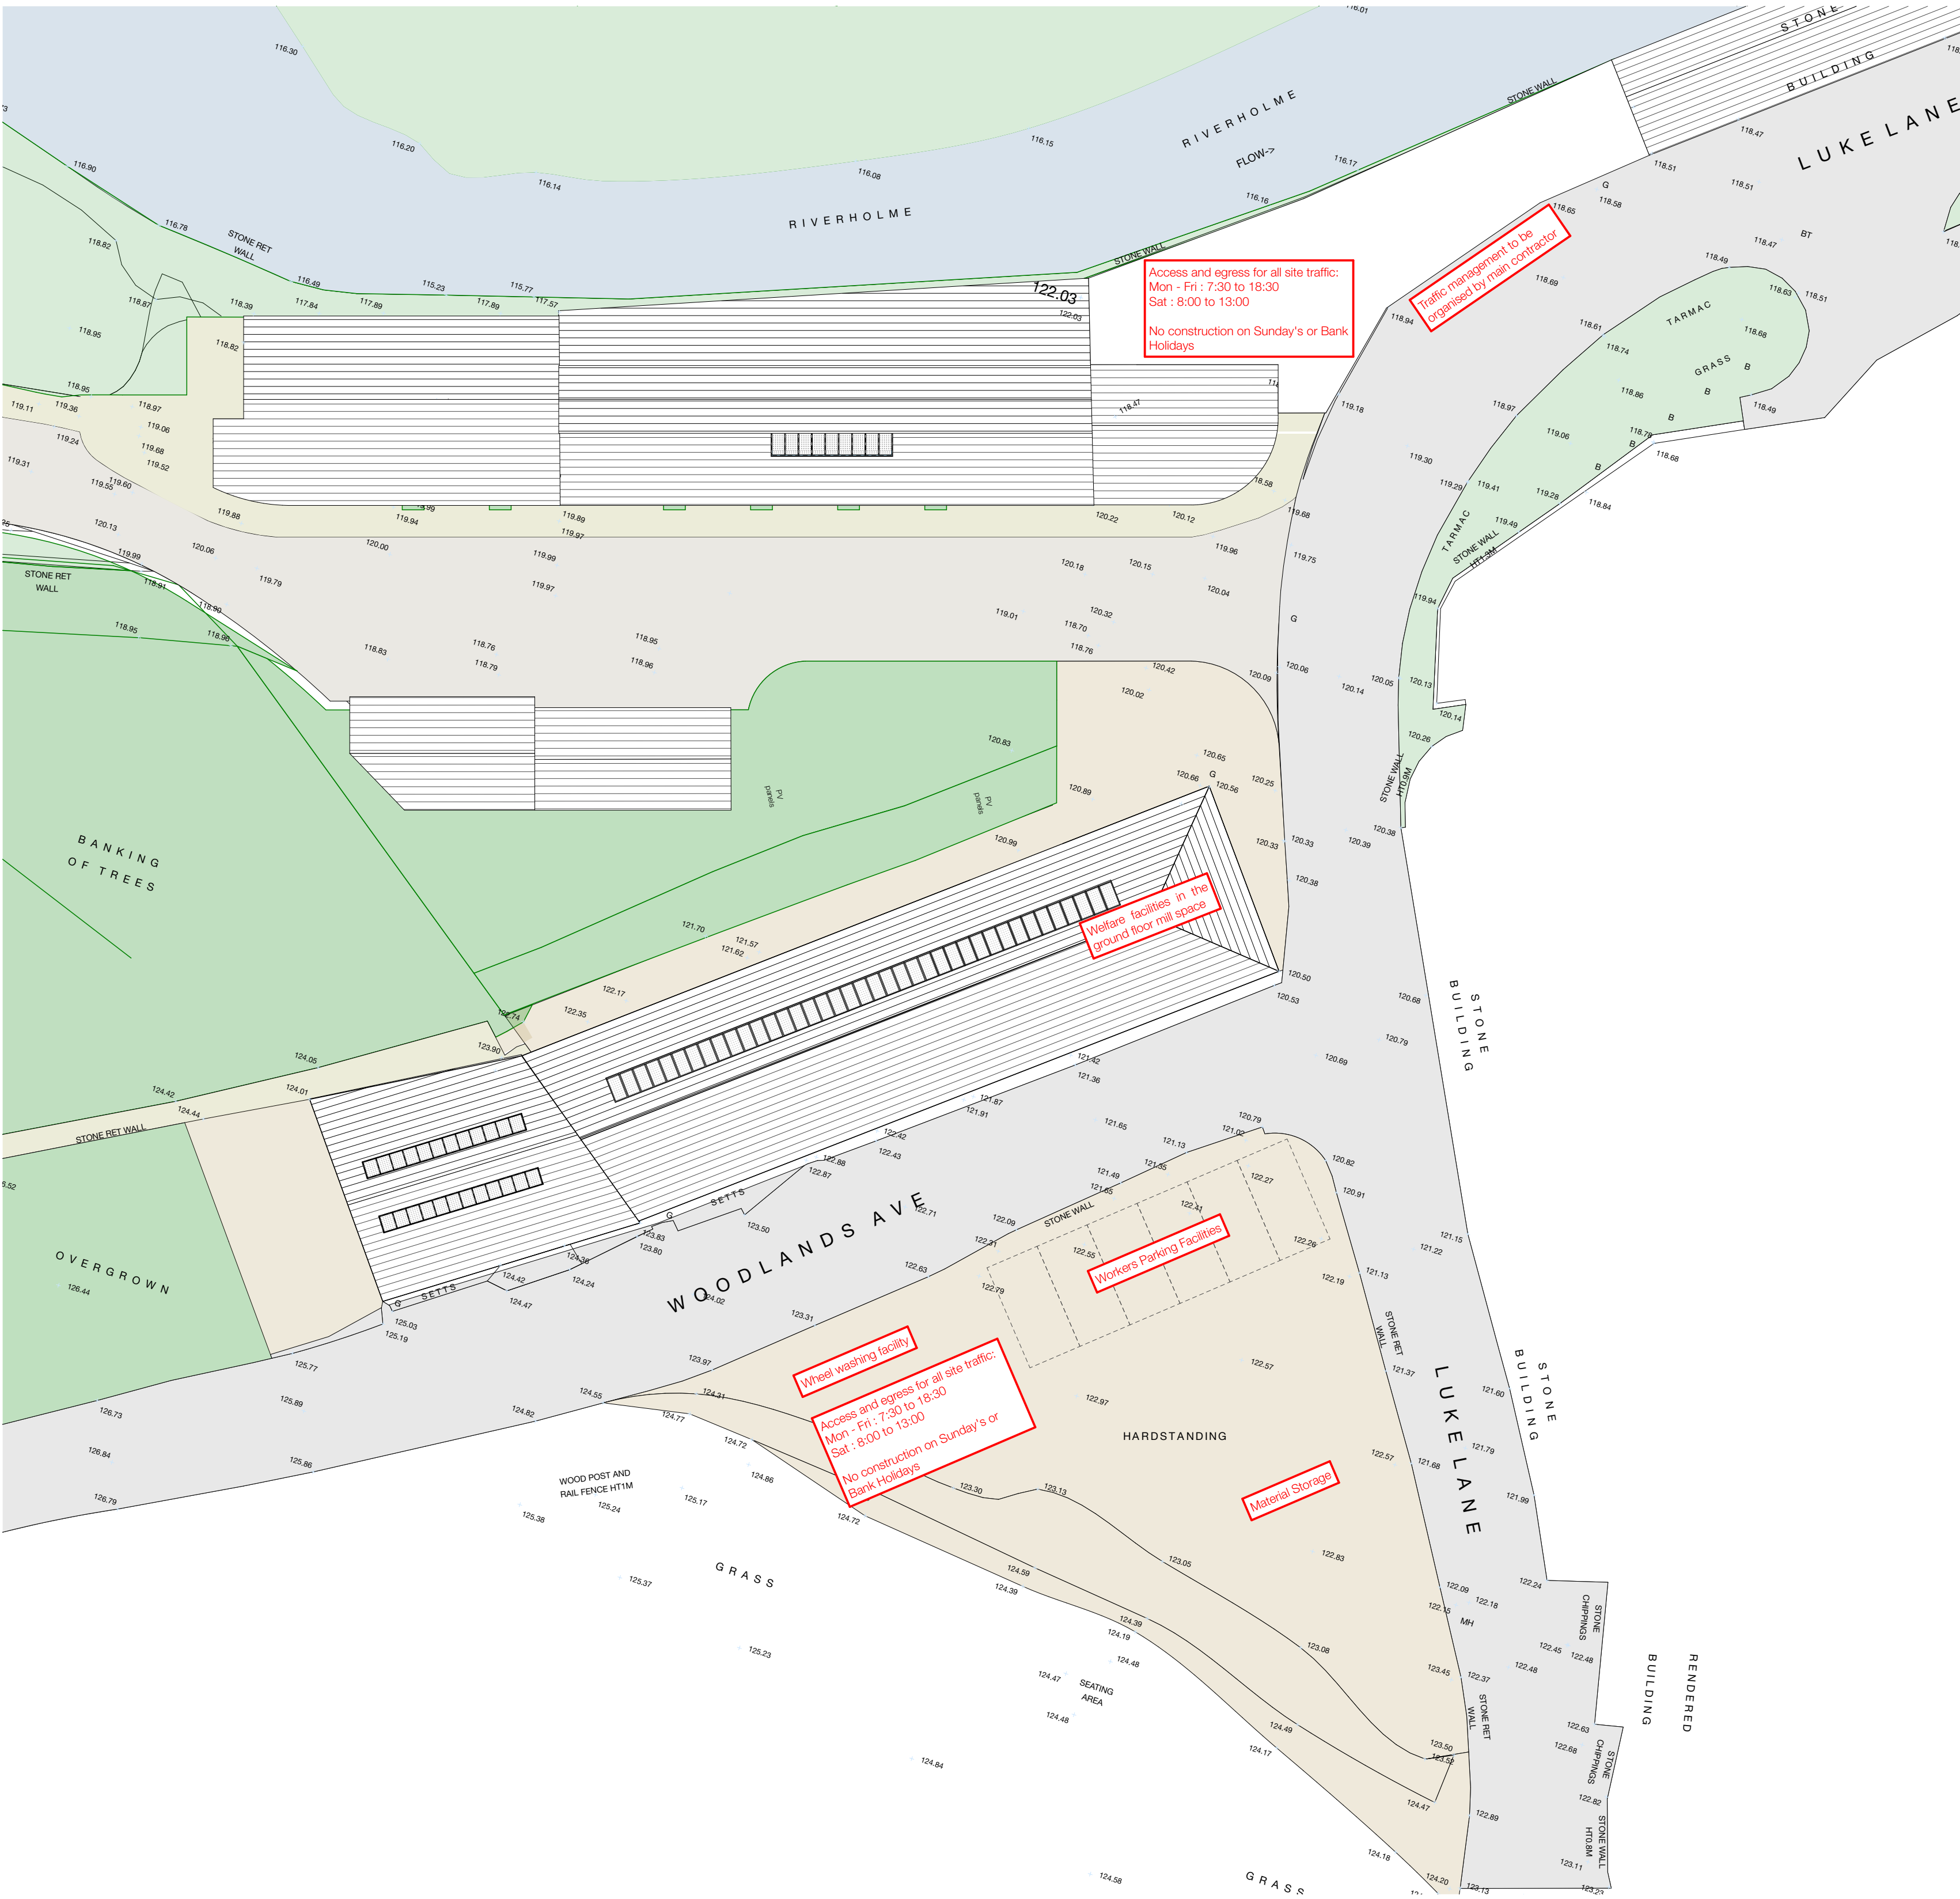

Construction Management Plan 1:200

Job Title Workshop & Dyehouse, Luke Lane, Thongsbridge, Holmfirth.	
Client D & LS Developments Ltd	Company AD
Status Planning	AD
Drawing Construction Management Plan	Scale @ A1 1:50
Date May 2022	Drawn FWG
Checked 3327 (SK) 04	Revision

ONE17
ARCHITECTS & INTERIOR DESIGNERS

The Dyehouse, Armitage Bridge
Huddersfield, West Yorkshire HD4 7PD
T 01484 668 000 F 01484 668 001
E solutions@one17design.com

ONE17DESIGN.COM