


A & S JOINERY (MFG) LTD.

MANUFACTURERS OF QUALITY DOORS, WINDOWS, STAIRS ETC.

COLDWELL STREET MILL, COLDWELL STREET, LINTHWAITE, HUDDERSFIELD HD7 5QN

TEL/FAX 01484 842782

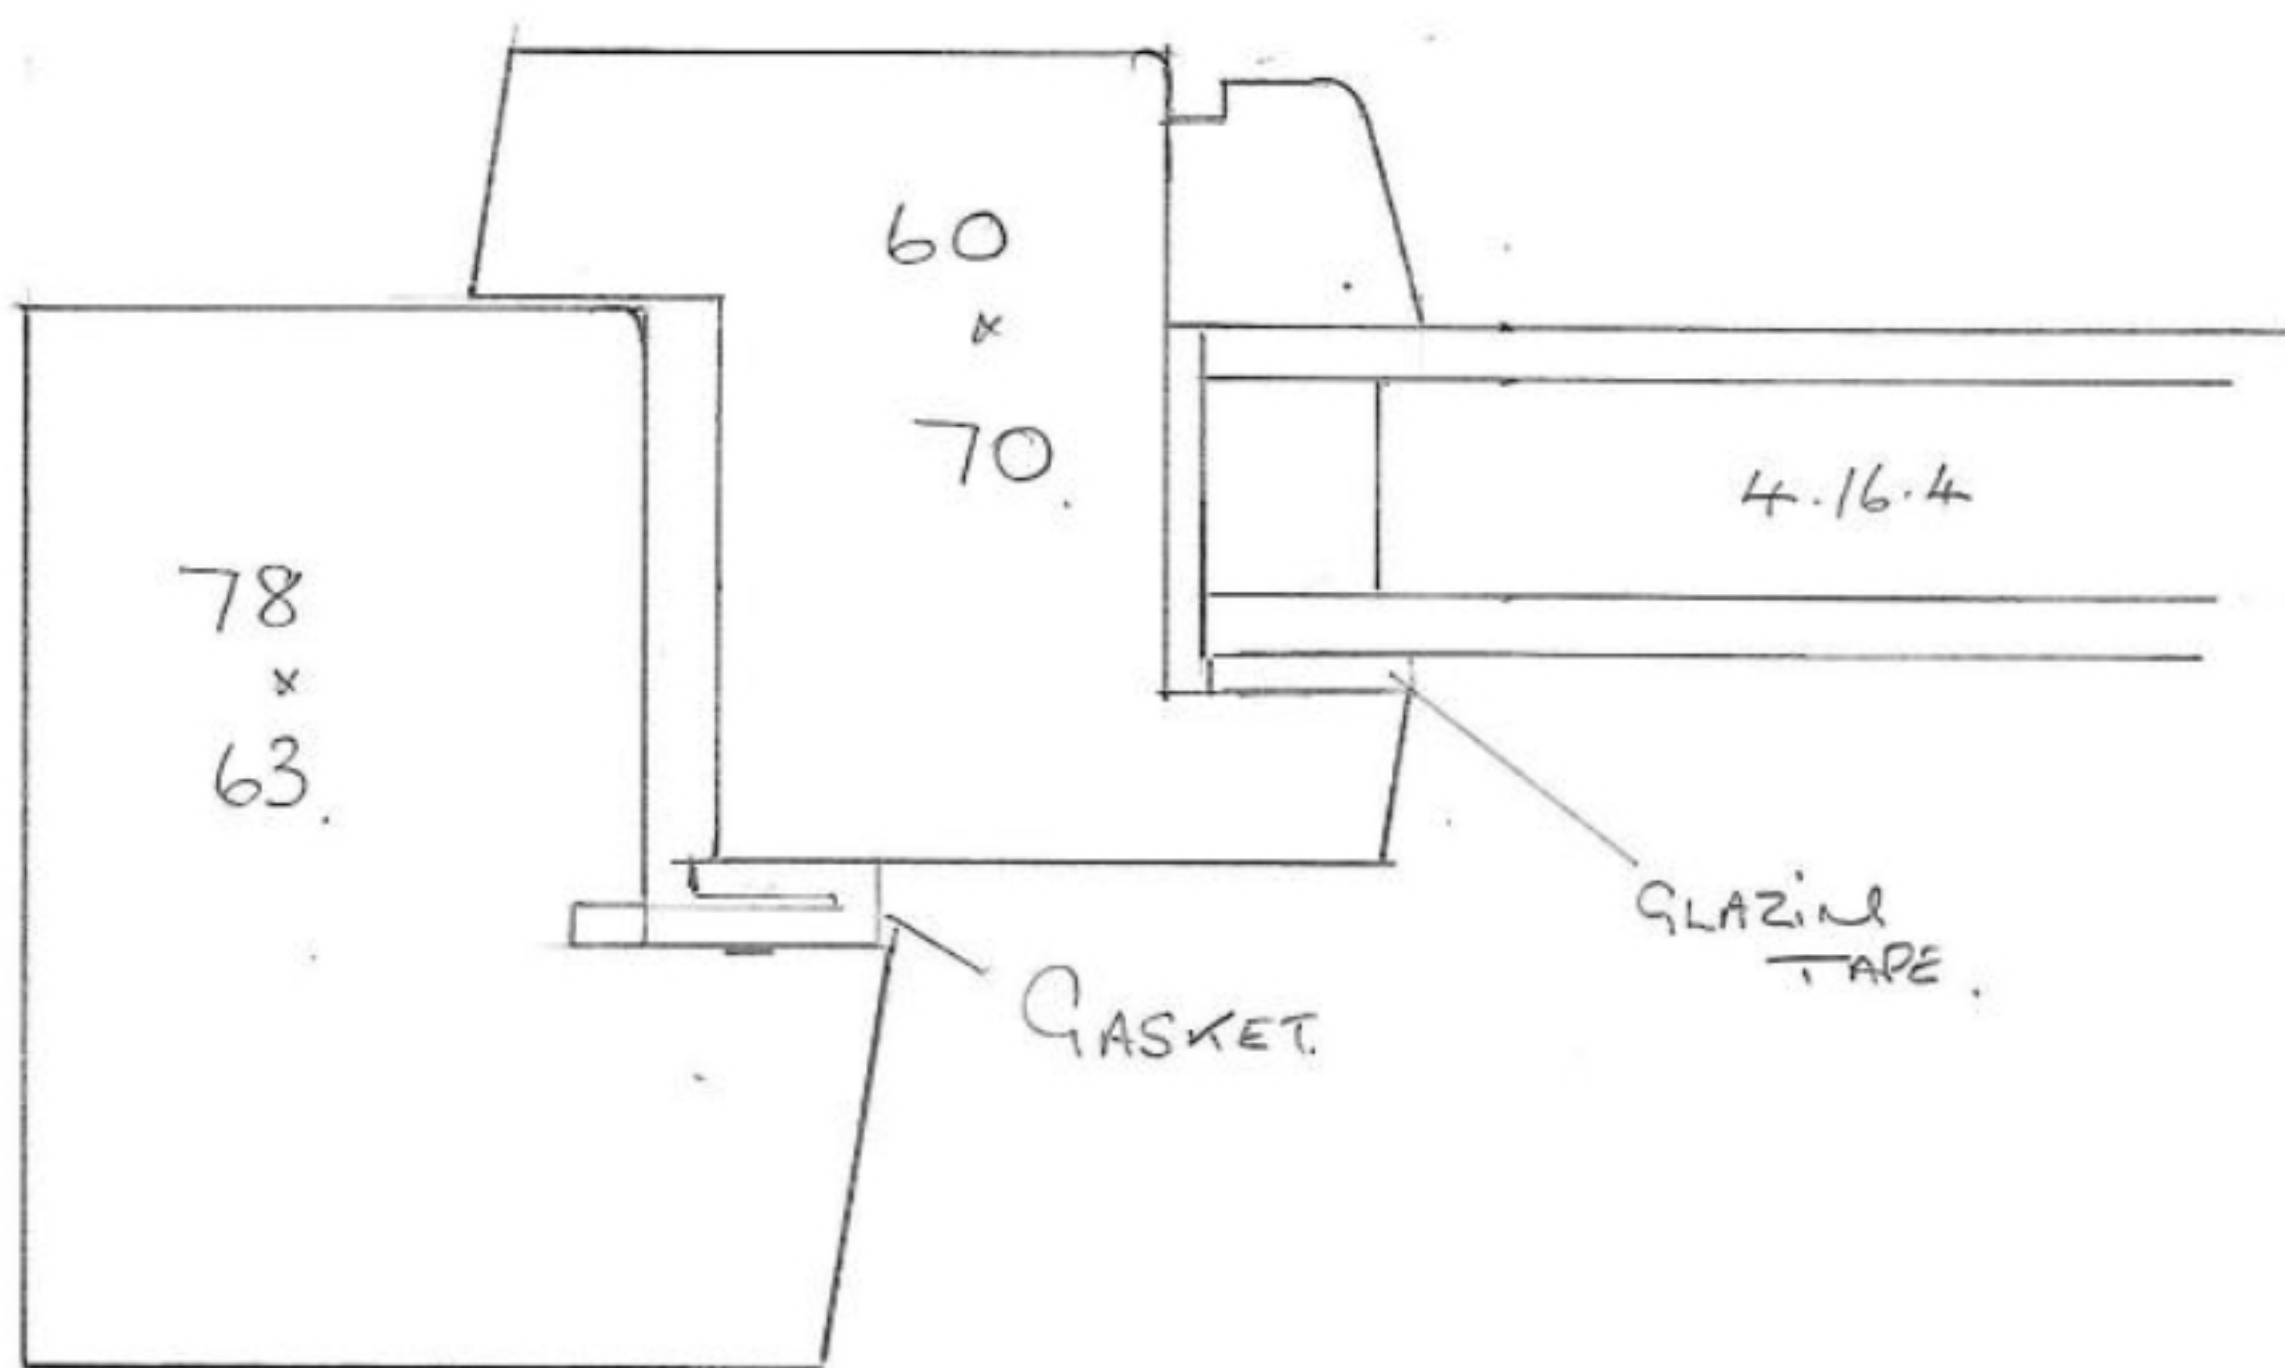

VAT REG NO. 640 7424 53