



Materials Key


- 1. Reconstituted Stone
- 2. Slate effect roof tiles
- 3. Propriety render system
Stone colour
- 4. UPVC Window frames
(dark grey)
- 5. Reconstituted stone
sills & lintels

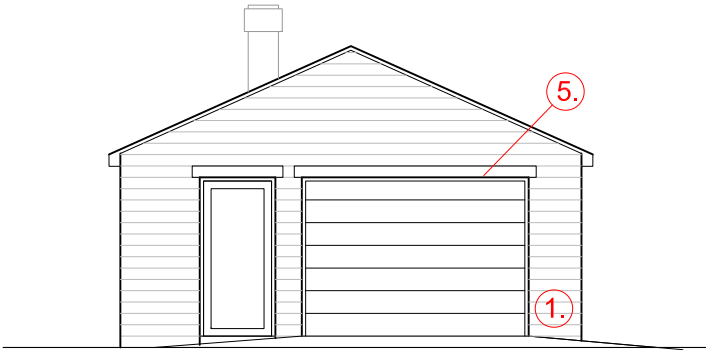


Elevation W Front (1.100 @ A3)

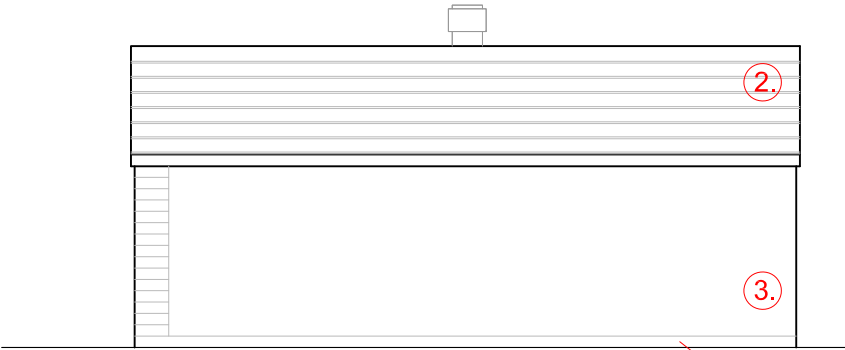


Elevation X Side (1.100 @ A3)

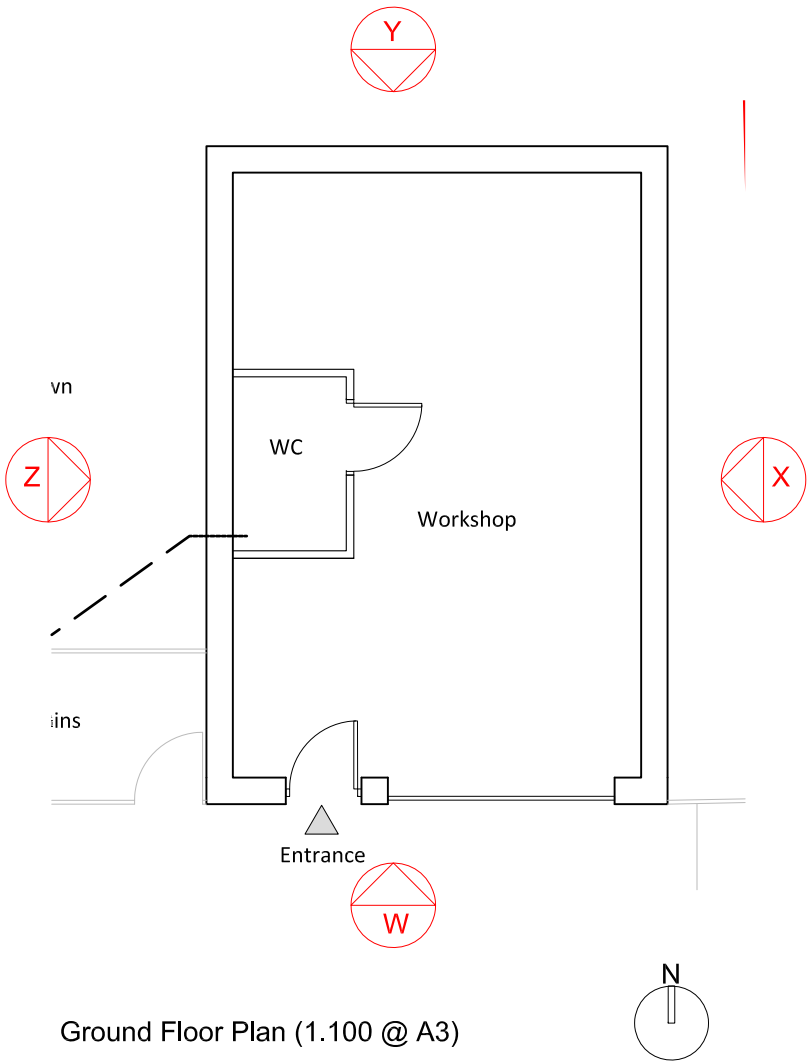

Ground Floor Plan (1.100 @ A3)

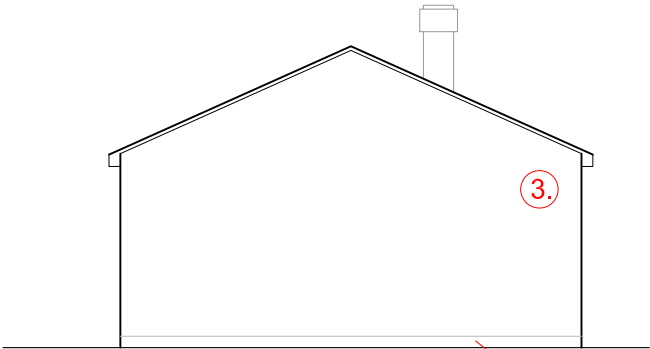

Elevation Y Rear (1.100 @ A3)

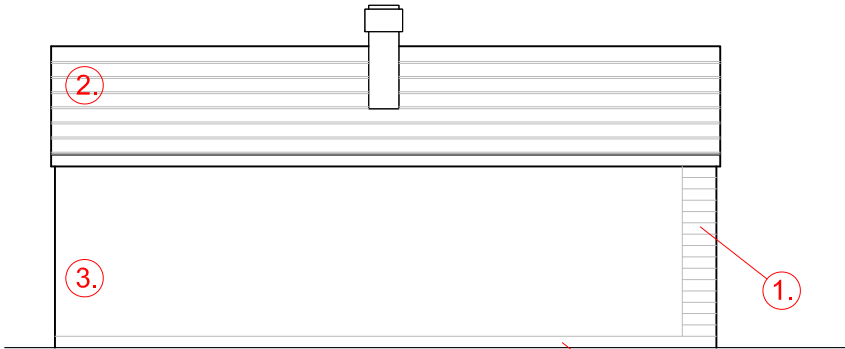

Elevation Z Side (1.100 @ A3)

01234m 1:100 @ A3					CLIENT Mr J Tully				
					PROJECT 188 Deighton Rd, Huddersfield				
					DRAWING TITLE Proposed Plan & Elevations to Workshop/Garage				
					SCALE 1,500 & 1,200 @ A3	DATE OF ORIGIN 04.07.21	PROJECT NO. 150	DRAWING NO. AP008	REVISION B