
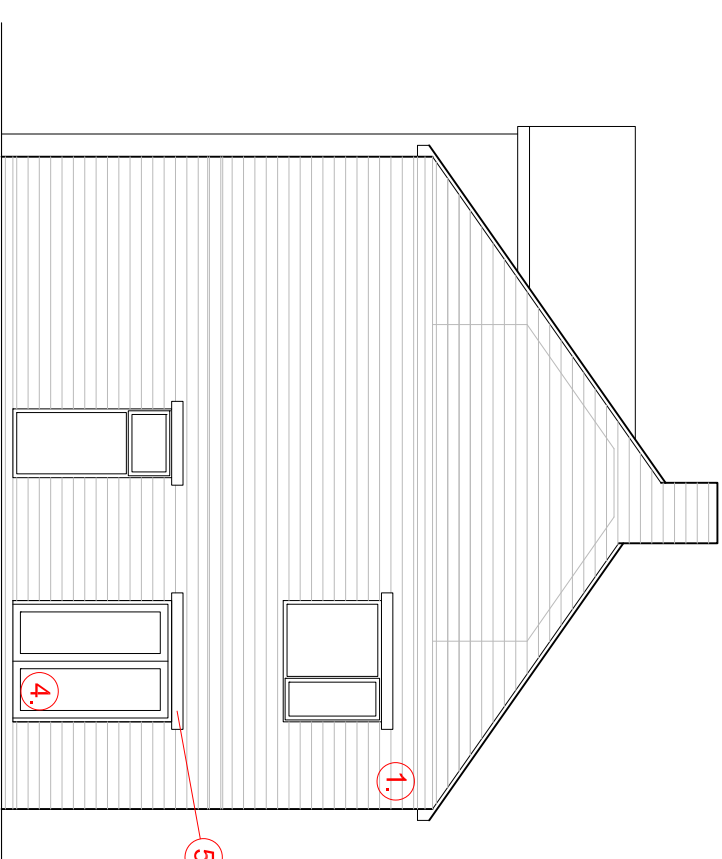






Materials Key

1. Reconstituted Stone
2. Slate effect roof tiles
3. Profile metal cladding (dark grey)
4. UPVC Window frames (dark grey)
5. Reconstituted stone sills & lintels
6. Glazed skylights

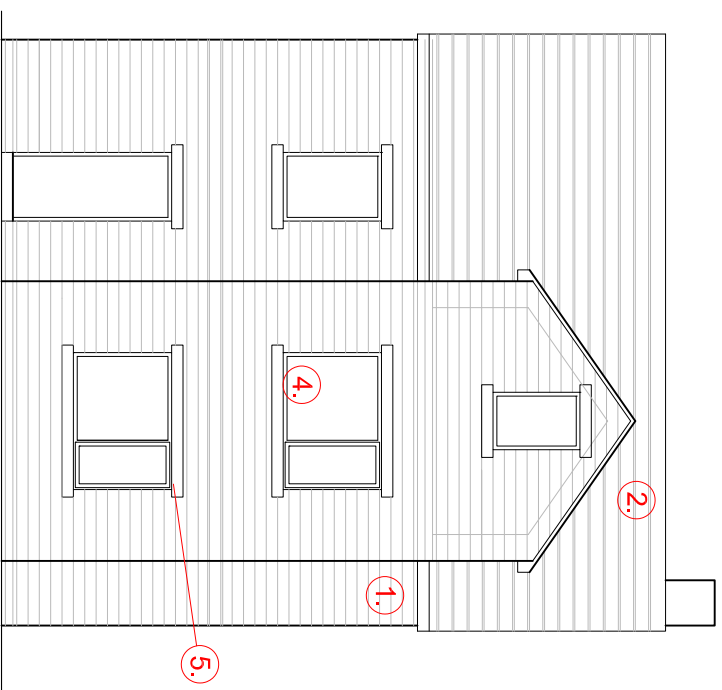

Elevation A Front (1.100 @ A3)


Elevation B Side (1.100 @ A3)

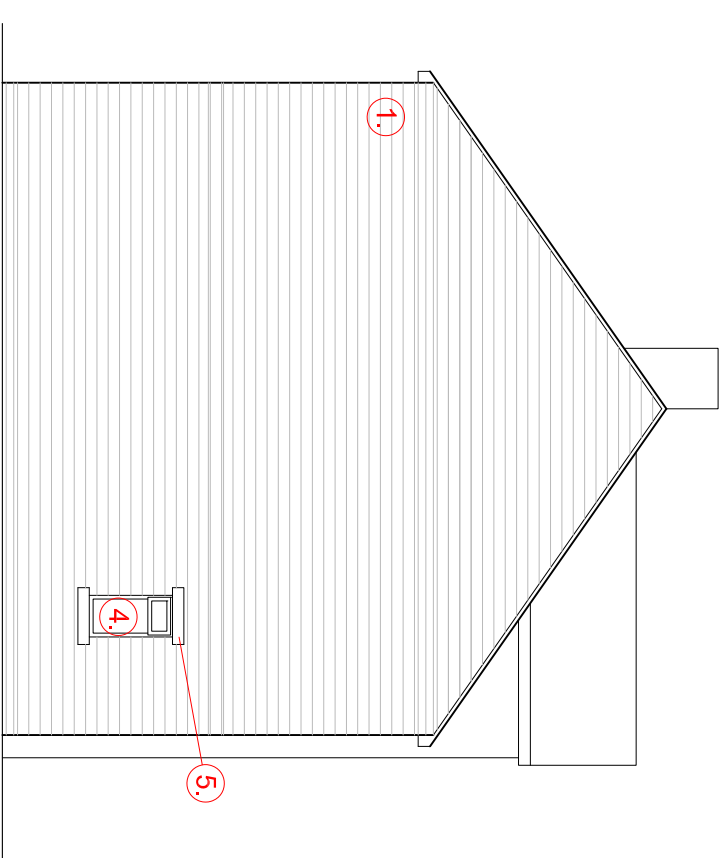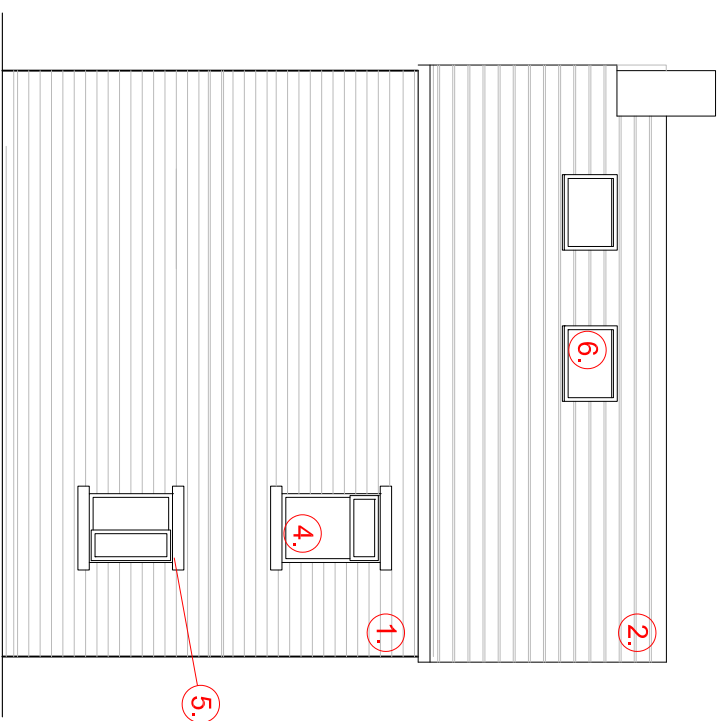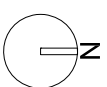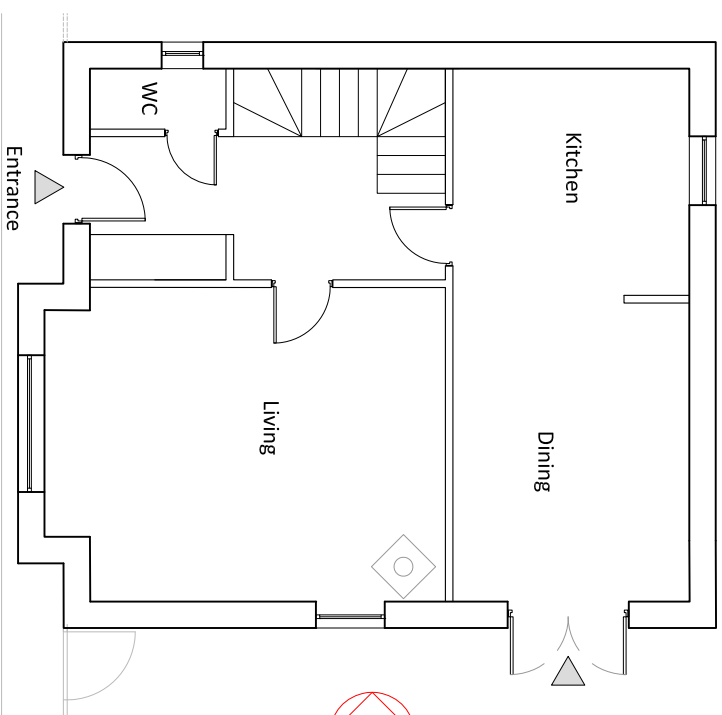

Elevation C Rear (1.100 @ A3)

Elevation D Side (1.100 @ A3)

Ground Floor Key Plan (1.100 @ A3)

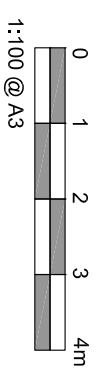

1:100 @ A3

Mr J Tully

188 Deighton Rd, Huddersfield

Proposed Plans & Elevations to House

SCALE
1.100 @ A3

04.07.21

150

AP007

111