



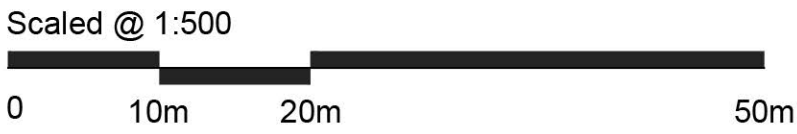

Notes:
XXX

KEY

- Brick wall
- Close boarded timber fence
- 450 Knee rail
- Road
- Road markings
- Road Footpath
- Path
- House reference
- Rear garden plot no.
- Drive plot no.
- Site boundary
- Site boundary (land ownership not within application)
- Proposed drainage easement
- Gate
- Bin collection point (bin collection day only)
- Tree/vegetation to be retained.
- Root protection Zone.
- Tree/vegetation to be removed.
- Existing building to be demolished.
- Ghost car
- Proposed drainage tank.

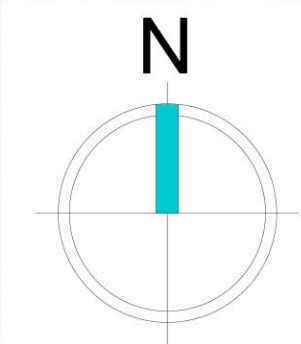

Cemetery Road, Heckmondwike					
STEN ARCHITECTURE					
Reference	Floor Area (Sqft)	Storeys	Total	Total Sqft	% of Mix
Private					
4 BEDS					
TYPE 1	1310	2	2	2620	62.0%
8 BEDS					
TYPE 2	1380	2	2	2760	68.0%
Total			5	5380	

	Garden Size (m2)	250sqm Floor Area (m2)
Plot 1	195.08	80.32
Plot 2	193.26	84.62
Plot 3	196.03	84.62
Plot 4	251.23	84.62
Plot 5	164.12	80.32

B	Plot 5 rotated to provide active frontage to the road as per planning officer's comments.	DS	15.03.23
A	Layout amended to updated house type designs. Proposed drainage tank added.	DS	24.08.22
REV:	DESCRIPTION:	BY:	DATE:

STEN

ARCHITECTURE

STEN Architecture Ltd
The Studio
Harrison Street
Worsley
W11 1PS
Tel: 01924 950985

Web: www.sten-architecture.co.uk
Twitter: @STEN_arch
Facebook: [stenarchitectureltd](https://www.facebook.com/stenarchitectureltd)
LinkedIn: Sten Architecture

CLIENT:	Cookridge Homes Ltd
---------	---------------------

SITE:	Cemetery Road Heckmondwike
-------	-------------------------------

TITLE: Proposed Site Layout			
SCALE AT A1: 1:500	DATE: 06.07.22	DRAWN: DS	CHECKED: SL
PROJECT NO: 2230	DRAWING NO: 2230.01		REVISION: B