


Proposed North West Elevation
24 The Ridgeways, Linthwaite

Proposed North East Elevation
24 The Ridgeways, Linthwaite

Proposed South East Elevation
24 The Ridgeways, Linthwaite

Proposed South West Elevation
24 The Ridgeways, Linthwaite

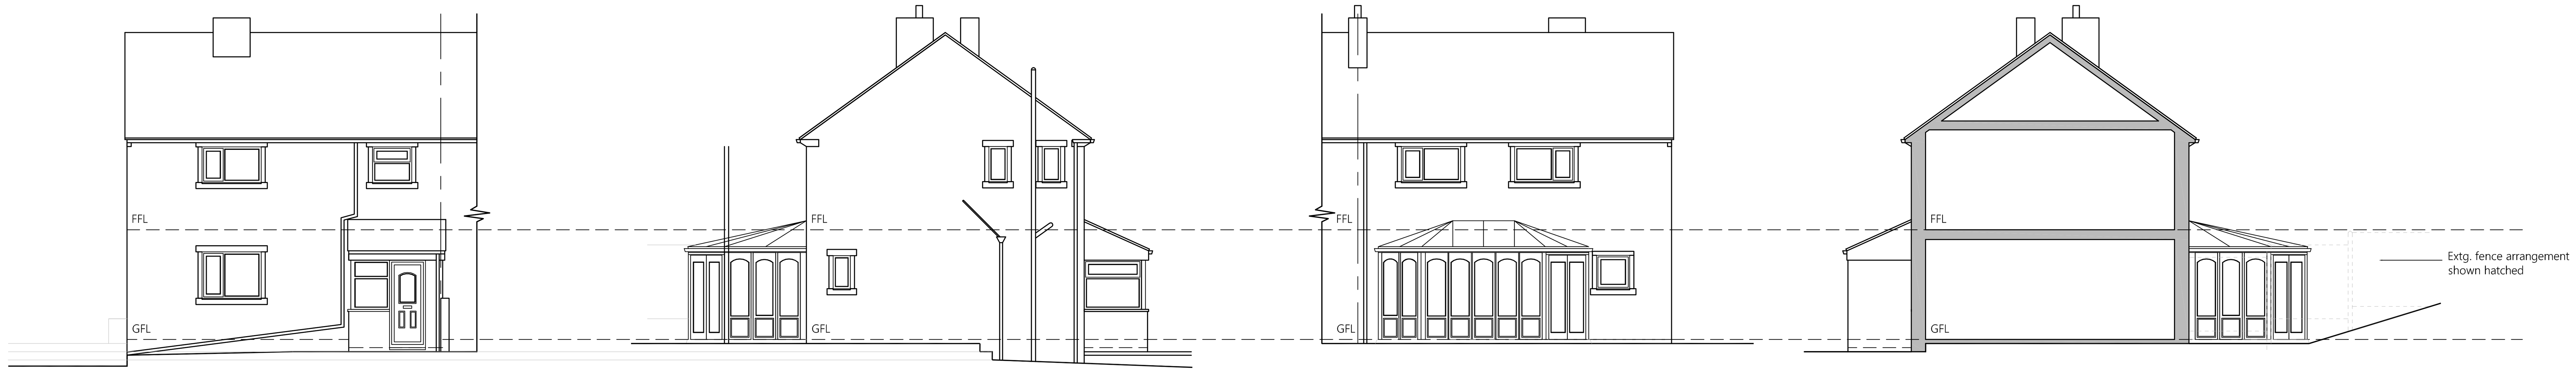


Existing North West Elevation
24 The Ridgeways, Linthwaite


Existing North East Elevation
24 The Ridgeways, Linthwaite

Existing South East Elevation
24 The Ridgeways, Linthwaite


Existing South West Elevation
24 The Ridgeways, Linthwaite

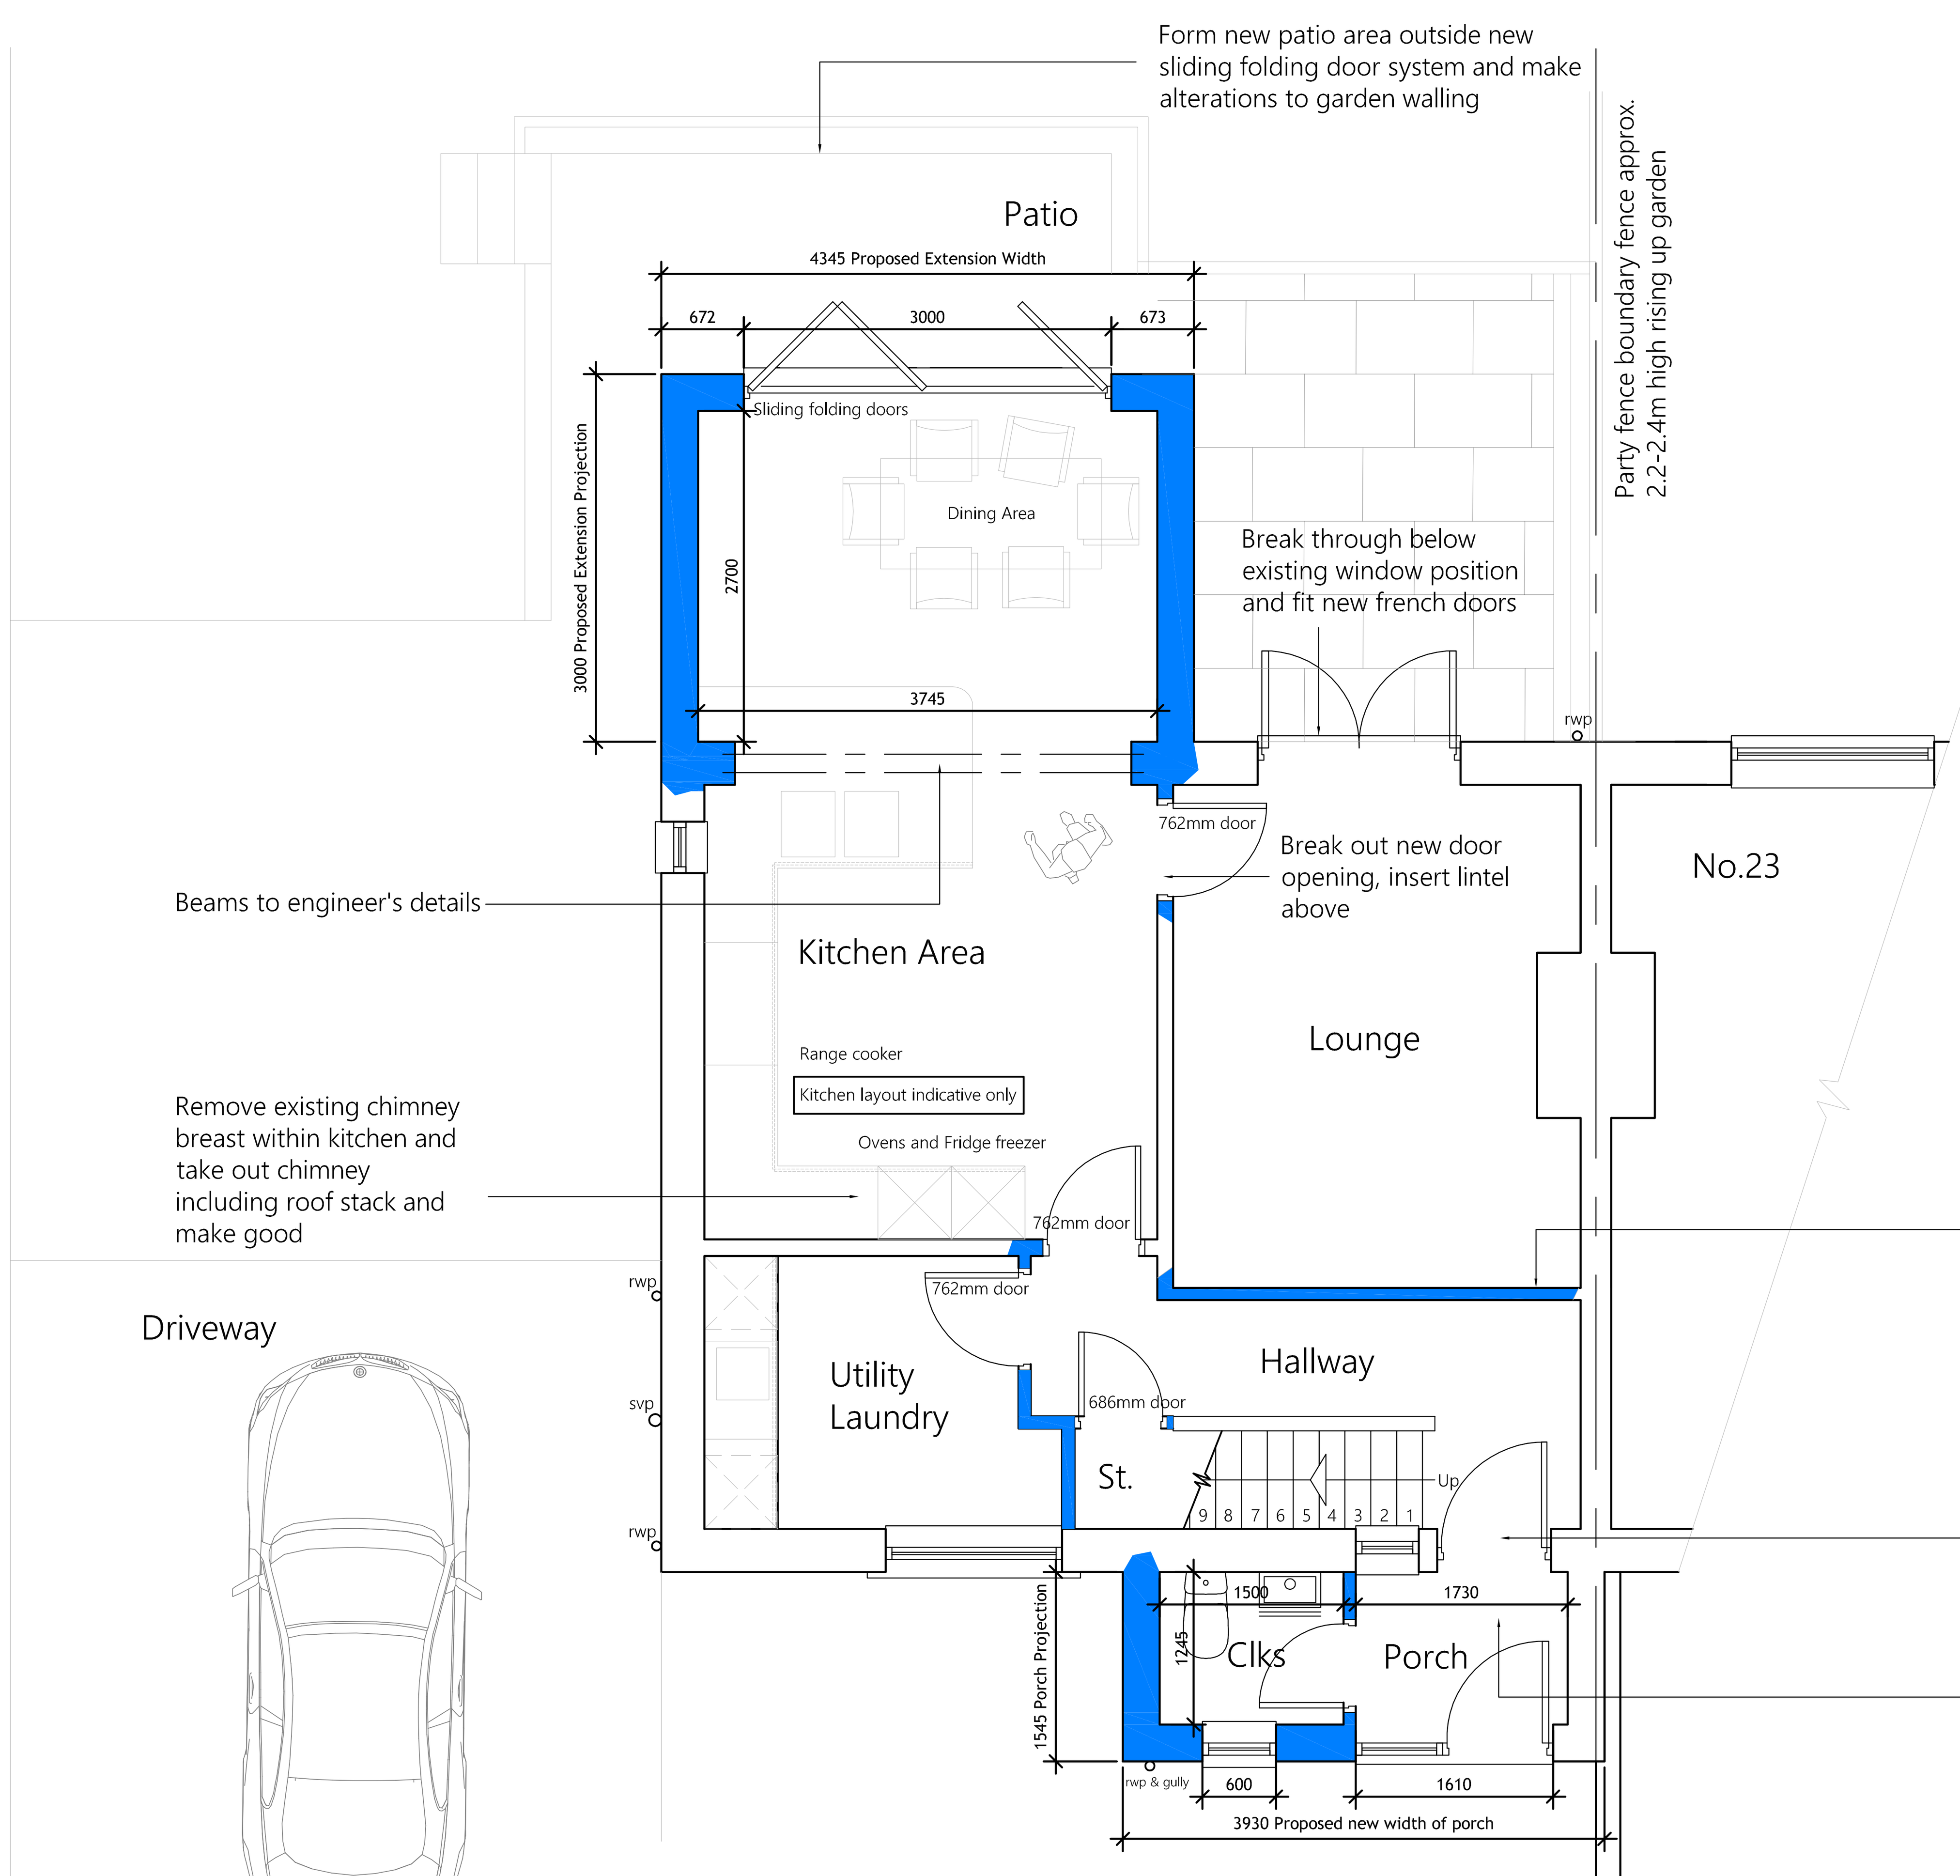

Proposed Ground Floor Plan
24 The Ridgeways, Linthwaite

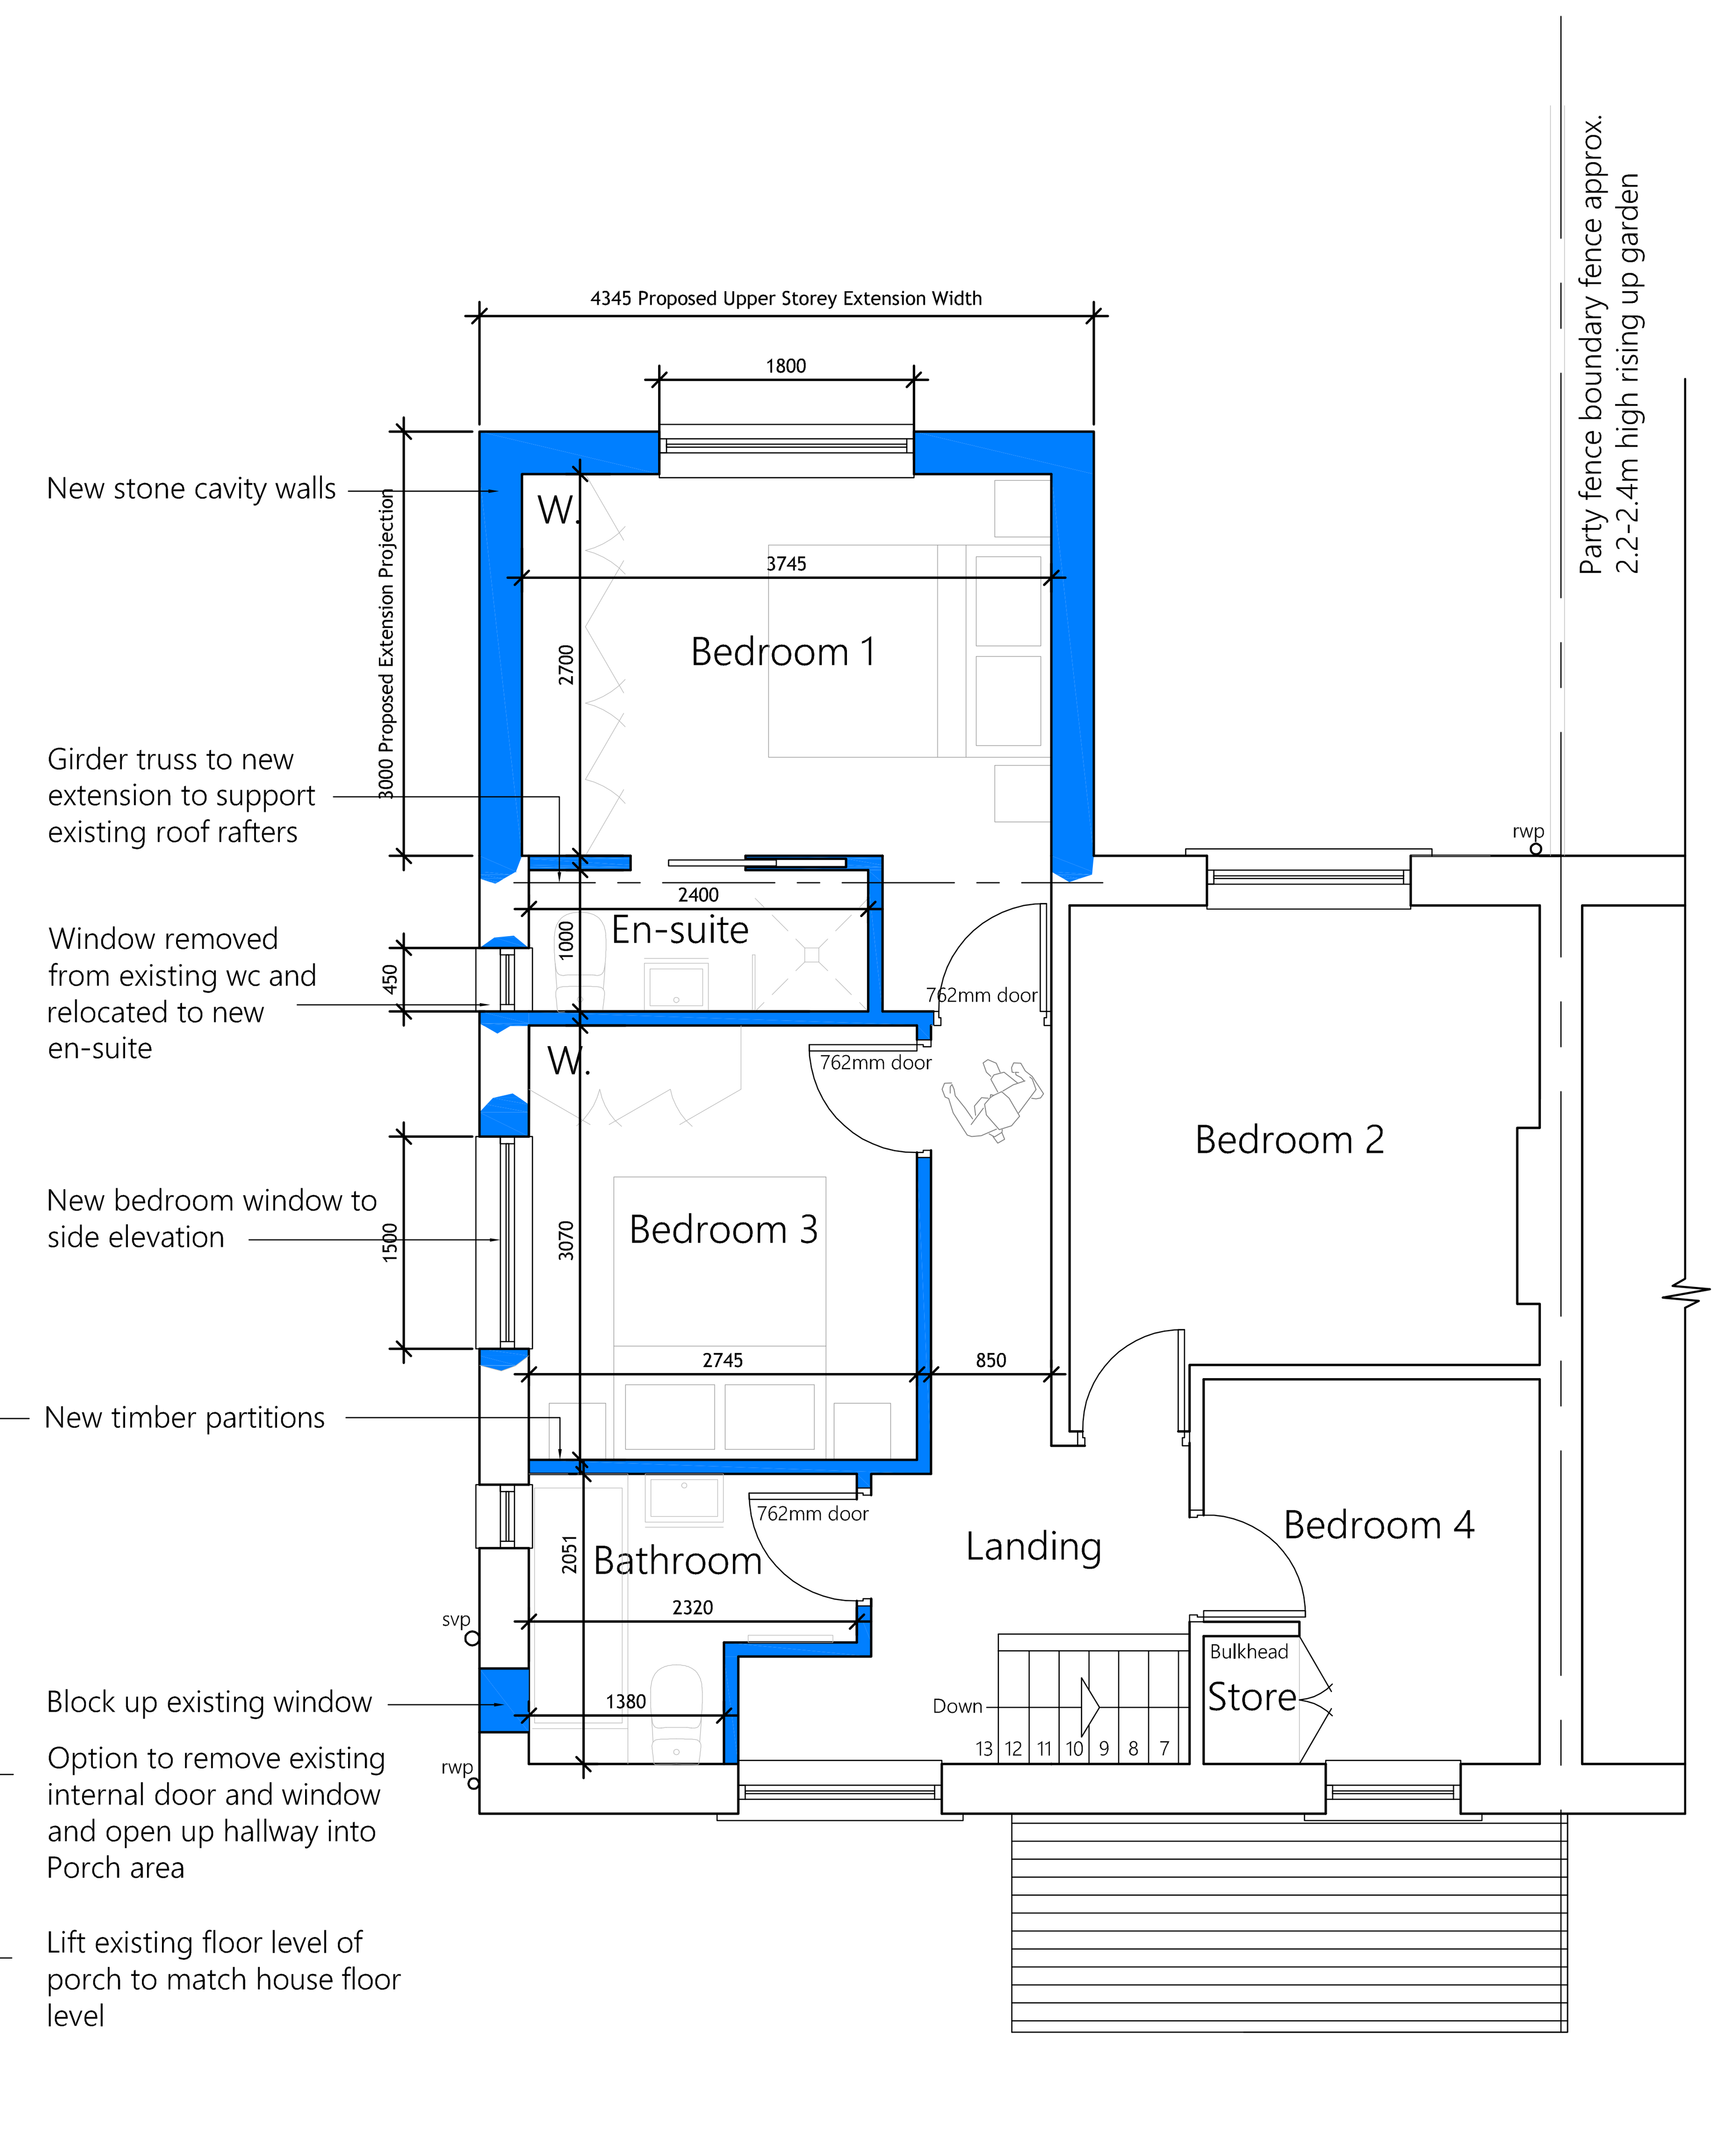

Proposed First Floor Plan
24 The Ridgeways, Linthwaite

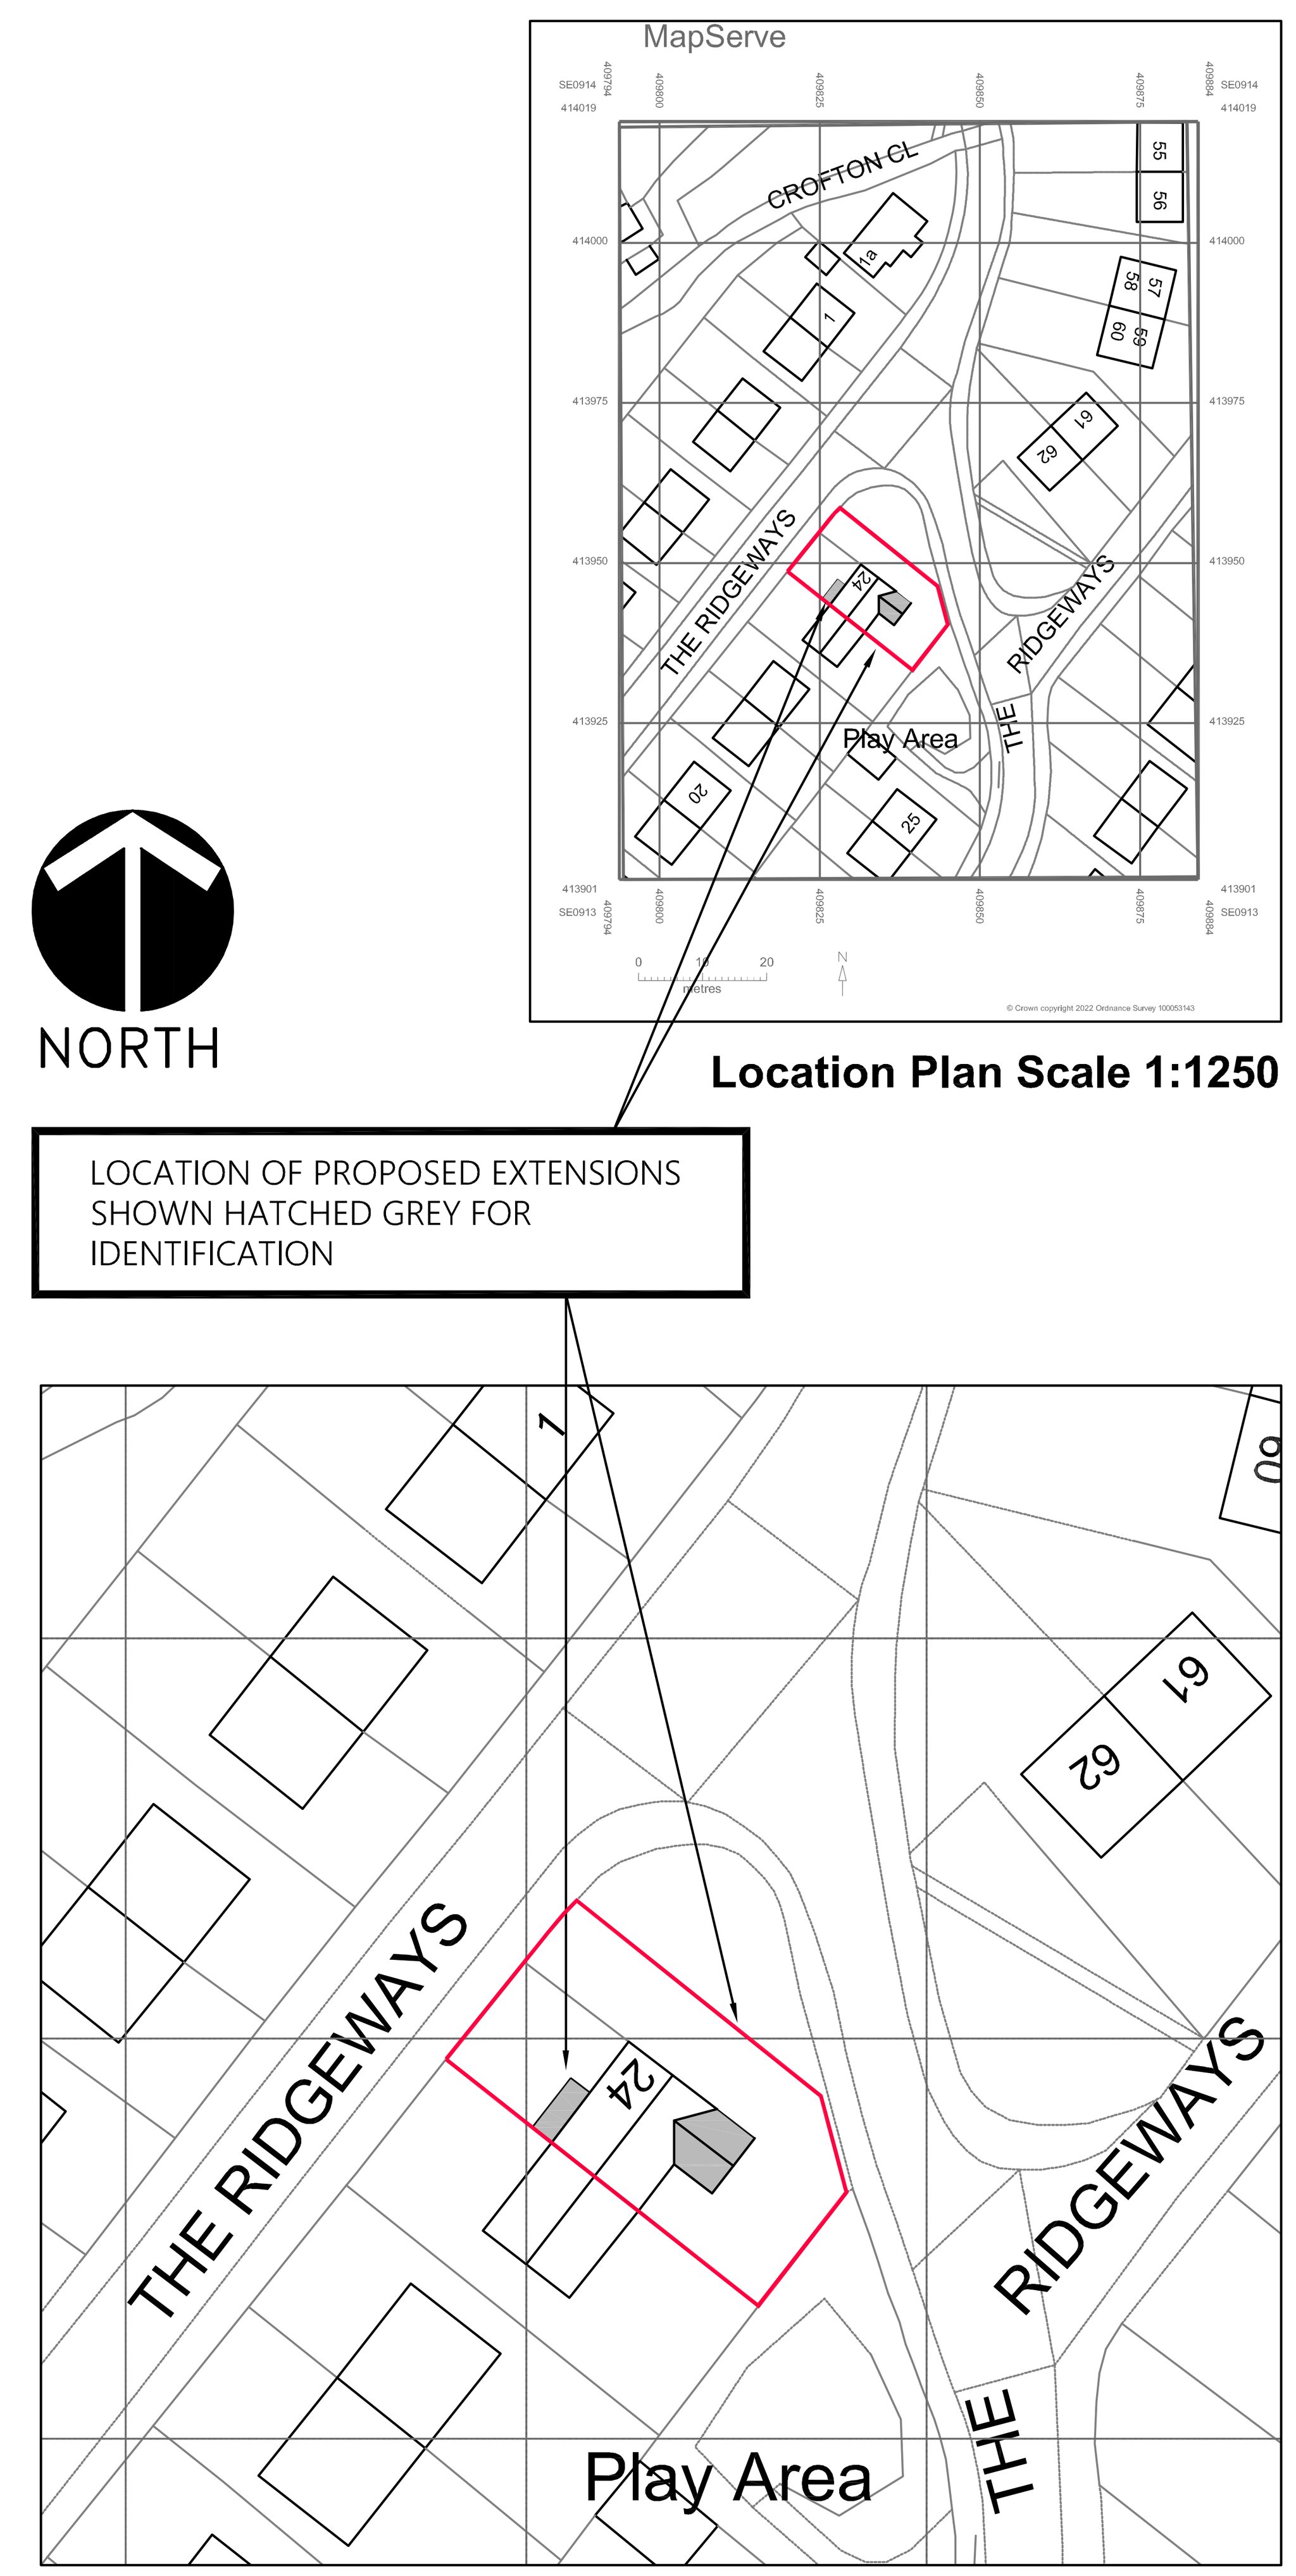

Location Plan Scale 1:1250

Block Plan Scale 1:500

GENERAL NOTES:

1. THIS DRAWING SHALL BE READ IN CONJUNCTION WITH ALL RELEVANT STRUCTURAL AND MECHANICAL SERVICES DRAWINGS WHERE REFERENCED.

2. ALL MEASUREMENTS WHERE SHOWN TO BE CHECKED ON SITE AND VERIFIED PRIOR TO CONSTRUCTION AND ON SITE ASSEMBLY. THIS DRAWING IS COPYRIGHT AND PROPERTY OF DESIGN LINE AND SHALL NOT BE REPRODUCED OR COPIED IN ANY WAY WITHOUT PRIOR PERMISSION.
IF YOU HAVE RECIEVED THIS DRAWING IN PDF FORMAT NEVER ASSUME IT IS TO SCALE ALWAYS CHECK WITH THE AUTHOR.

3. PLEASE DO NOT SCALE FROM THIS DRAWING IF IN DOUBT ALWAYS ASK. FIGURED DIMENSIONS TO BE TAKEN IN PREFERENCE TO SCALED DIMENSIONS.

REV	BY	DATE	NOTE
A	SB	31.03.22	PARTY FENCE PROFILE ANNOTATED ON PLANS AND ELEVATIONS. 45 DEGREE LINE OF SIGHT INDCICATED FROM NEIGHOURING WINDOW
B	AB	12.10.22	SINGLE STOREY REAR EXTENSION REMOVED. CAVITY WALL ADDED AT GROUND FLOOR TO TWO STOREY EXTENSION

Title
Proposed front and rear extensions
at 24 The Ridgeways
Linthwaite
Huddersfield
HD7 5NP
UK
Mr.Mrs.C.S.Joyce
Proposed Plans and Elevations

PLANNING

Design Line Huddersfield Ltd.
62 Tom Lane, Crosland Moor
Huddersfield, W.Yorks HD4 5QQ
Telephone/Fax: 01484 644684
Mobile: 07830 151721
E-mail: info@designlinearchitectural.co.uk

Date	Drawn	Checked	Rev
March 2022	AB	SB	
Scale	Project No.	Drg. no.	
1:50/1:100	DL754	02	B