


Existing Overall Site Levels Plan

Scale 1:500 @ A1


Traffic Management Plan Required.  
Contractor to reduce mud, dust & debris tracking out from the site entrance. Contractor to provide wheel washing facilities to mitigate this.

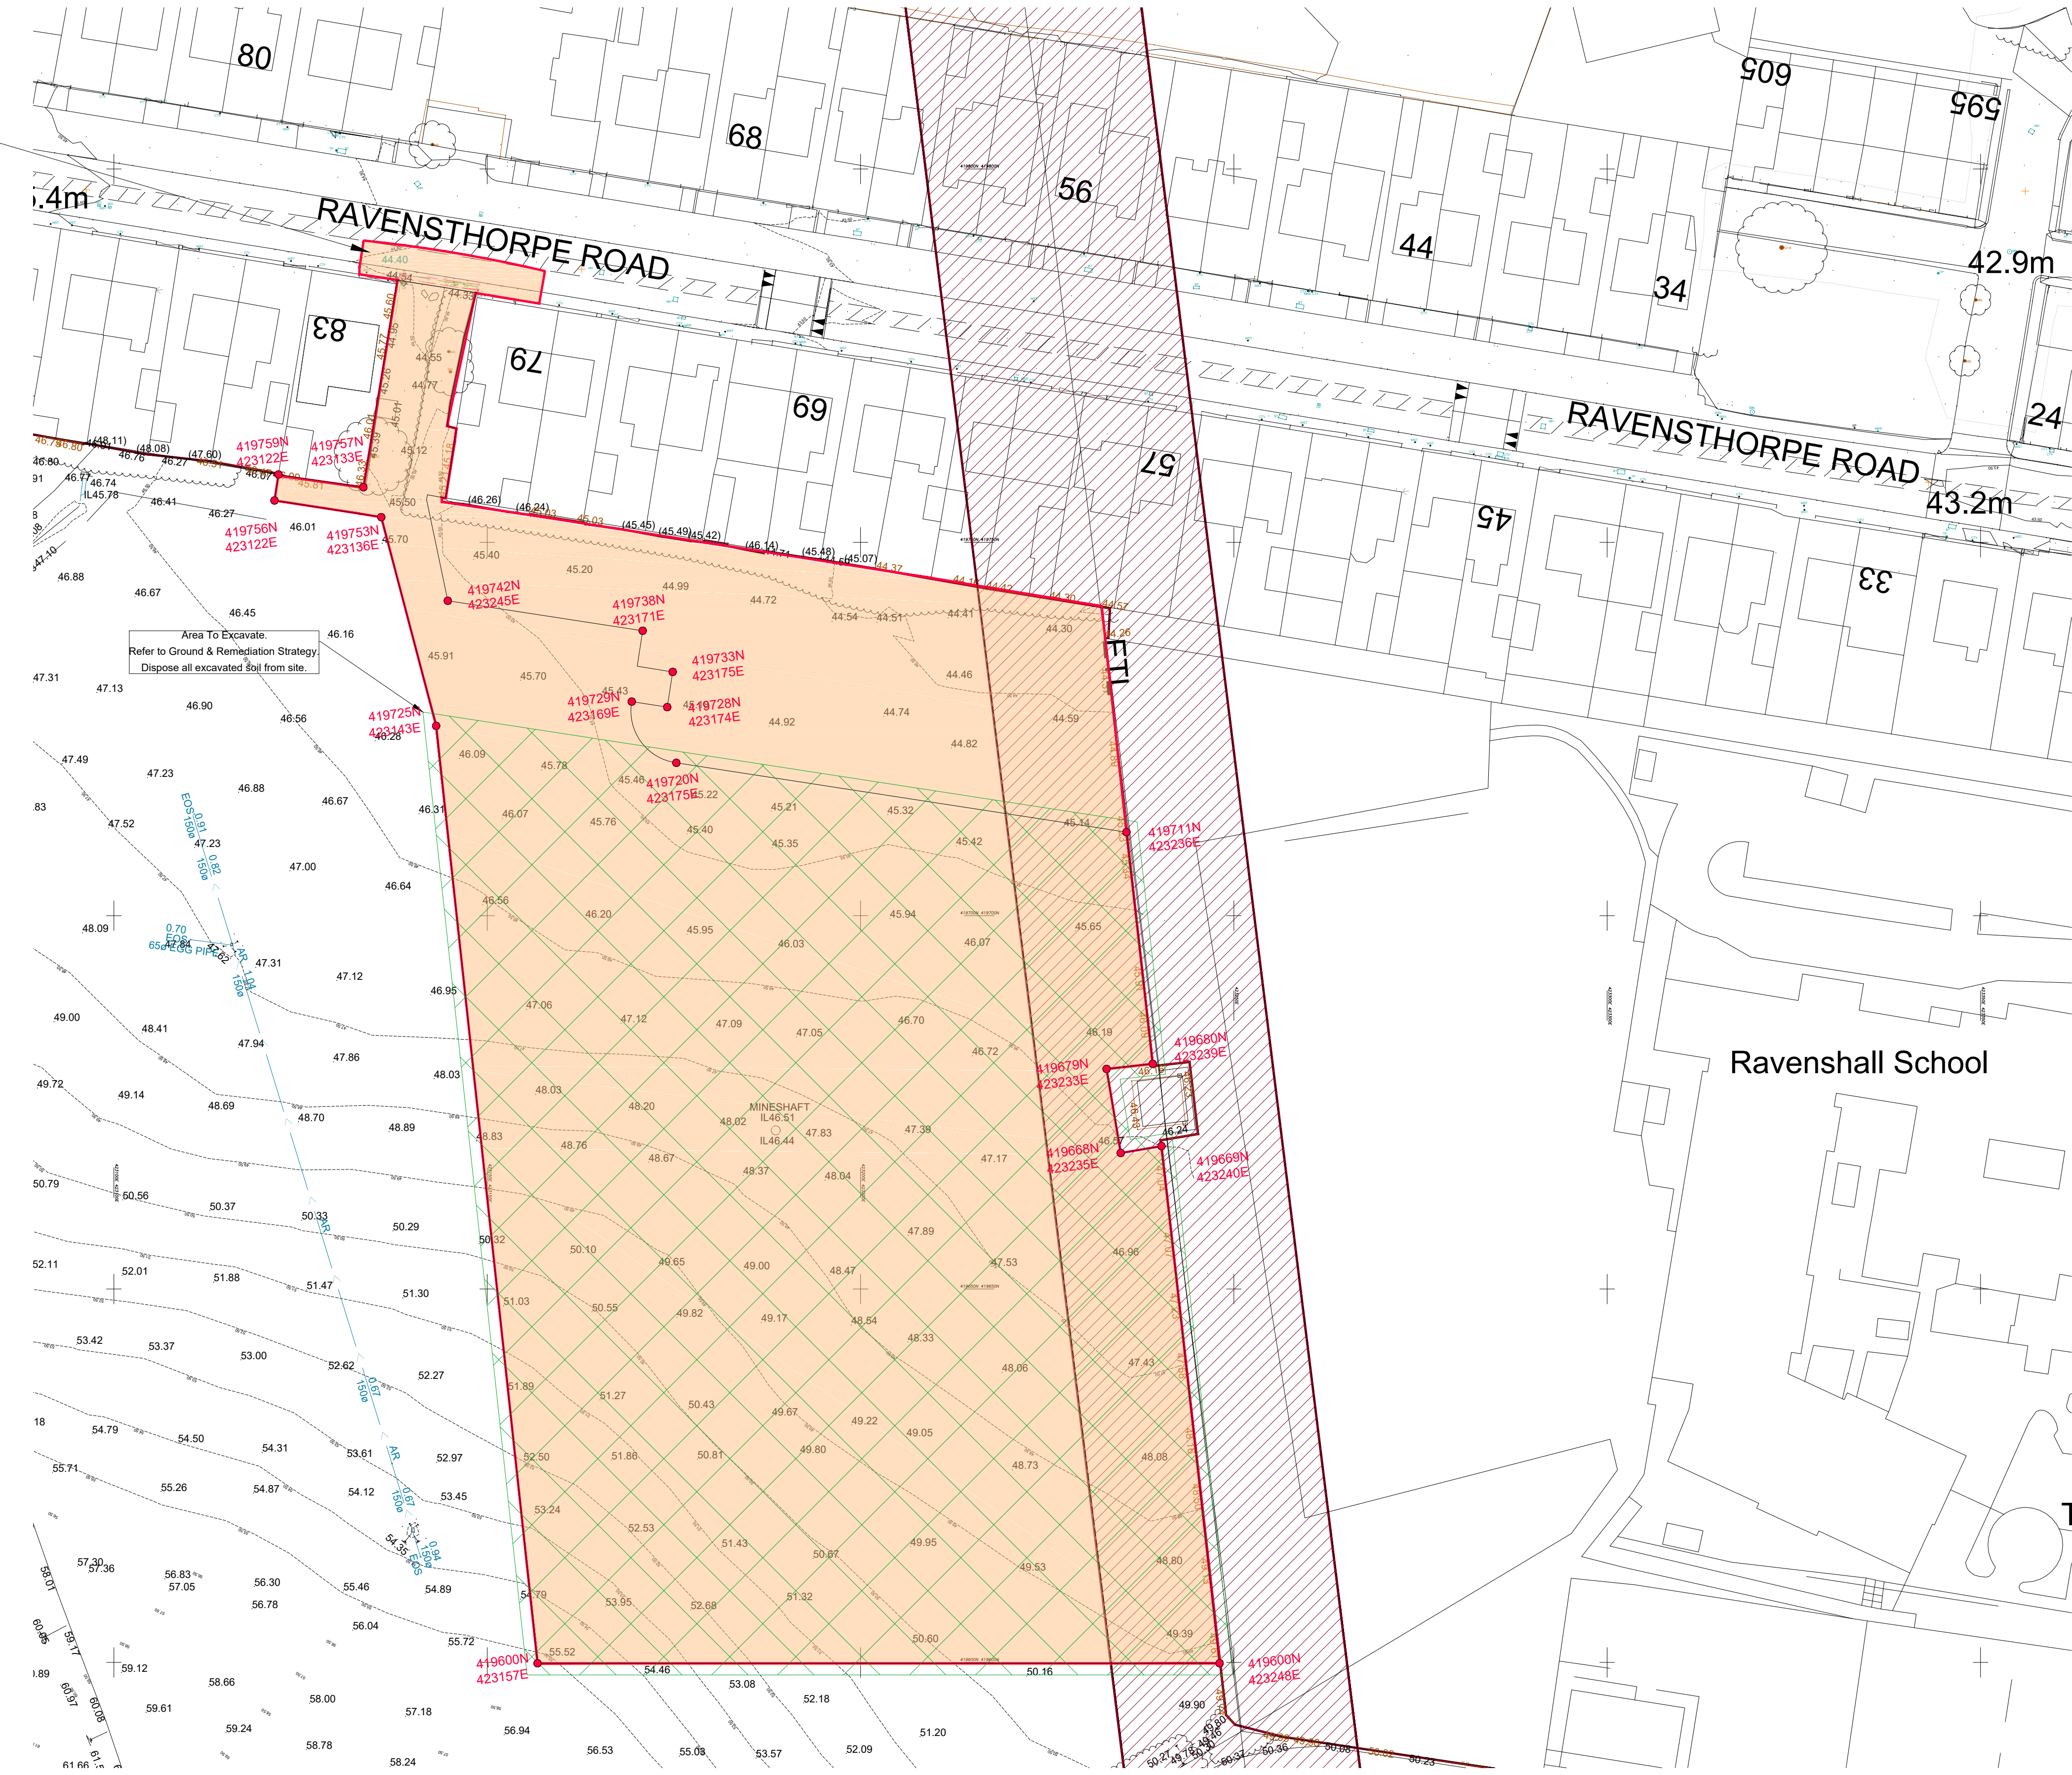

Notes

THIS DRAWING READ IN CONJUNCTION WITH :

- Line & Hatch Indicates Location of Site
- Hatch indicates area to excavate to a depth of 600mm and dispose off site. Allow for 100mm granular subsoil break and 500mm uncontaminated top soil. Refer to Ground & Remediation Strategy. Dispose all excavated soil from site.
- Hatch indicates a No Build Zone under the over head cables.

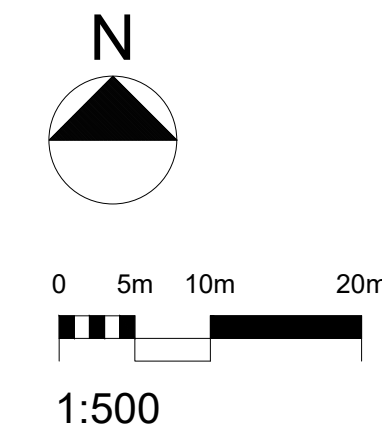

|     |                        |          |    |    |
|-----|------------------------|----------|----|----|
| P07 | Final Record           | 17.10.22 | TE | IT |
| P06 | Construction Issue     | 14.03.21 | TE | IT |
| P05 | Area to excavate added | 10.08.21 | TE | IT |
| P04 | Layout Change          | 22.03.21 | TE | IT |
| P03 | Tender Issue           | 22.02.21 | TE | IT |
| P02 | Mine Shaft Shown       | 29.01.21 | TE | IT |
| P01 | Planning Issue         | 26.10.20 | TE | IT |

| Rev         | Description | Date         | Dr by | App by      |
|-------------|-------------|--------------|-------|-------------|
| original by |             | date created |       | Approved by |
| TE          |             | 21.10.20     |       | IT          |



T +44(0)1484 537411  
F +44(0)1484 530332  
E huddersfield@ahr-global.com  
www.ahr-global.com

|                                       |              |
|---------------------------------------|--------------|
| client                                |              |
| Kirklees Council                      |              |
| project                               |              |
| Allotment Relocation                  |              |
| drawing                               |              |
| Site Location<br>Existing Levels Plan |              |
| project number                        | scale        |
| 2020.00326.001                        | As Shown @A1 |
| drawing number                        | rev          |
| 197911-AHR-AL-S0-DR-A-T-002           | P07          |
|                                       | issue status |
|                                       | Final Record |

This drawing is to be read in conjunction with all related drawings. All dimensions must be checked and verified on site before commencing any work or producing shop drawings. The originator should be notified immediately of any discrepancy. This drawing is copyright and remains the property of AHR.