



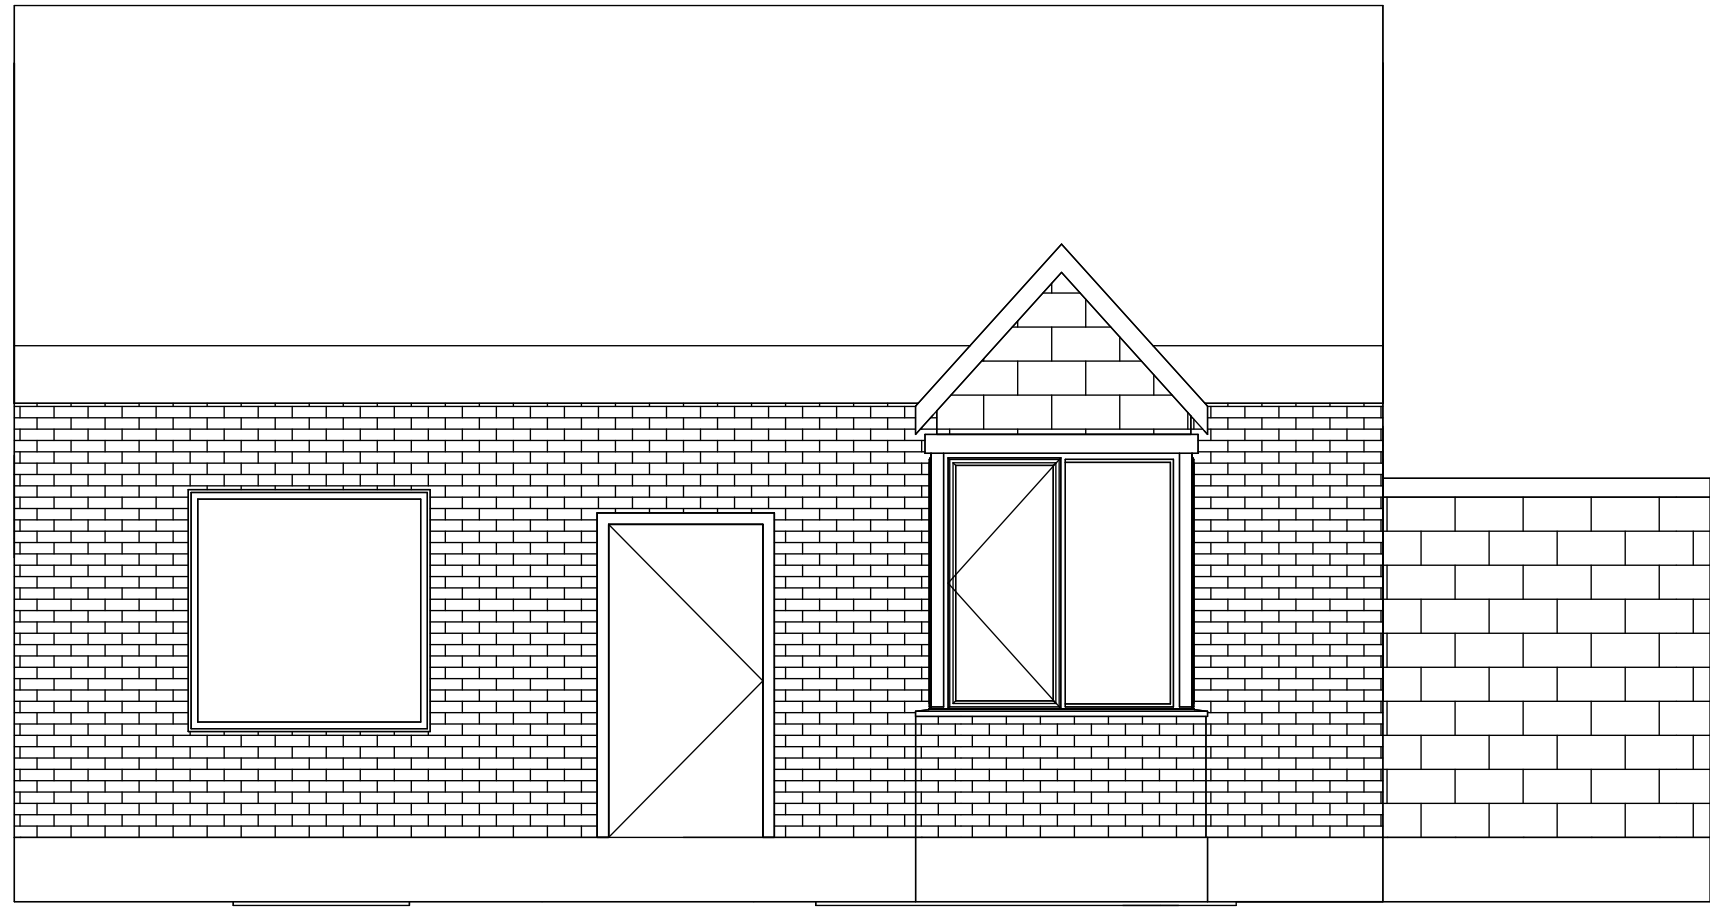


1 Front
1 : 50

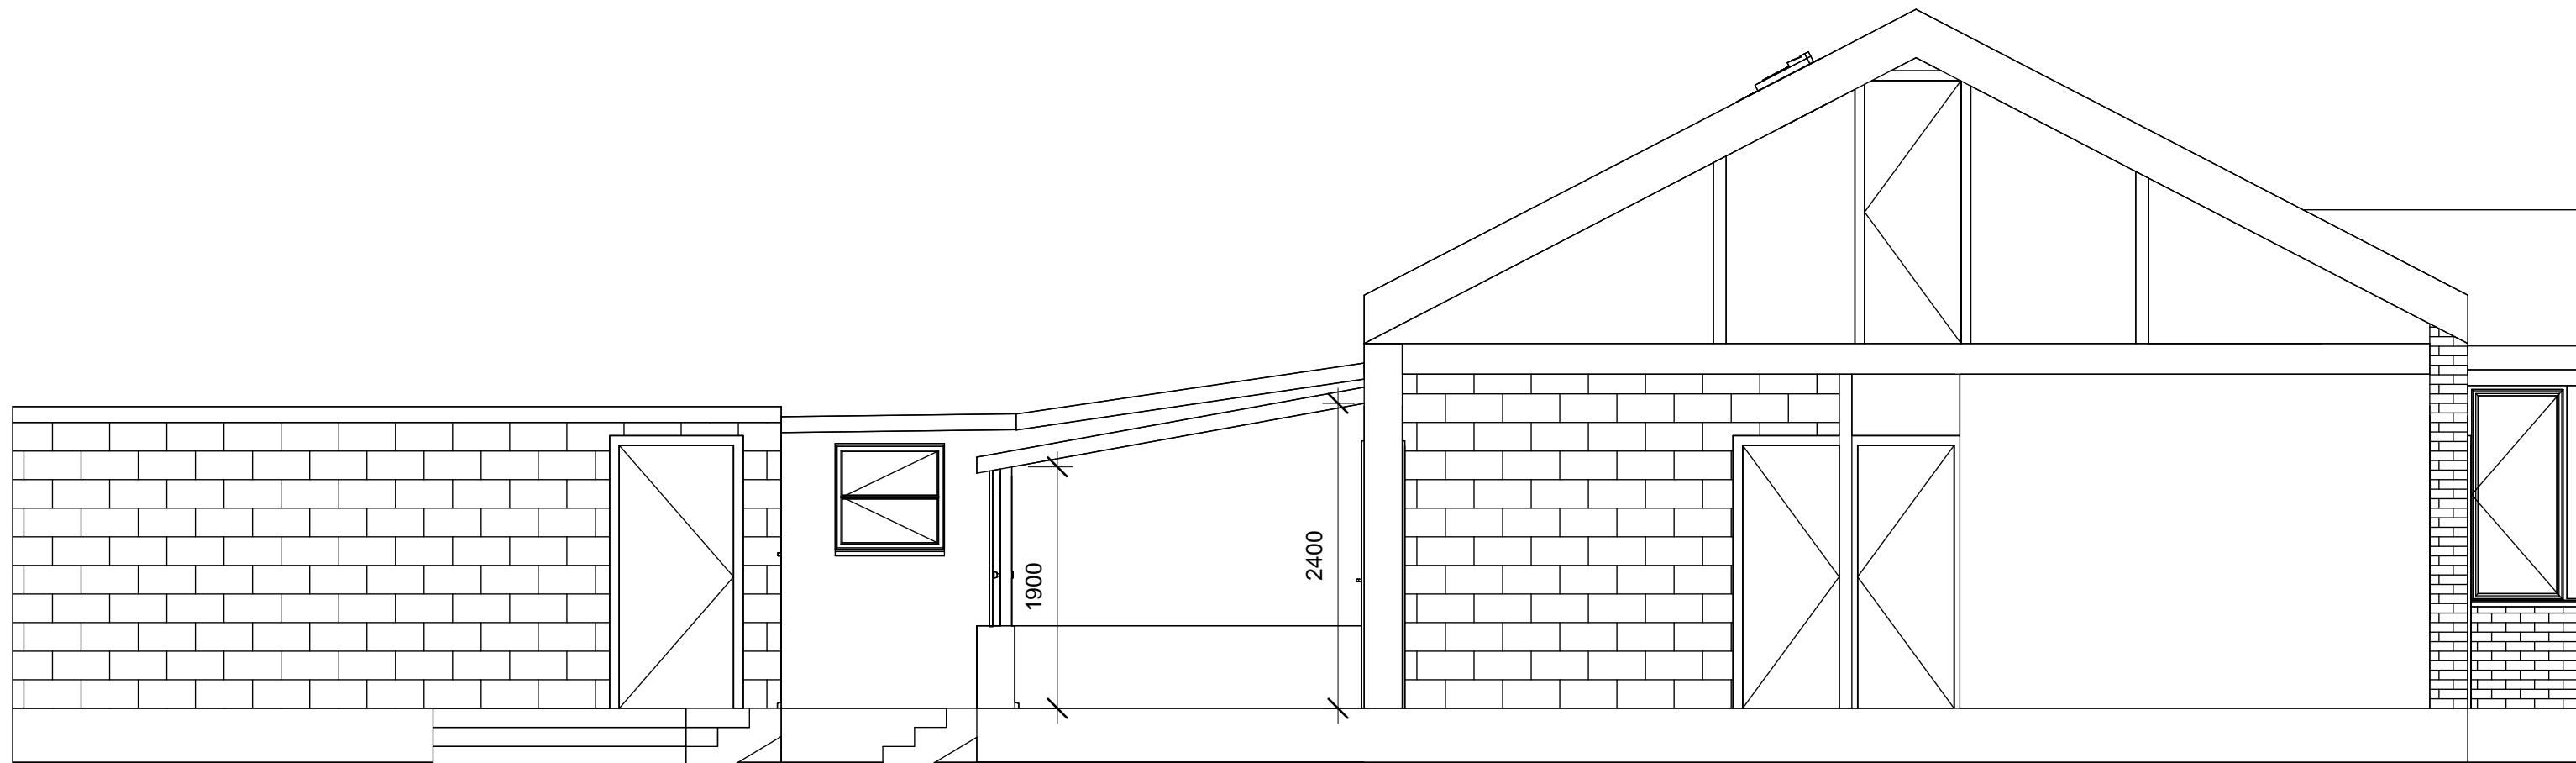

2 Rear
1 : 50



3 Left
1 : 50

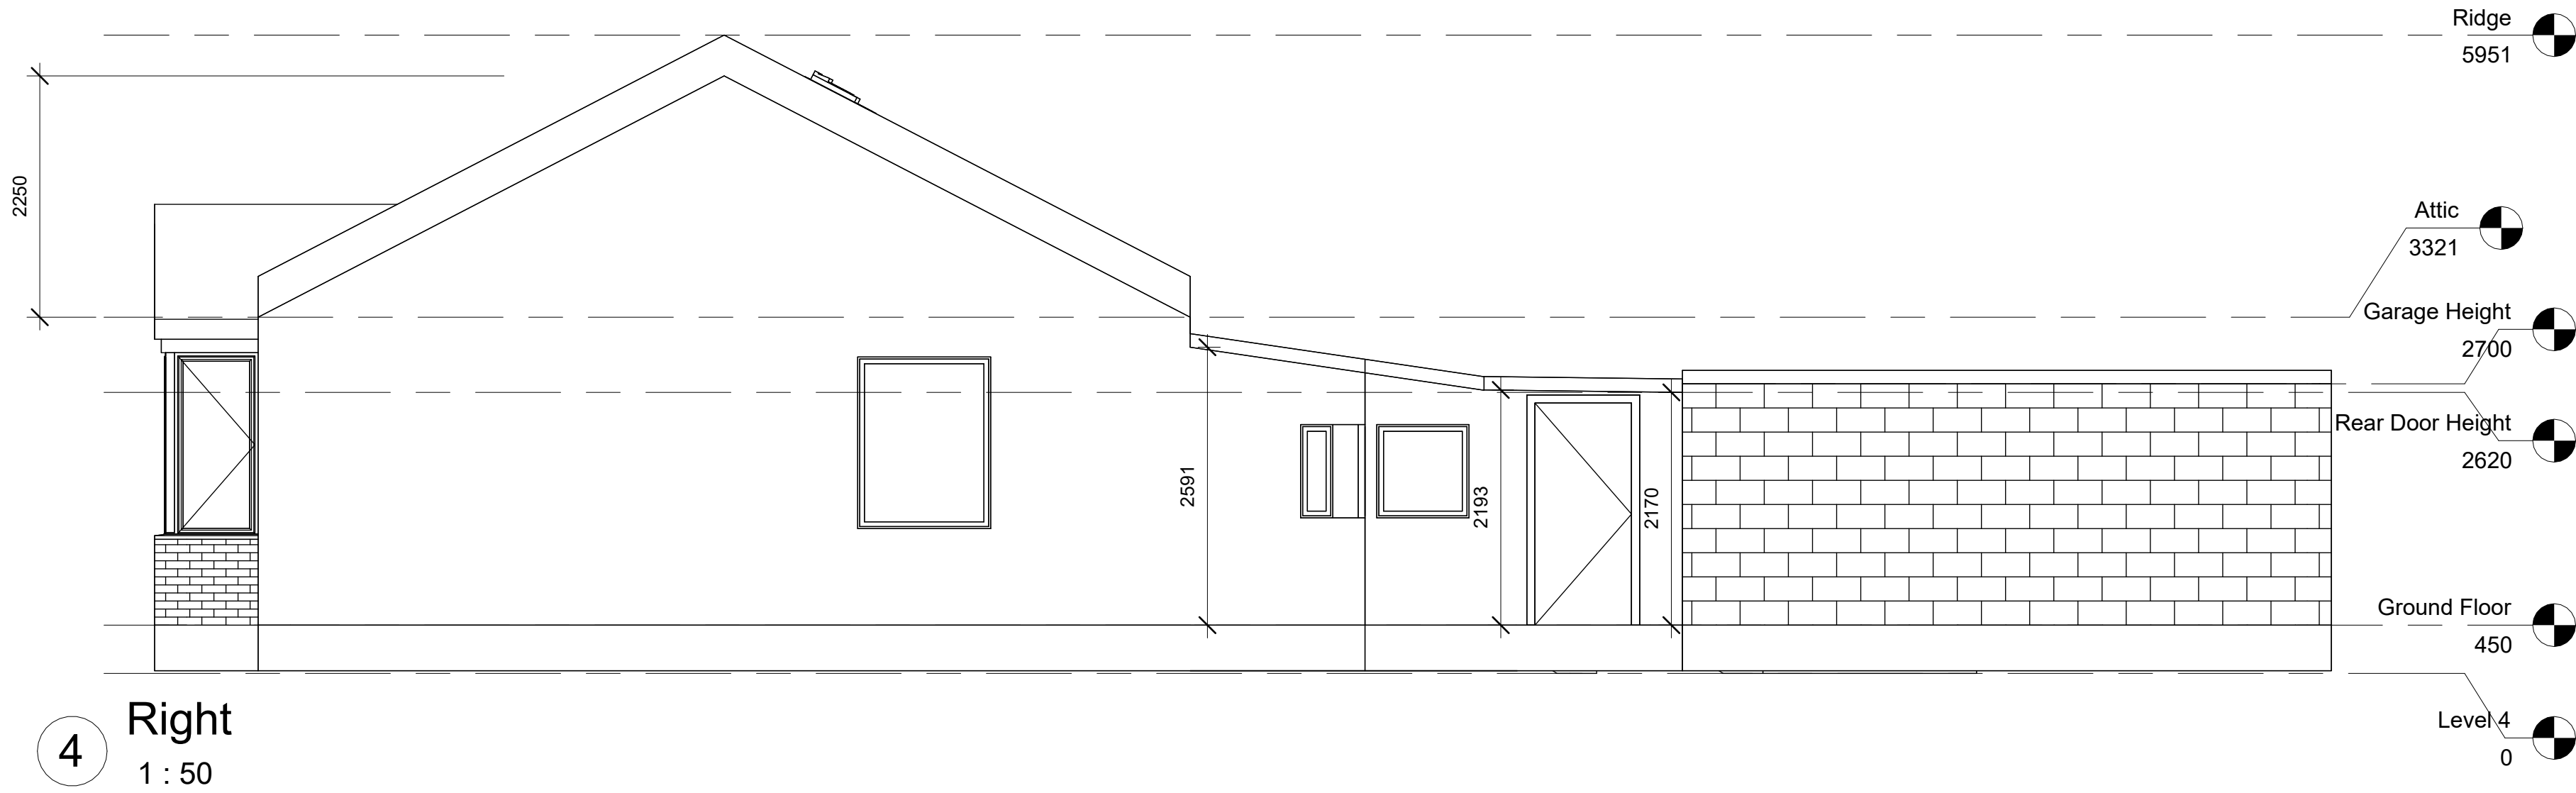

4 Right
1 : 50