




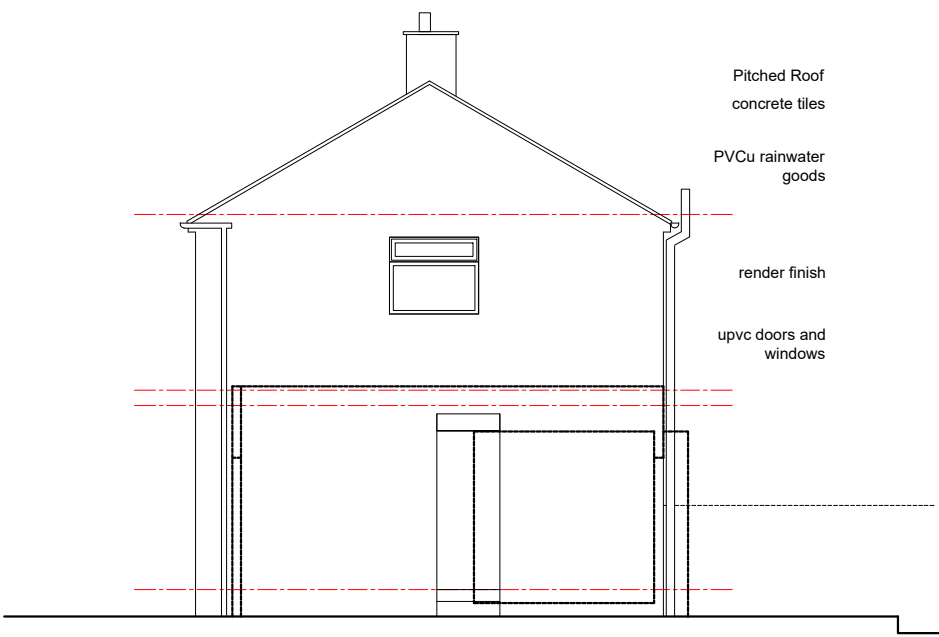


North West Elevation

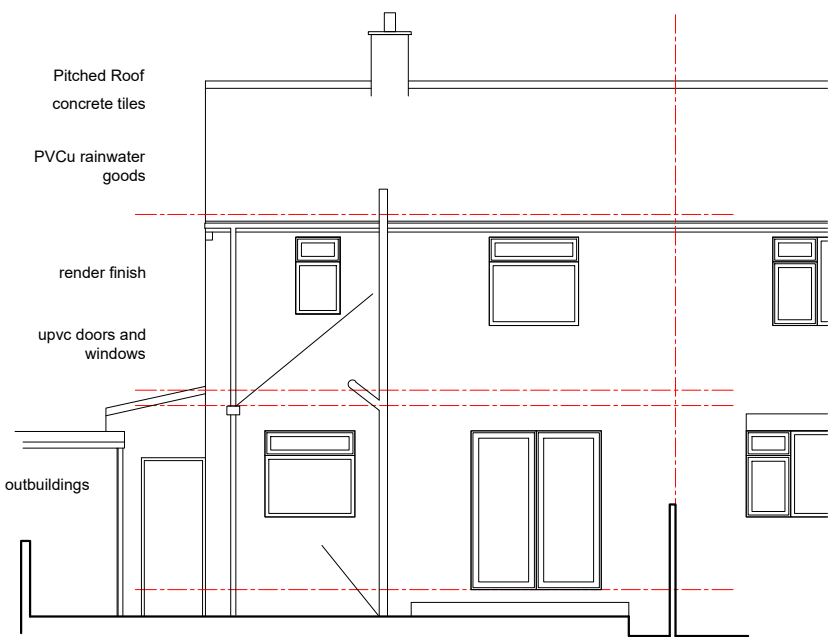


South West Elevation

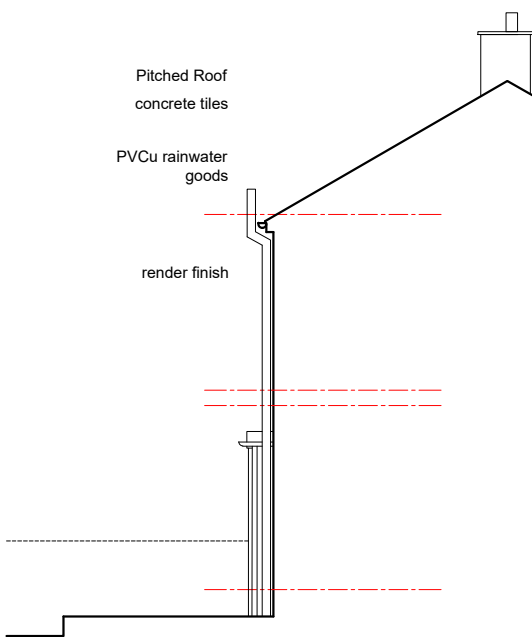

South East Elevation

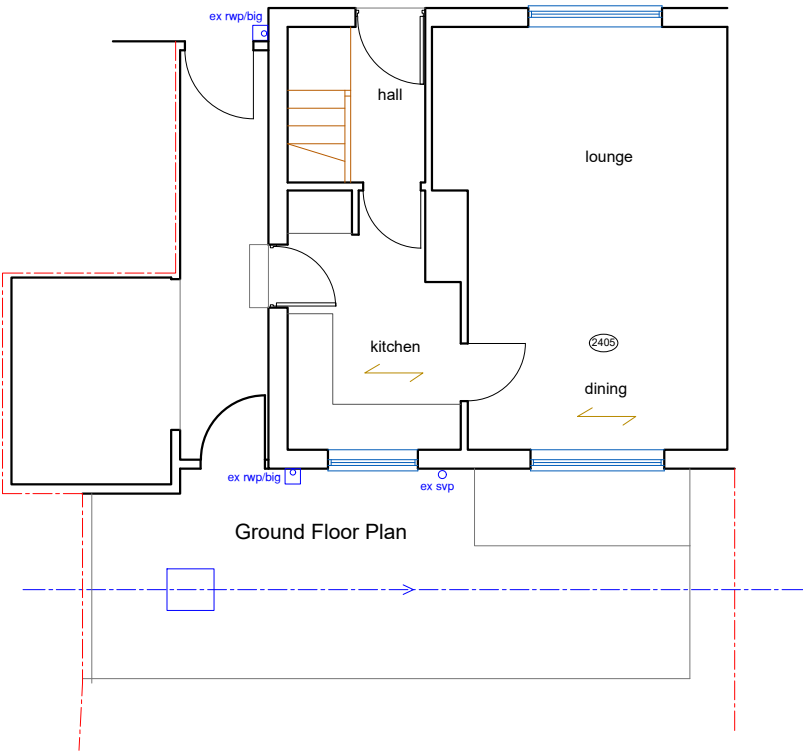

Ground Floor Plan

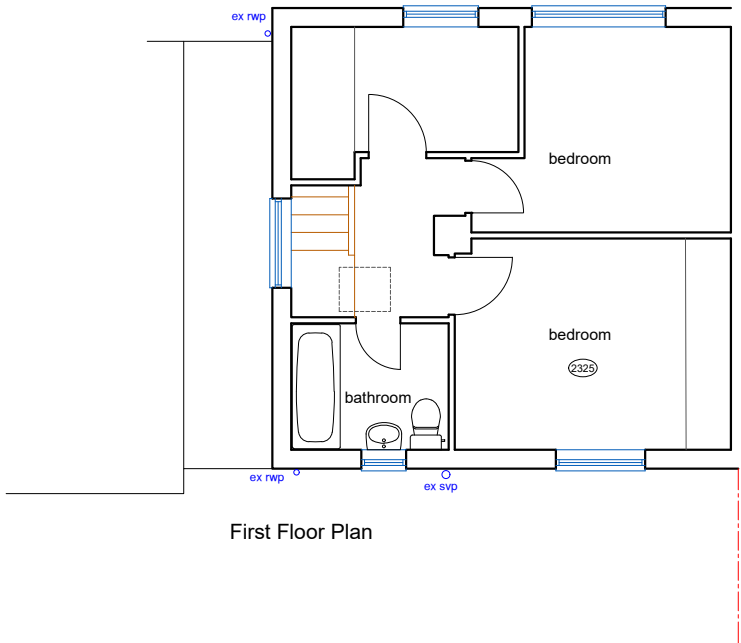

First Floor Plan

Status:		Planning
Date:		Oct 2022
Scale:		1:100
Drg No:		GR03.#
Title: Existing Plans and Elevations		#
Project:	Rear Extension	3 Gisbourne Road, Bradley HD2 1SD