


Elevation Style - STONE

3 Bed 4 Person
84.2 sq.m / 906 sq.ft

NDSS M4(2) M4(3)

☒ ☒ ☐

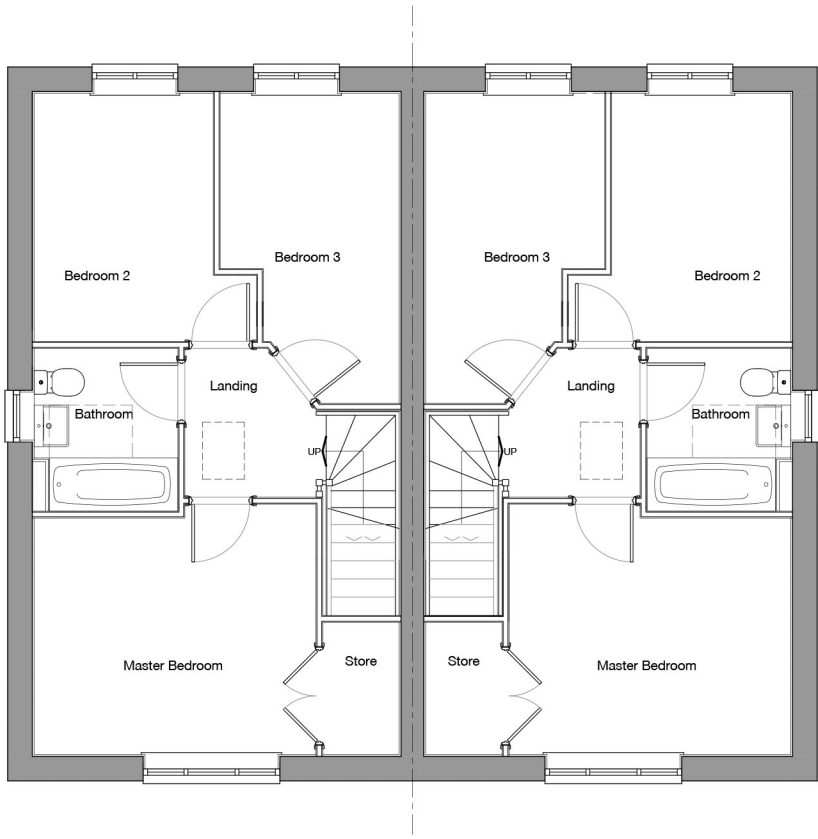


First Floor Plan



Front Elevation

R.H.S. Elevation

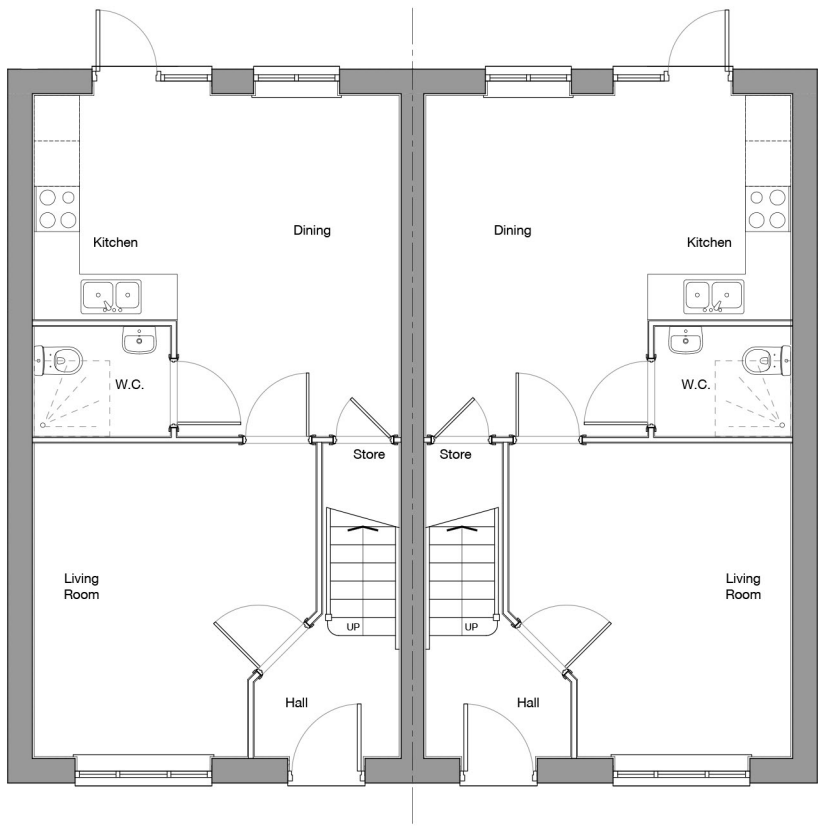

Ground Floor Plan



Rear Elevation

L.H.S. Elevation