


Elevation Style - STONE & RENDER

3 Bed 4 Person
84.2 sq.m / 906 sq.ft

NDSS M4(2) M4(3)
  

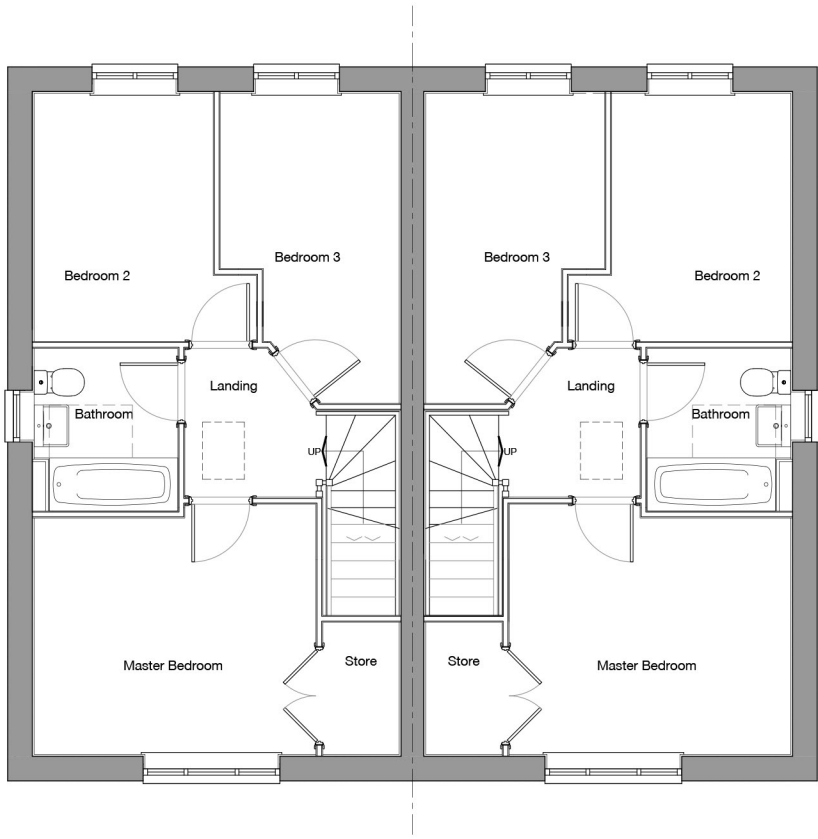


First Floor Plan



Front Elevation

R.H.S. Elevation

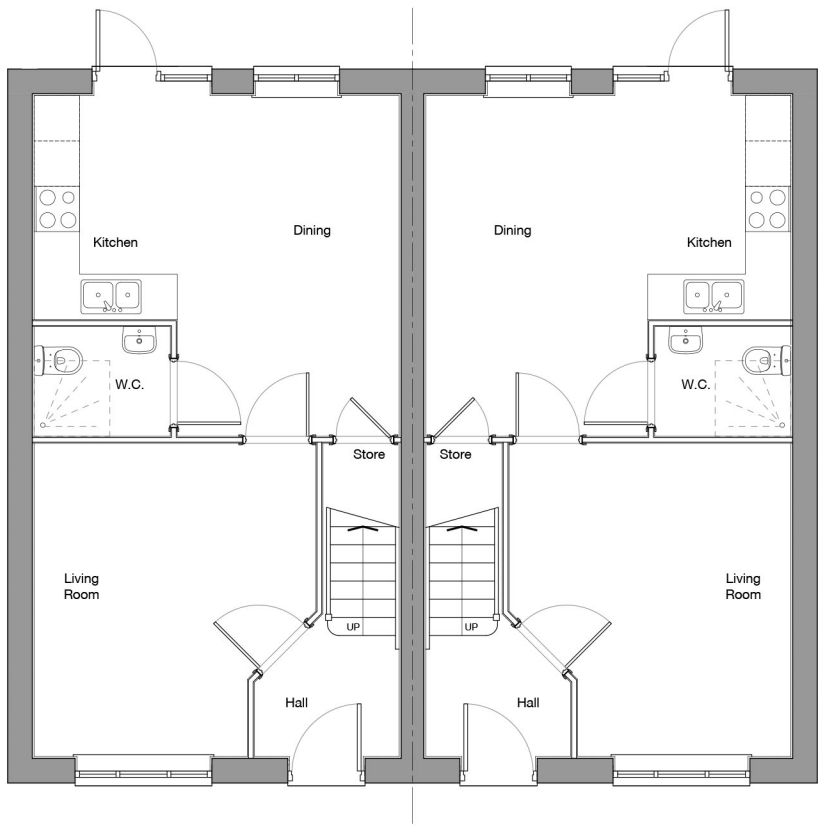

Ground Floor Plan



Rear Elevation

L.H.S. Elevation