Copyright & rights reserved. This drawing must not be reproduced without permission.
This drawing must not be scaled
Dimensions are to takeaway unless otherwise specified.

	revision	by	date	
A	design amended	MJD	01.12.22	mjd
B	Minor amends	MJD	09.12.22	mjd
C	Minor amends	MJD	14.12.22	mjd

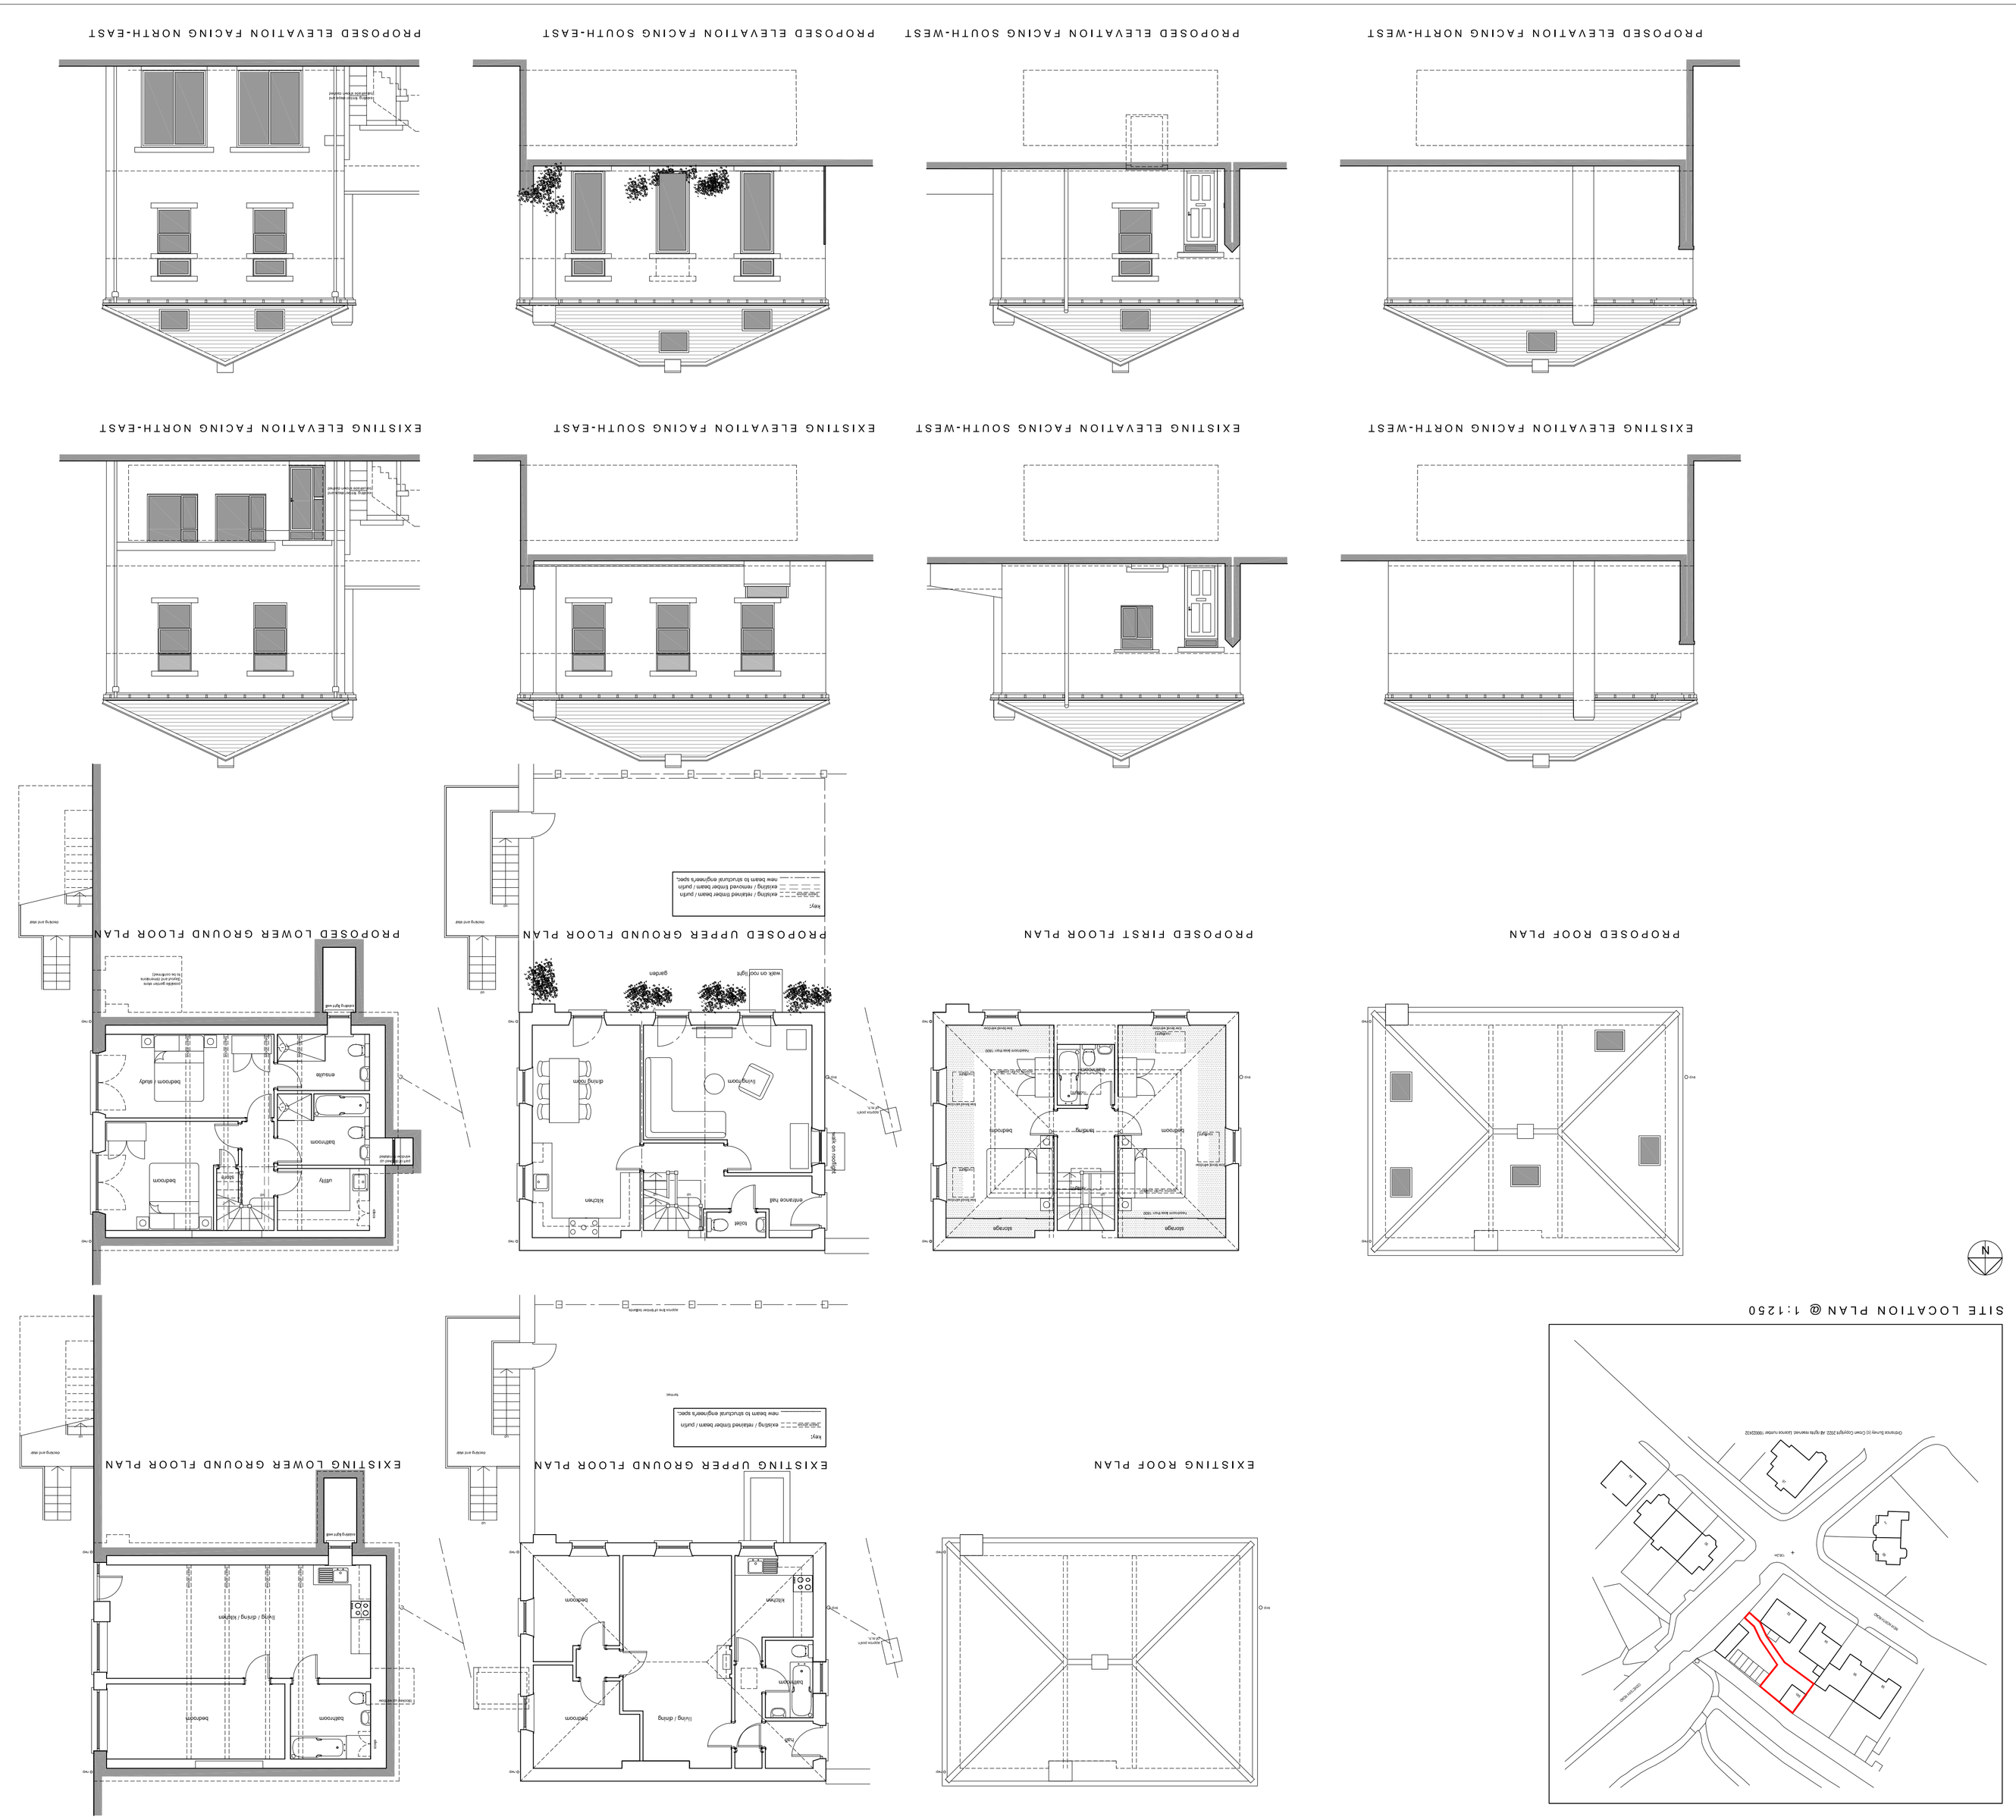

Drawing Status
PLANNING APPLICATION

s p a c e
architecture and design limited

The Studio
Lilac House
Blackmoorfoot Road
Huddersfield
HD7 5TR

t: 01484 841423
f: 01484 847757

e: mail@spacearchitecture.net
w: www.spacearchitecture.net

Client
The Aviora Group

Project
Internal and External Re-modelling of
94b New North Road
Huddersfield
HD1 5QP

Drawing Title
Existing and Proposed Plans and Elevations
and Site Location Plan

Scale @ A1 | Scale @ A3 | Date | Drawn | Checked | Drawing Number | Revision
1:100 | 1:200 | 22.06.22 | MJD | mjd | 22.008(2-)001 | C