


1 Broad Gate
The Headrow
Leeds
LS1 8EQ

T +44 113 204 2880

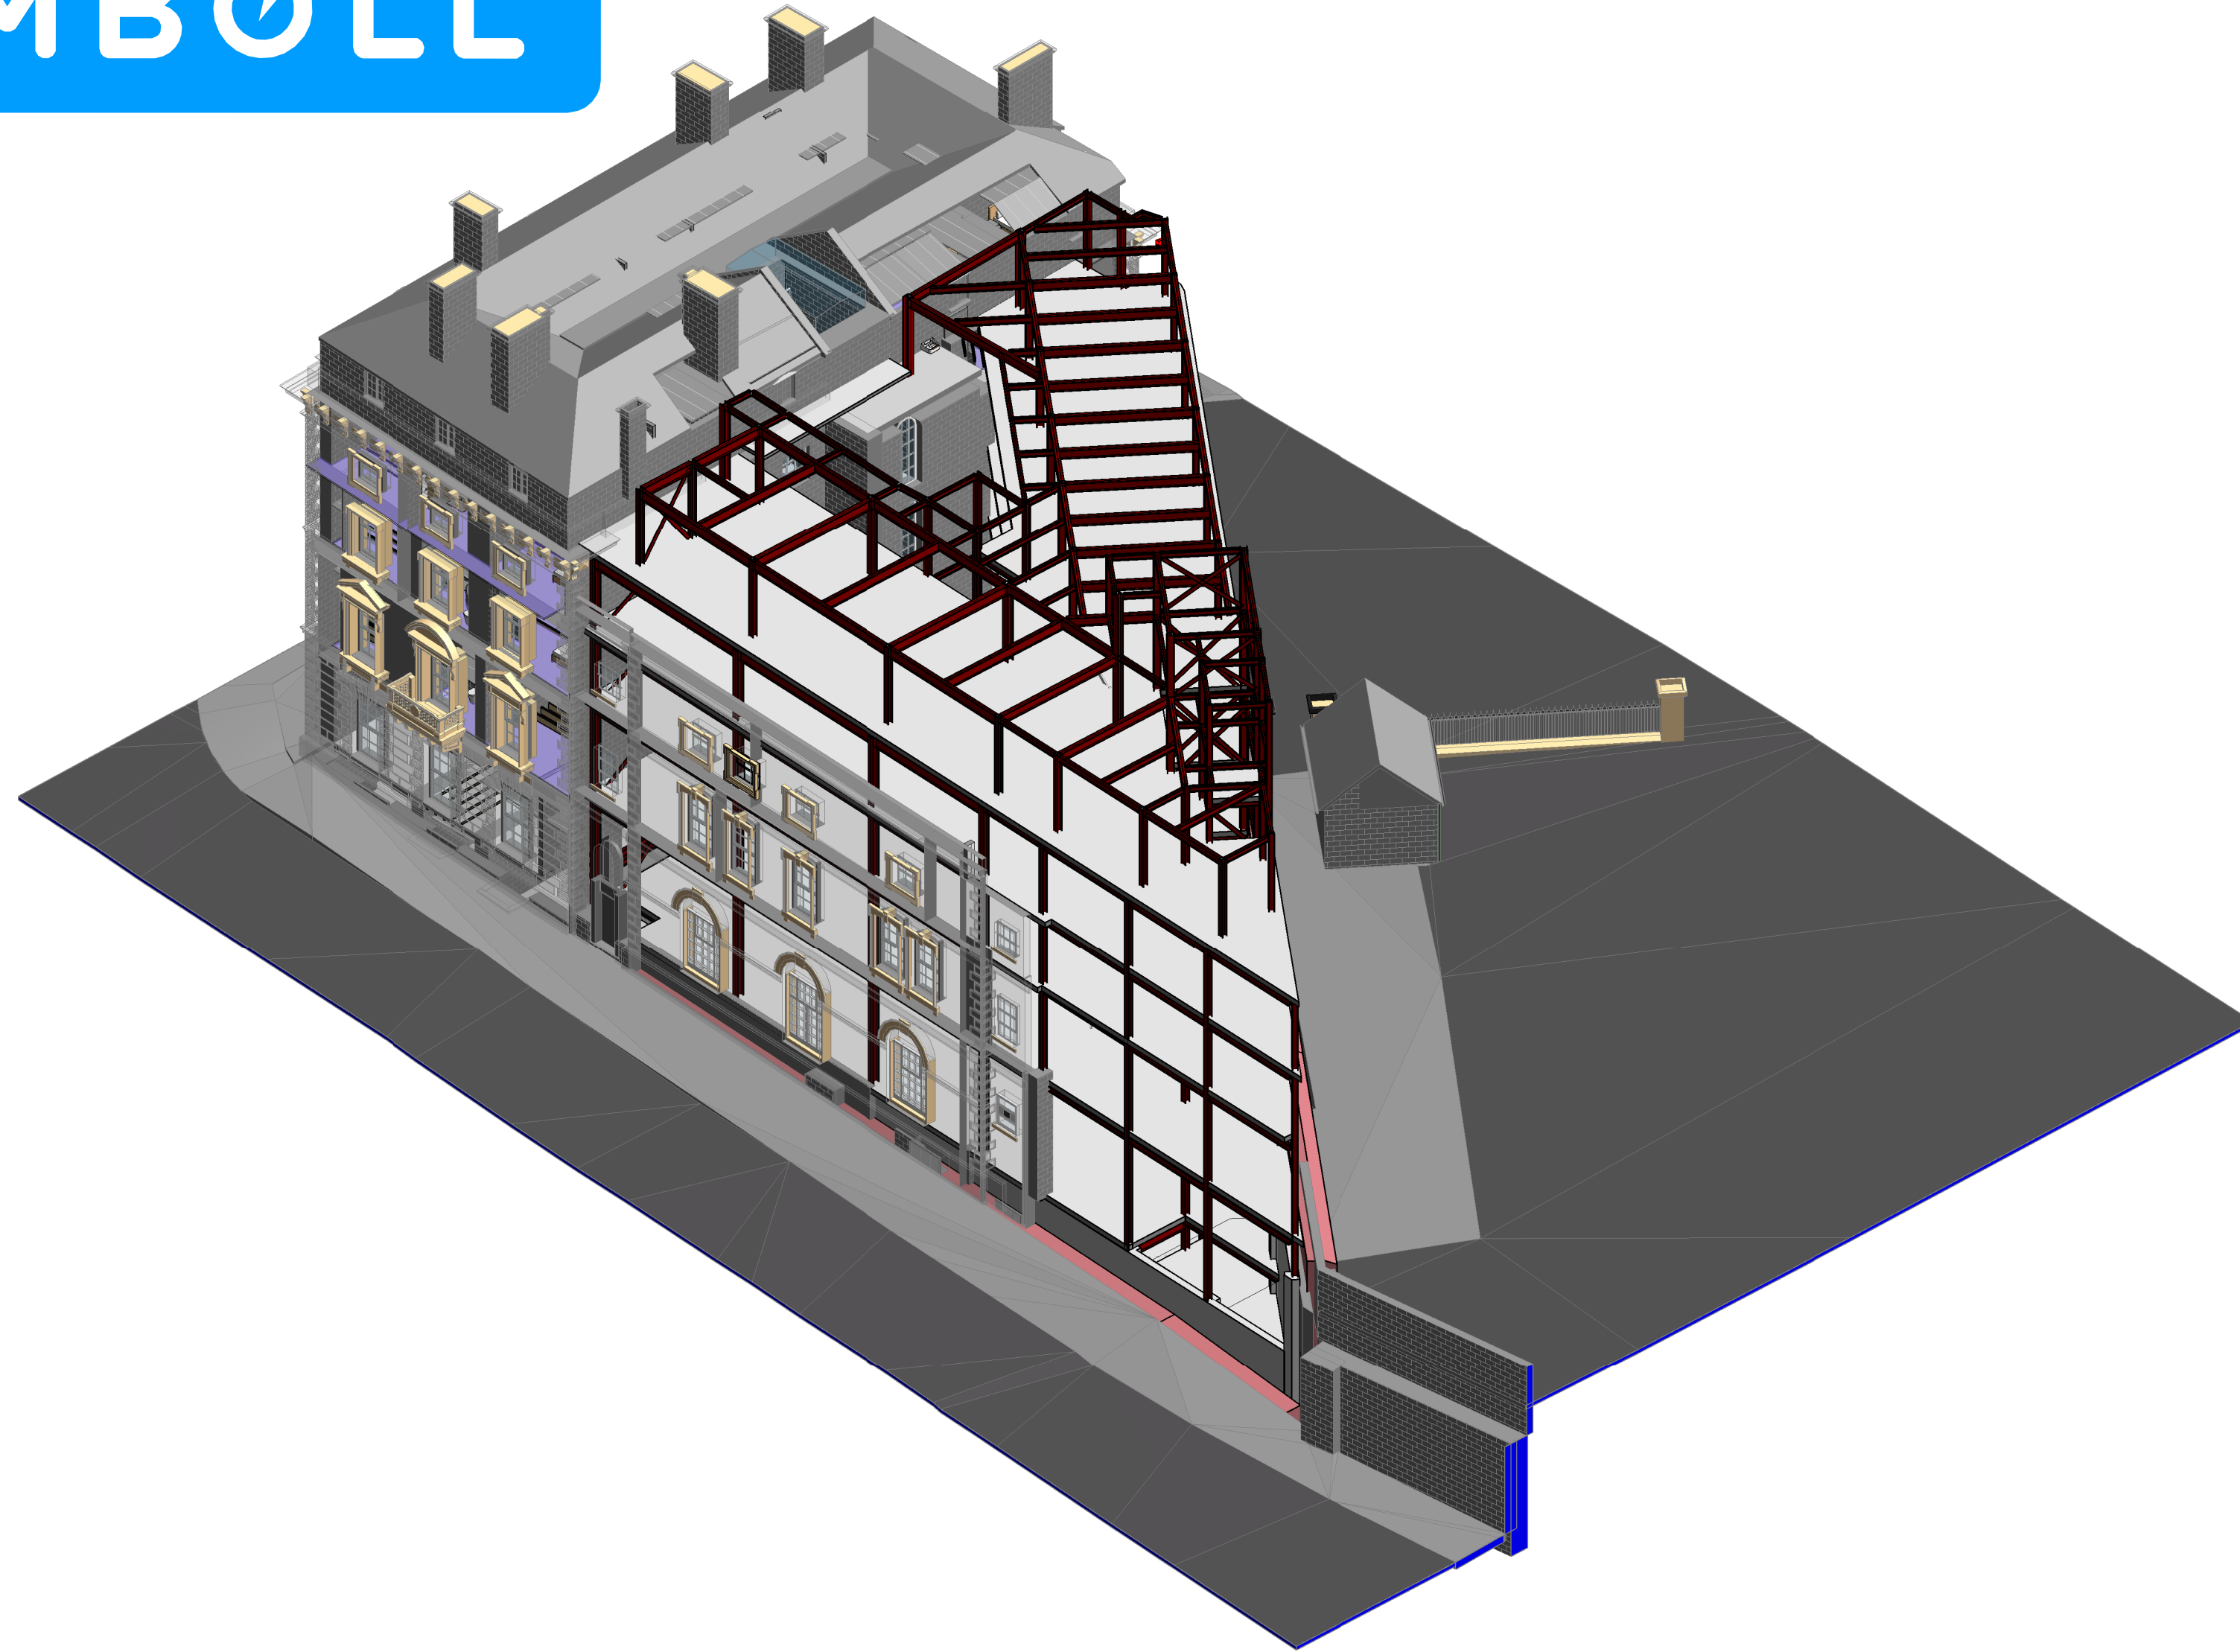

PROJECT

THE GEORGE HOTEL HUDDERSFIELD

CLIENT

CLIENT

MODEL NAME

4217-RAM-ZZ-ZZ-M3-S-0003

MODEL VERSION

03

STATUS

S1

STATUS DESCRIPTION

SUITABLE FOR COORDINATION

MODEL AUTHOR

JOHN CROWDER

PROJECT ENGINEER

ALI COURTNEY

PROJECT COORDINATES

PROJECT BASE POINT

N/S	416926966.7mm
E/W	414394153.2mm
ELEV	0.0mm
ANGLE TO TRUE NORTH	344.47°

REVIT VERSION/BUILD

REVIT VERSION

2020

RUK REVIT TEMPLATE REVISION

3.2

RUK REVIT TEMPLATE DATE

20/10/2021

MODEL ISSUE DISCLAIMER:

WE ENCLOSE DIGITAL DATA FOR THE RELEVANT PROJECT ONLY. YOU SHOULD USE THIS DATA FOR REFERENCE PURPOSES ONLY TO ASSIST IN CO-ORDINATING YOUR WORK AND IS SUPPLEMENTAL TO FORMALLY ISSUED DRAWINGS. RAMBOLL UK LIMITED TAKES NO RESPONSIBILITY FOR THE ACCURACY OF THE DATA ONCE IT IS INTRODUCED INTO YOUR OWN CAD OR OTHER SYSTEM.

DRAWINGS:

COPYRIGHT RAMBOLL UK LIMITED. ALL RIGHTS RESERVED. THIS DOCUMENT IS ISSUED ONLY FOR THE PARTY WHO COMMISSIONED IT FOR THE SPECIFIC PURPOSES CONNECTED WITH THE PROJECT ONLY. IT SHOULD NOT BE RELIED UPON BY ANY OTHER PARTY OR USED FOR ANY OTHER PURPOSE. RAMBOLL ACCEPTS NO RESPONSIBILITY OR LIABILITY WHICH MAY ARISE FROM RELIANCE OR USE OF THIS DOCUMENT OR THE DATA CONTAINED HEREIN BY ANY OTHER PARTY OR FOR ANY OTHER PURPOSE.

MODEL VERSION HISTORY