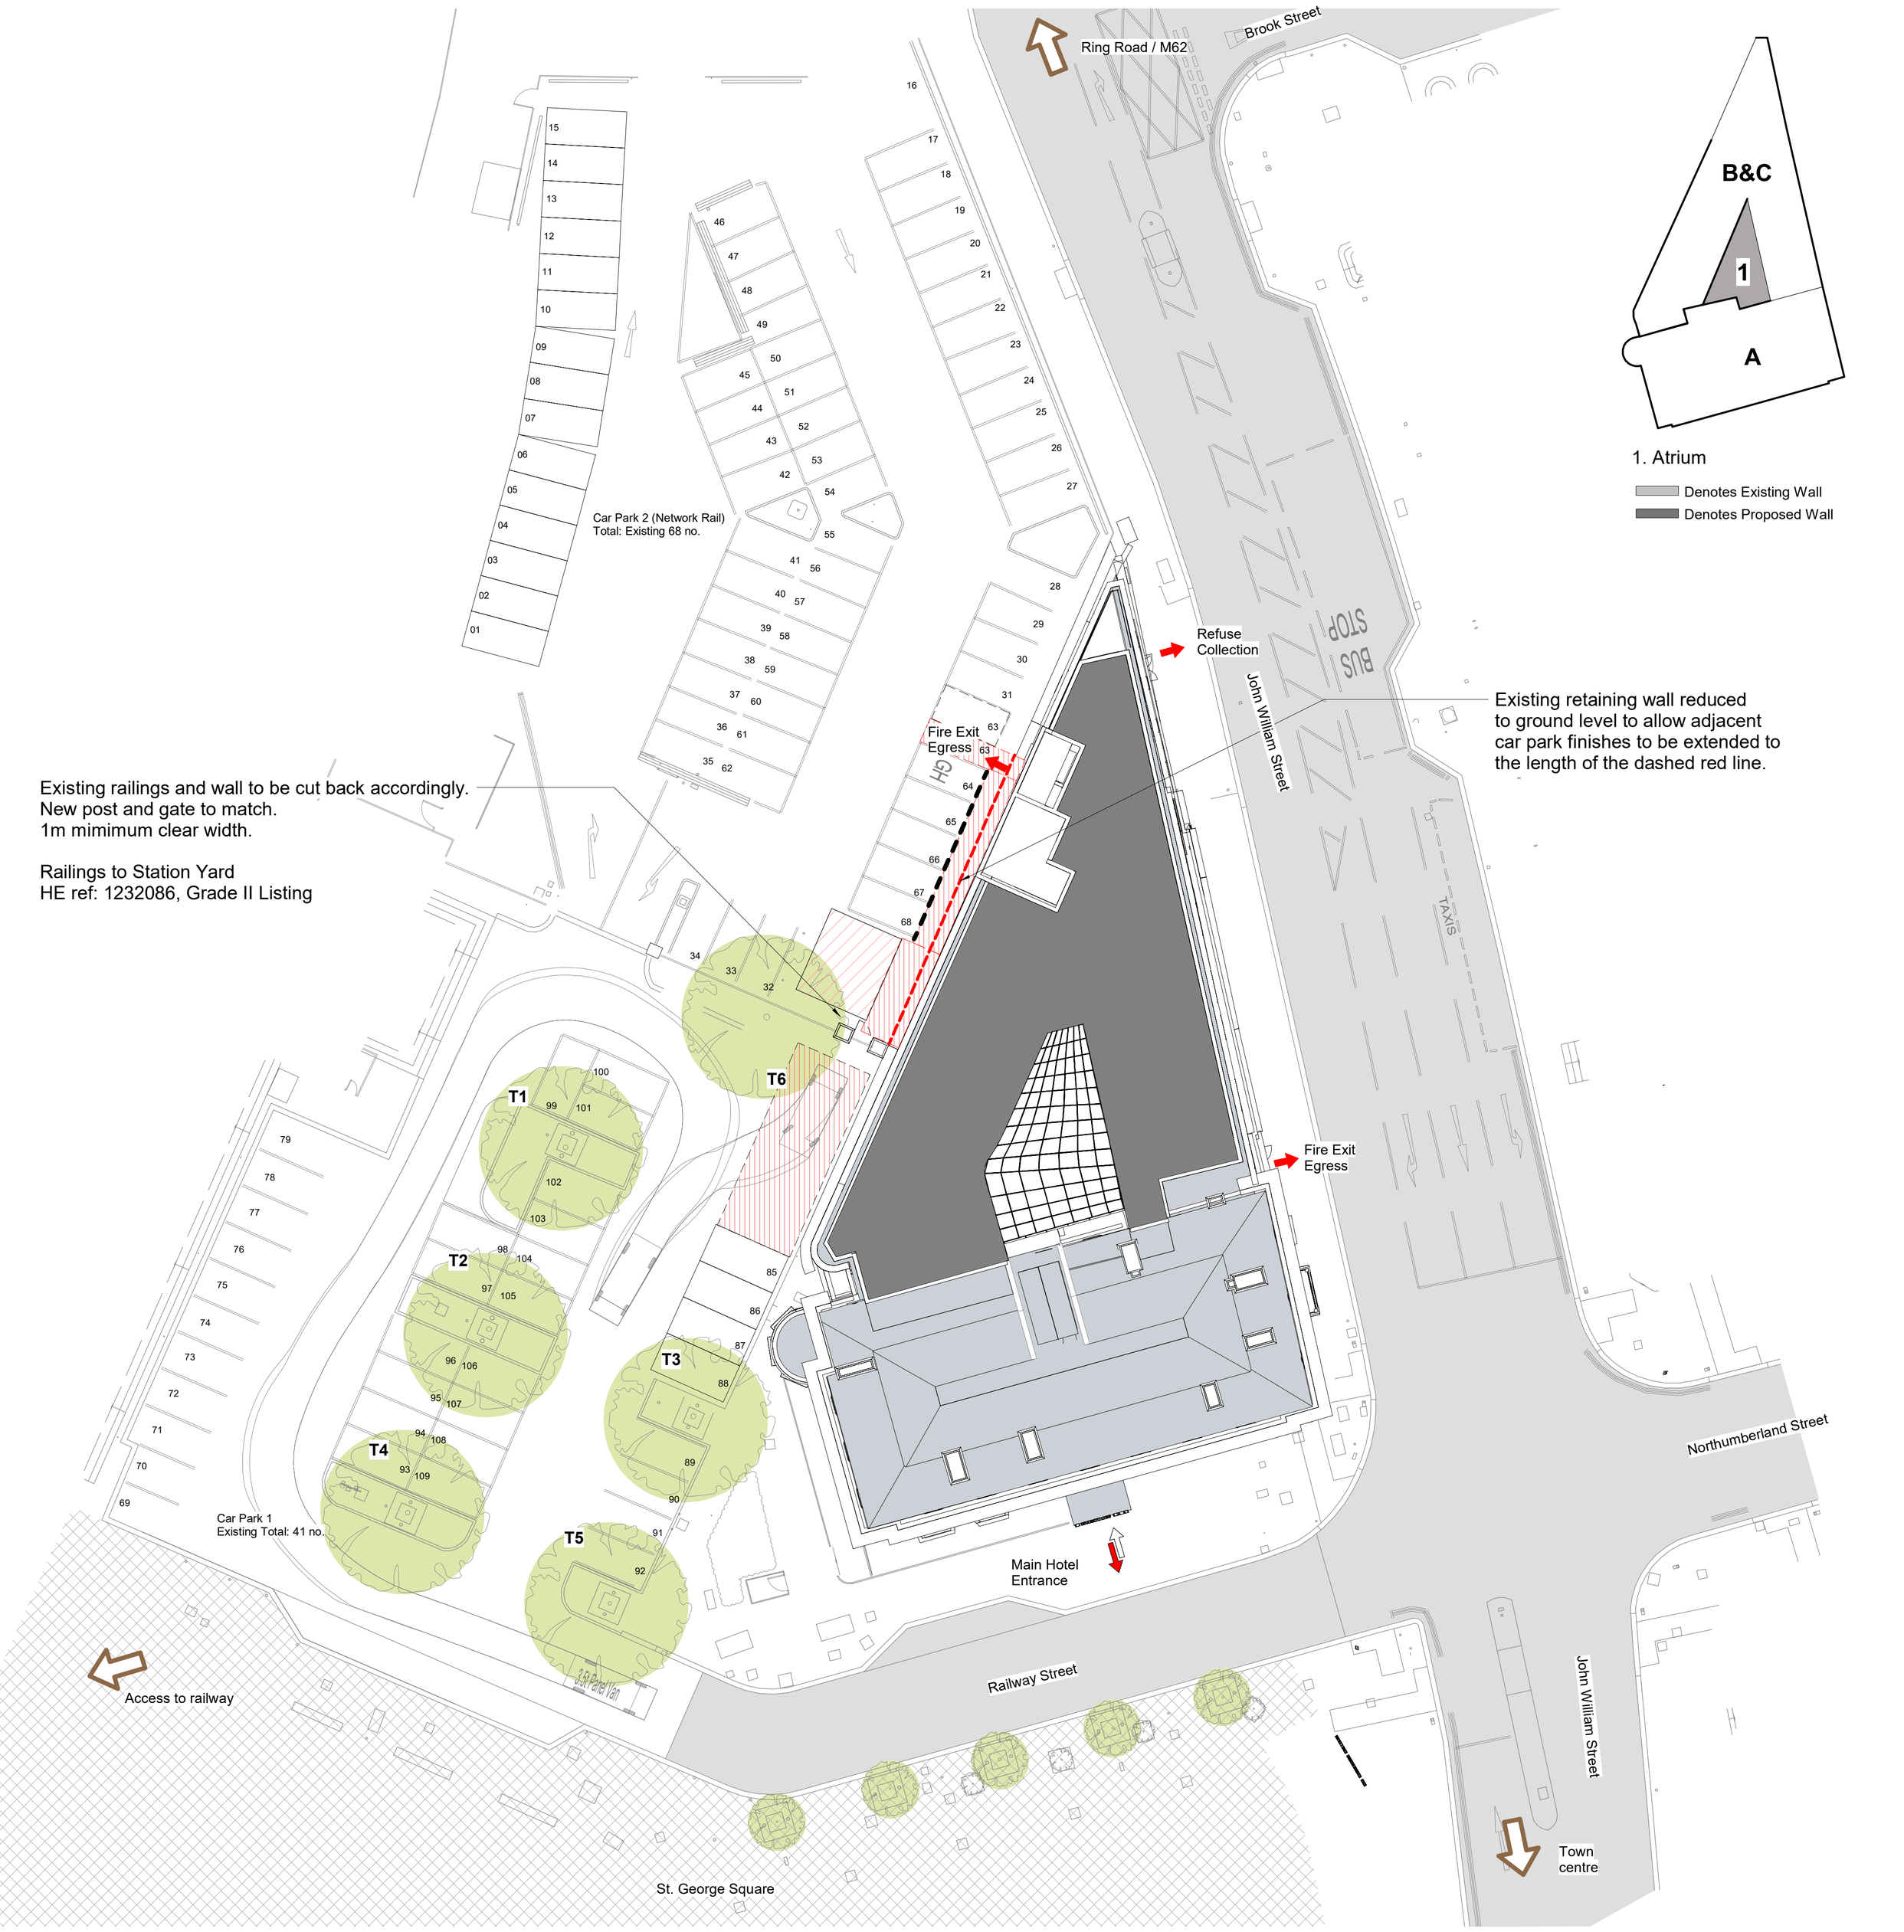


Block All Site Layout Proposed

1 : 200

Note:
Project is still in design stage and is subject to change.
Information based on a third party information provided by Mobile CAD surveying solutions hence Bowman Riley cannot accept any responsibility for the information provided. The architect shall be informed about any inacurracies as soon as possible.
Red line boundary indicative.

	Revision	Date	By	Chk
P2	Planning Issue	20/12/22	RAB	JR

All dimensions to be verified on site, and the Architect informed of any discrepancy. All drawings and specifications should be read in conjunction with the Health and Safety Plan; all conflicts should be reported to the appointed Principal Designer.

Kirklees Council
The George Hotel
Huddersfield, HD1 1JA

Sheet Name: Site Layout Proposed

Purpose of issue: Planning **Status:**

Date: AUG 2022 **Checked by:** RS

Drawn by: AR **Scale @ A1:** As indicated

Project No: 8662 **Revision:** P2

Drawing No : 8662-BOW-ZZ-ZZ-DR-A-P202

SCALE 1: 100 (0, 1, 2, 3, 4, 5 m)

N

BOWMANRILEY
ARCHITECTS • BUILDING CONSULTANTS • INTERIORS

Do not scale from this drawing. This drawing is the copyright of Bowman Riley Architects Limited. ©
C:\Users\matthew.cummings\Documents\8662-BOW-ZZ-ZZ-DR-A-0004 - The George Hotel - Building_matthew.cummings52LPM.rvt