



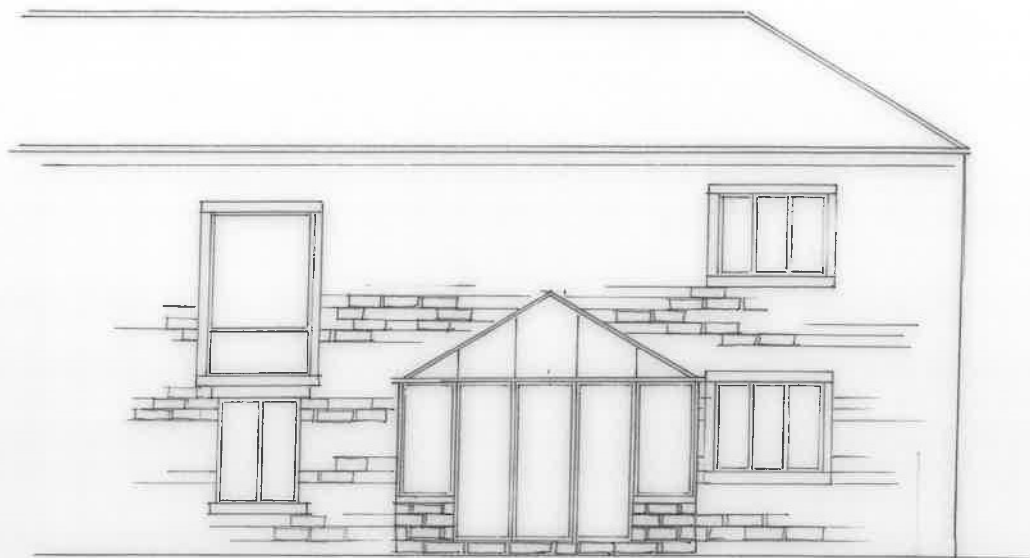

Elevations - Proposed

1:100

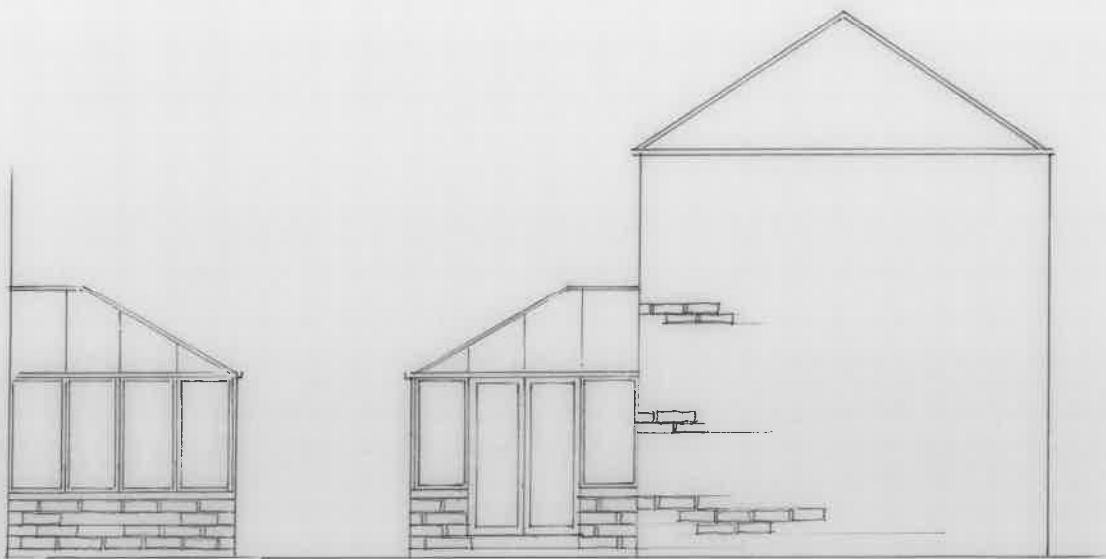

coursed stone walling
glass roof
rosewood upvc frames