


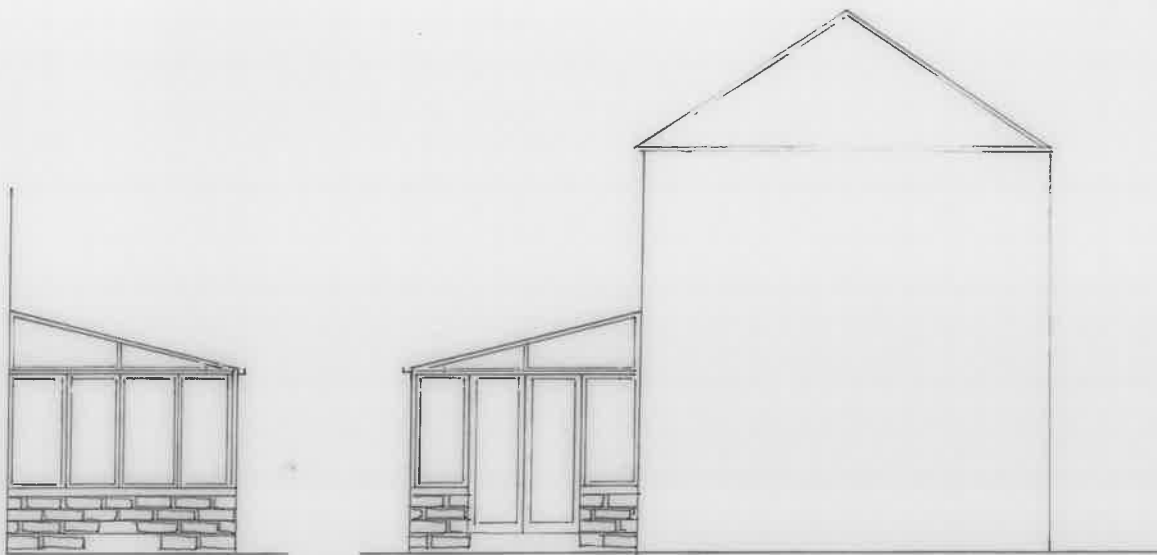

PROPOSED ELEVATIONS

Glass roof
 Coursed stone walling
 Rain water to water butt
 Brown rw gutter + fall pipe
 Existing walls + boundary
 planting retained



1:100