




Central England COOP
Store 100792 Shepley
4 Station Road
Shepley
HD8 8AA

External _V2_Planning

The logo for Spencer Signs. It features the word "SPENCER" in large, white, bold, sans-serif capital letters. Below it, the word "SIGNS" is written in smaller, white, sans-serif capital letters, set against a dark rectangular background.

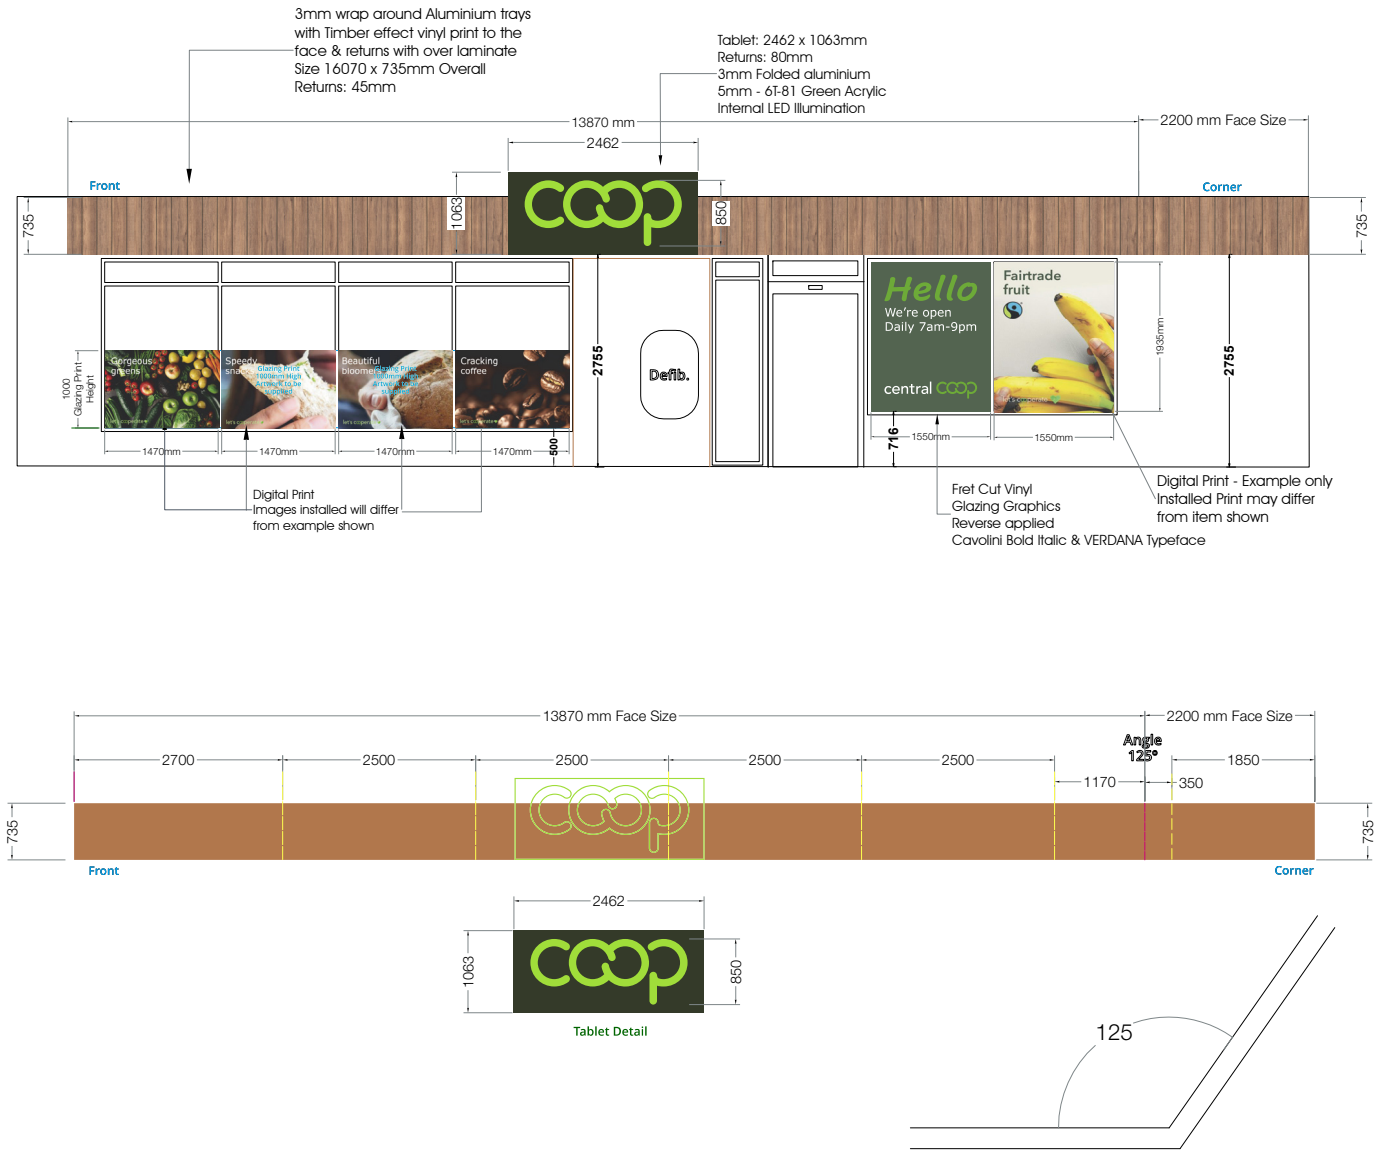

Sign No.	Front & RHS Fascia
Type:	As per section Drawing 84190
	Specification
	Back Panel - Wraparound Fascia
	1no. 3mm Folded Aluminium tray with digital printed Wood Effect Vinyl to the face & returns with overlamine
Sizes	16070 x 735mm (Wrapped Length) Returns: 45mm
	Front face: 13870mm Return Face: 2200mm
Fixing Details	Fix to existing plywood fascia using aluminium angle
	Tablet
	2no. 3mm Folded aluminium tray powder coated to RAL 6035
	Fret cut to the face with 5mm Green 6T-81 Acrylic with 25mm rebated fixing flange.
	NOT BACKED OFF
	Backtray: 2mm Aluminium
Sizes	Size: 2462 x 1063mm Returns: 80mm
Illumination	Internal LED illumination to 'COOP' letters
Fixing Details	Tablets to sit on top of the Timber Panel. Fixed through backtray and top hat fixings

Sign No.	Glazing Graphics
Type:	Hello
	1no. Digital Printed vinyl panel face applied to glazing area
	1 no. Digital Printed full panel glazing graphic
	Artwork to be supplied
Sizes	1550 x 1935mm
	(note Glazing panel next to Hello is cracked)
	Glazing Graphics
	4 no.
	Digital Printed vinyl glazing graphics
	Artwork to be supplied
Fixing Details	Face applied to glazing No Internal Access

Type:	Left Hand Side Graphics
Sizes	1470 x 1000mm
	Print cover part of the window top left clear
	Existing Graphics to be removed.
Fixing Details	Face applied to glazing (Possible internal install if racking is moved)

This Drawing & information contained may not be copied or used without prior consent from Spencer Signs. Colour shown may not accurately match any colour references. Sizes in mm unless stated otherwise.

	DRG. NO.	84302	Date	03.02.23	Checked		Rev.	Date	Initial	Revision Detail	Specification checked and approved for Production By (sign & print name)	Typeface(s)/Colours C M Y K	General Notes:
	Drawn By	TB	Scale	1:100@A4	Drawing Status	Planning Only							




Proposed Front as shown on Drg. 84302



Existing

TYPICAL SECTION DETAILS
GENERIC SECTION NOT
FOR SCALING

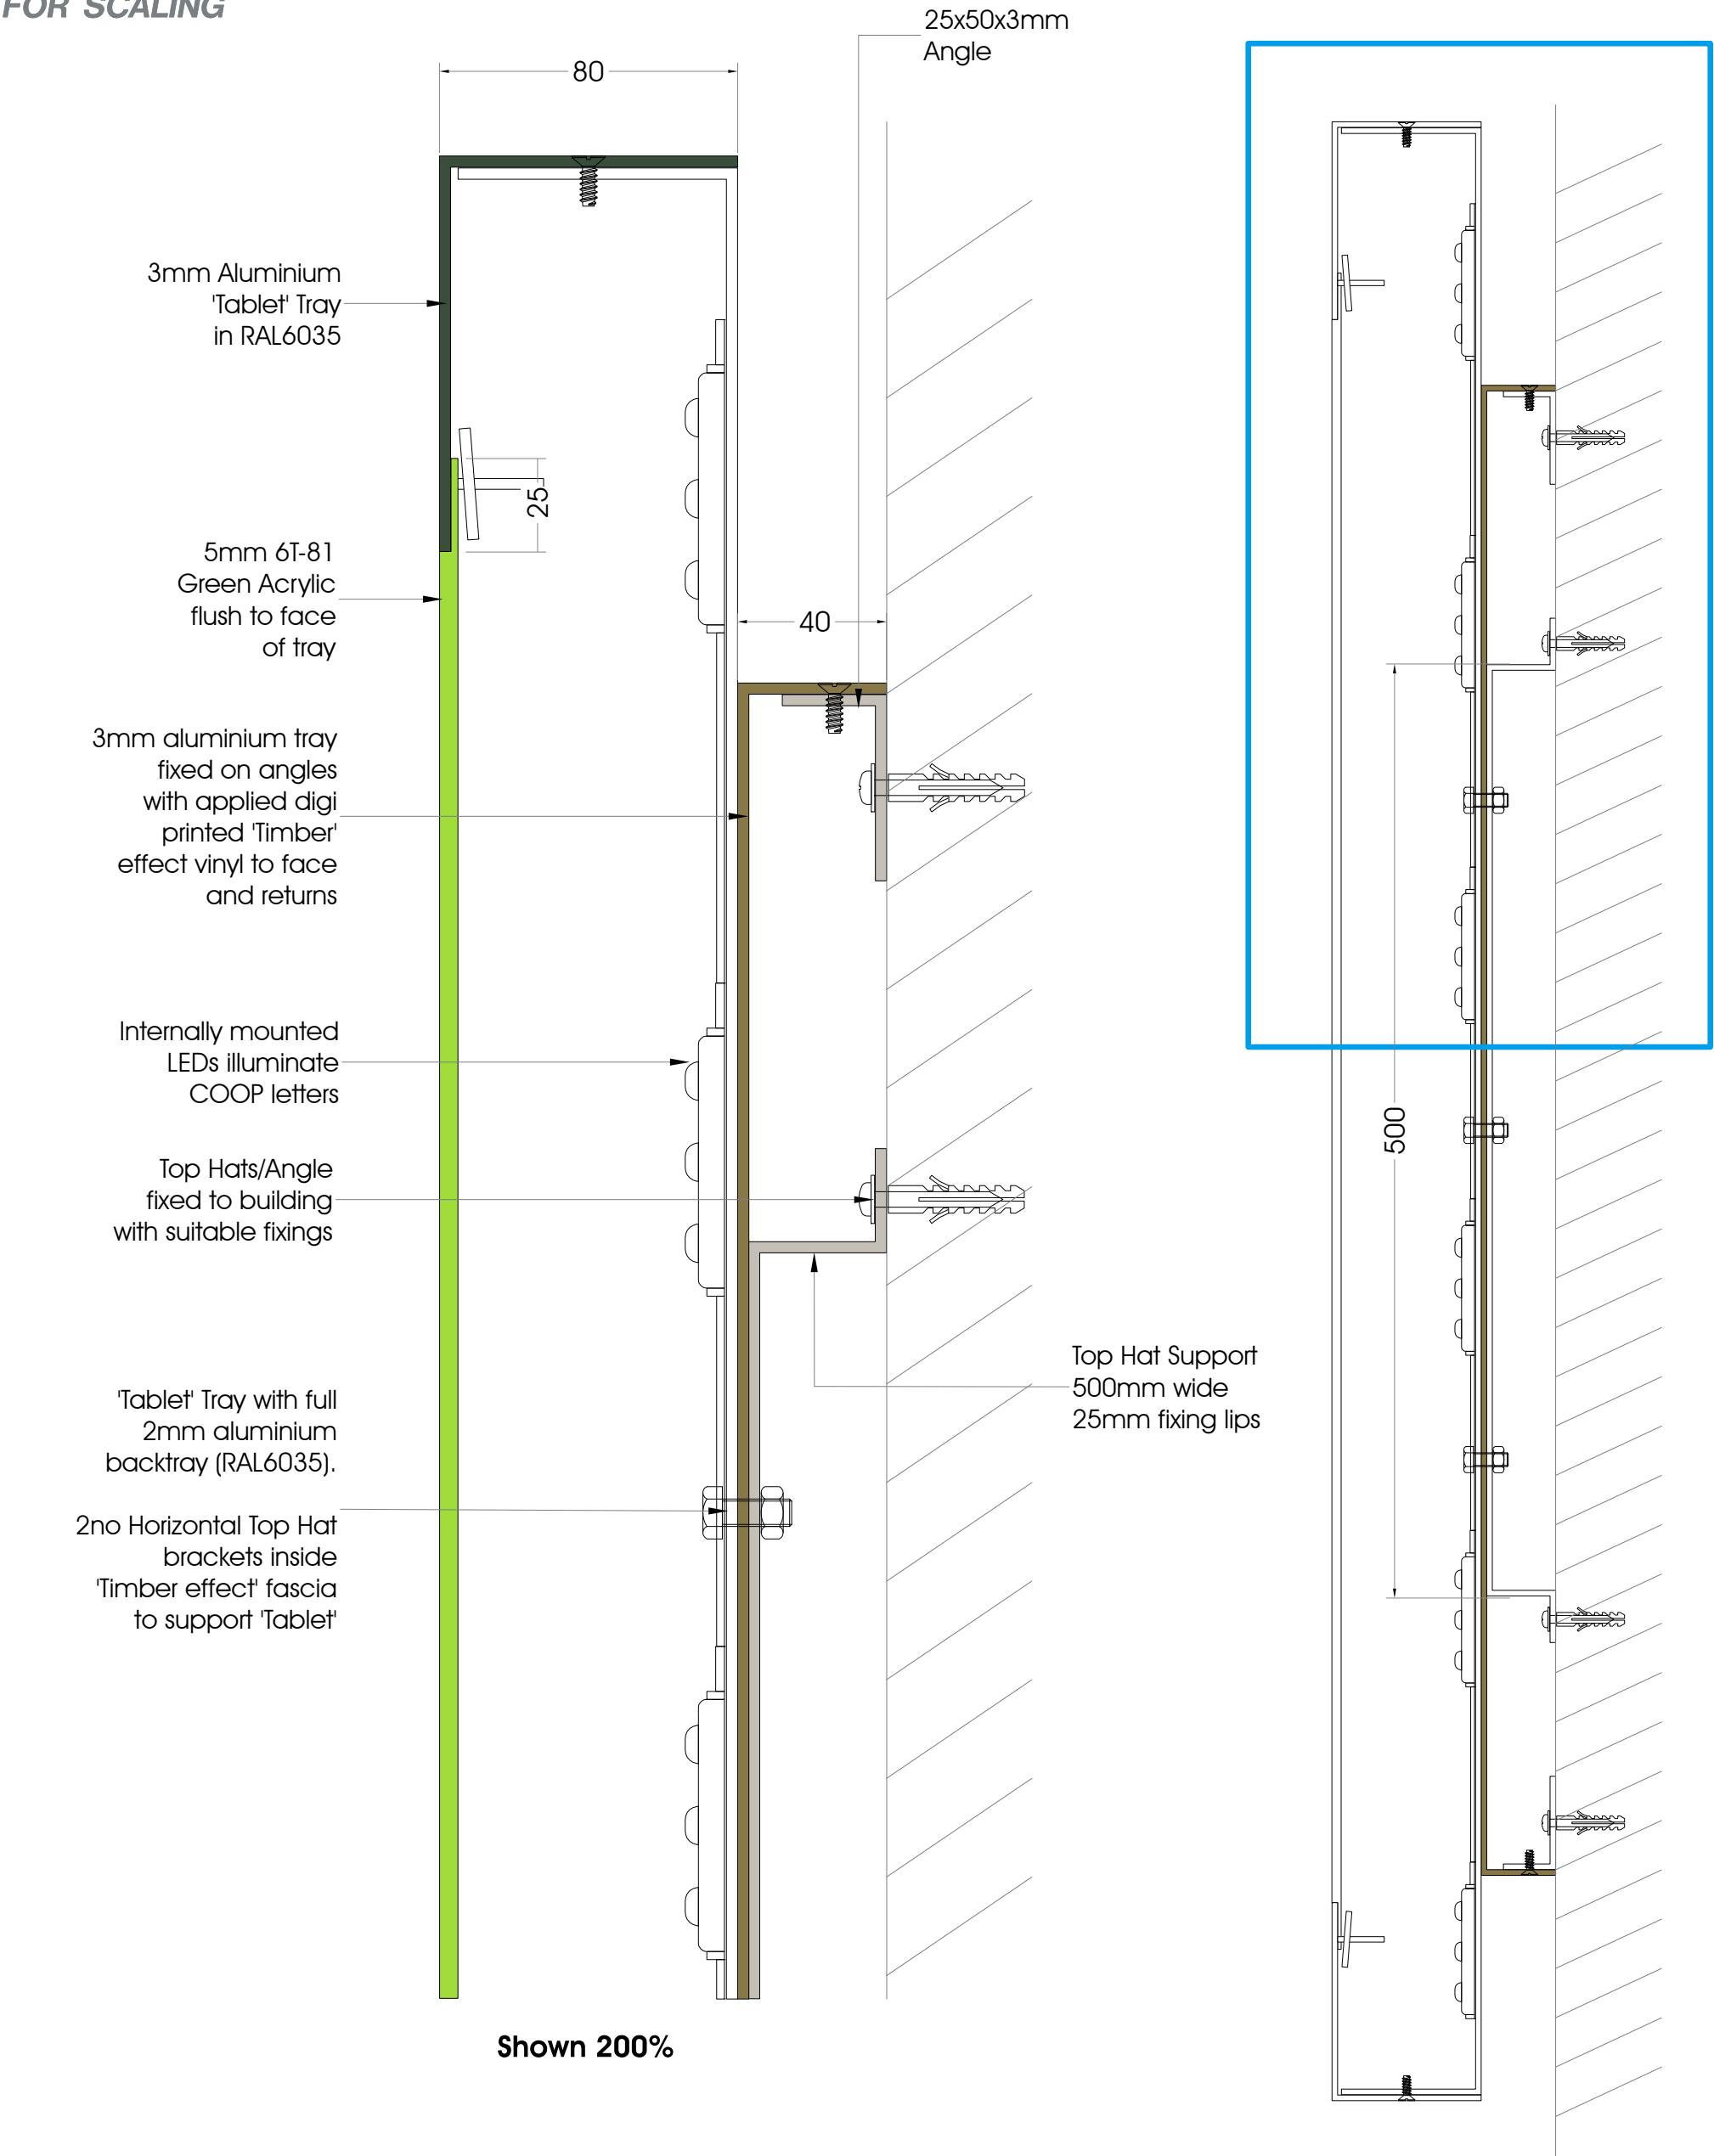

NOTES

Depending on the substrate/fascia the fixings above will be used to fix the signage to the existing substrate/fascia. Different or special fixings will be detailed separately on site specific drawing if used. The existing substrate/fascia will be inspected prior to installation, the fixings used are subject to the fitters discretion.

Shown 1:5@A4

This Drawing & information contained may not be copied or used without prior consent from Spencer Signs. Colour shown may not accurately match any colour references. Sizes in mm unless stated otherwise.