




Central England COOP
Store 100792 Shepley
4 Station Road
Shepley
HD8 8AA

External _V6_Planning

The logo for Spencer Signs, featuring the word "SPENCER" in large, white, bold, sans-serif capital letters, with the word "SIGNS" in smaller, white, bold, sans-serif capital letters inside a yellow rectangular box.

SPENCER
SIGNS

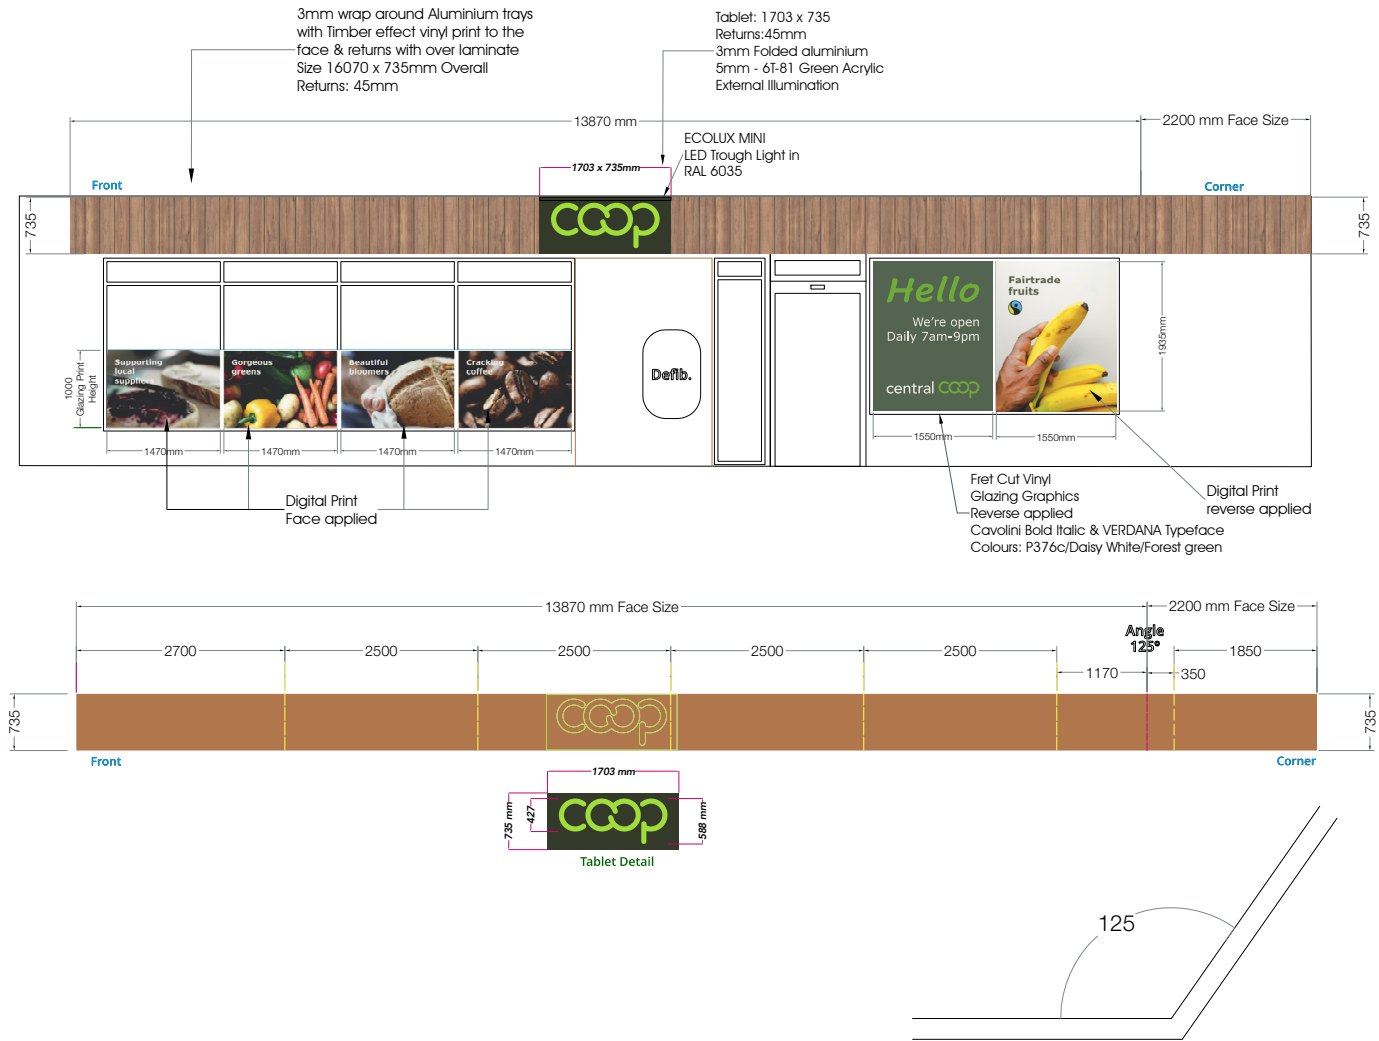

Sign No. 84190
Type: As per section Drawing
Specification Back Panel - Wraparound Fascia
1no. 3mm Folded Aluminium tray with digital printed Wood Effect Vinyl to the face & returns with overlamine

Sizes 16070 x 735mm (Wrapped Length)
Returns: 45mm

Front face: 13870mm
Return Face: 2200mm

Fixing Details Fix to existing plywood fascia using aluminium angle

Tablet 1no. 32 no. 3mm Folded aluminium tray powder coated to RAL 6035 with 5mm Green 6T-81 Acrylic bonded to the face.

Backtray: 2mm Aluminium

Sizes Size 1703 x 735mm
Returns: 45mm

Illumination 1,703 External LED trough Light In RAL 6035 - EcoLux Mini on 200mm Bracket

Fixing Details Tablets to sit on top of the Timber Panel. Fixed through backtray and top hat fixings

Sign No. Glazing Graphics
Type: Hello
1no. Digital Printed vinyl panel face applied to glazing area
1 no. Digital Printed full panel glazing graphic

Sizes 1550 x 1935mm

(note Glazing panel next to Hello is cracked)

Glazing Graphics 4 no. Digital Printed vinyl glazing graphics

Fixing Details Face applied to glazing
No Internal Access

Type: Left Hand Side Graphics

Sizes 1470 x 1000mm
Print cover part of the window top left clear

Existing Graphics to be removed.

Fixing Details Face applied to glazing
(Possible internal install if racking is moved)


This Drawing & information contained may not be copied or used without prior consent from Spencer Signs. Colour shown may not accurately match any colour references. Sizes in mm unless stated otherwise.




Existing



This Drawing & information contained may not be copied or used without prior consent from Spencer Signs. Colour shown may not accurately match any colour references. Sizes in mm unless stated otherwise.

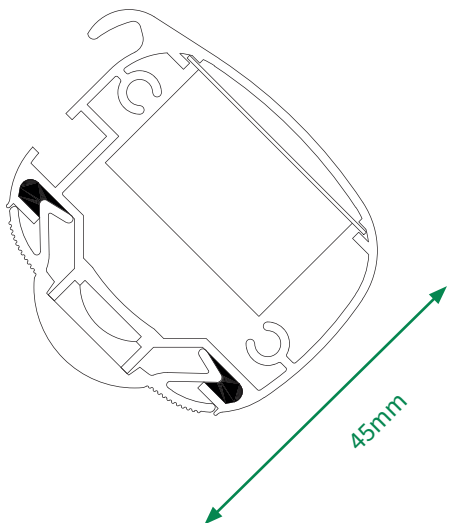

uni bracket

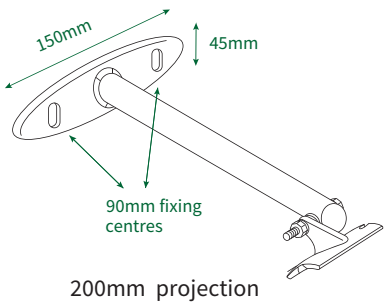

Product Example

technical specification

Light Fitting
Specially designed 45mm aluminium extrusion supplied up to 6000mm lengths which can be joined together using cast aluminium connectors. Die cast aluminium end caps with rear cable entry 200mm bracket for CE COOP Snap-in polycarbonate 90 degree magnifying lens diffuser. Casing sealed and certificated to IP65. Full CE certificate and 5 year parts warranty. Conforms to BS EN 60598-1:2015 and BS EN 60598-2-1:1989 'UK Deviations Only'.

