
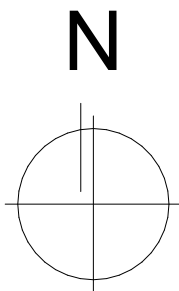


Notes

Do not scale from drawing, use figured dimensions only.
All dimensions must be checked and verified on site prior to commencement of work and Architect to be notified of any discrepancies.
This drawing is intended to permit overall scheme proposals only and cannot be used for construction purposes without further information.

Rev	Description	Drawn	Date
•	Drawing created.	-	-

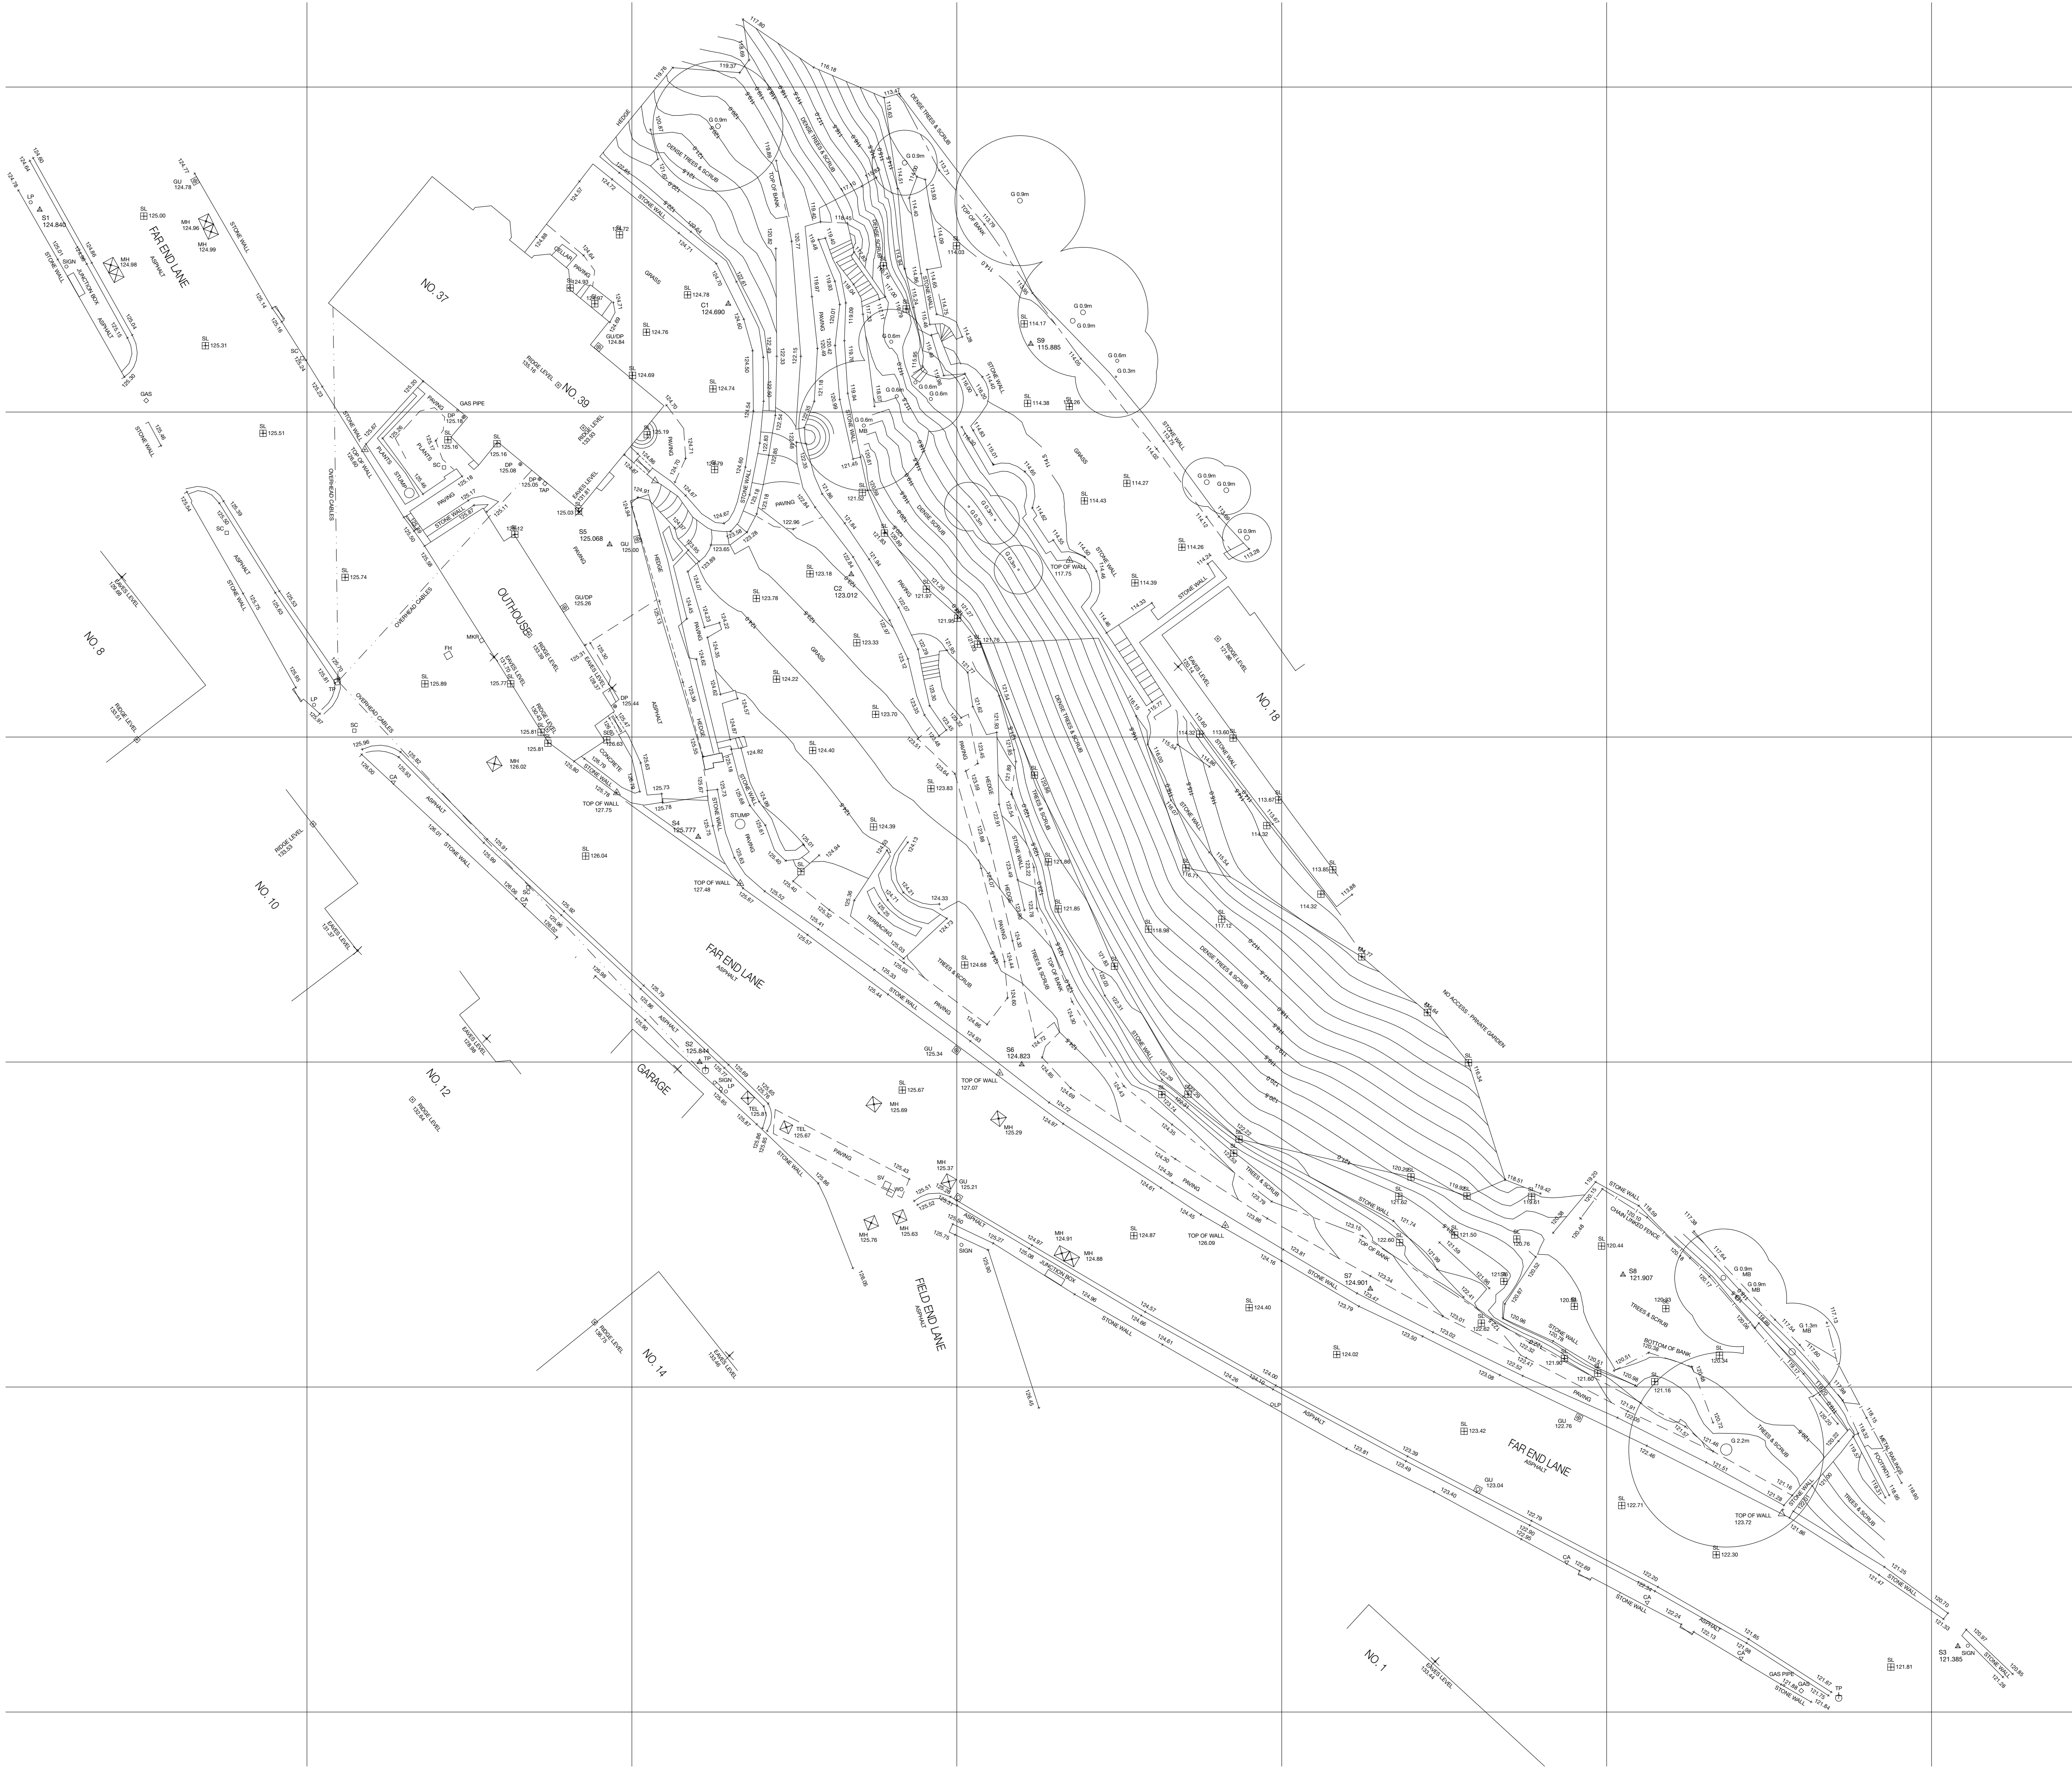

Project Description
New Dwelling

Site Address
Land adj. to Fern Bank, Far End Lane,
Holmfirth, HD9 6NS.

Client
Mr J Murray & Ms D Forbes

Status
Planning

Company
AD

Drawing
Topographical Survey

Scale & A1
1:200

Date
January 2022

Drawn
FWG

Drawing No.
3479 (TP) 01

Revision
•

ONE17

ARCHITECTS & INTERIOR DESIGNERS

The Dyehouse, Armitage Bridge
Huddersfield, West Yorkshire HD4 7PD
T 01484 668 000 F 01484 668 001
E solutions@one17design.com

ONE17DESIGN.COM