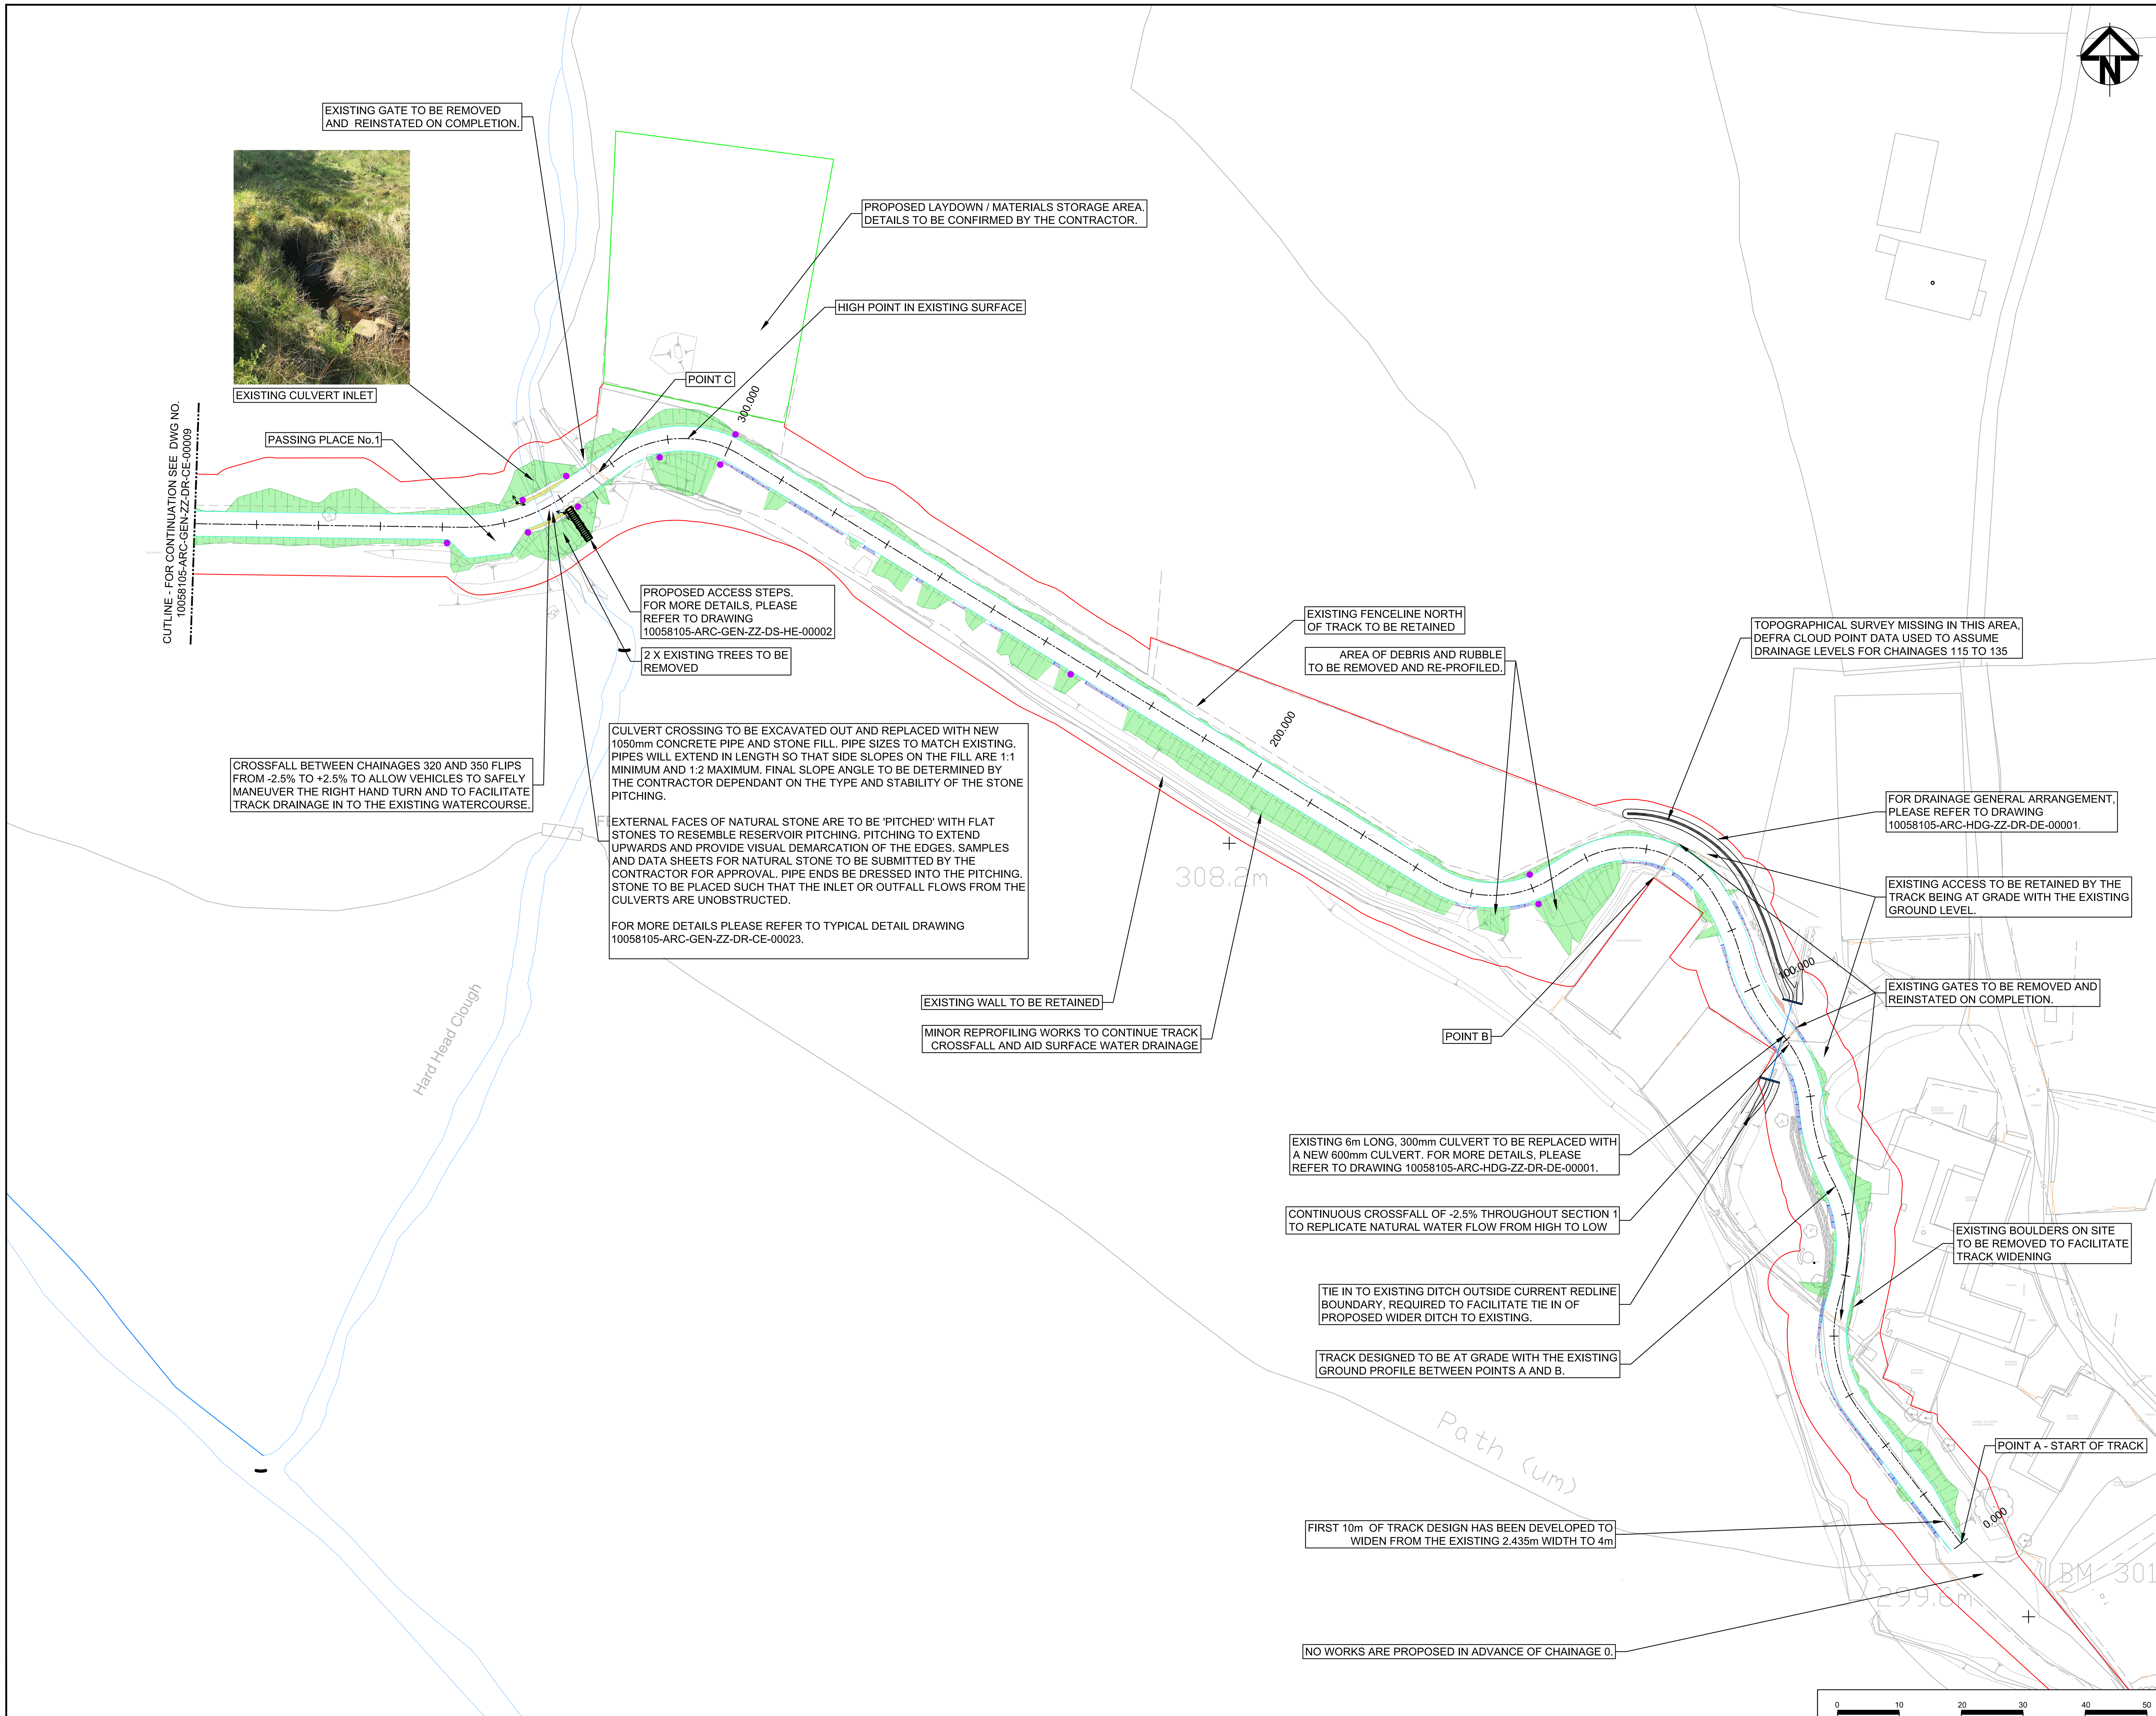

Print Date: 2023-10-20 15:55:22

C:\bms\arcadis-uk-09\dms47900\10058105-ARC-GEN-ZZ-DR-CE-00008.dwg

NOTES:

1. ALL DIMENSIONS IN METRES UNLESS OTHERWISE STATED.
2. DRAWING TO BE PRINTED IN COLOUR.
3. FOR CROSS SECTION DETAILS, PLEASE REFER TO DRAWINGS 10058105-ARC-GEN-ZZ-DR-CE-00016 to 00021.
4. FOR LONGITUDINAL SECTION INFORMATION, PLEASE REFER TO DRAWINGS 10058105-ARC-GEN-ZZ-DR-CE-00012 to 00015.
5. FOR TYPICAL SECTIONS, PAVEMENT DETAILS, AND CULVERT LAYOUTS, PLEASE REFER TO DRAWING 10058105-ARC-GEN-ZZ-DR-CE-00023 & 00024.
6. FOR FURTHER DESIGN BACKGROUND AND INFORMATION, PLEASE REFER TO TECHNICAL NOTE 10058105-ARC-GEN-ZZ-TN-CE-00001.
7. FOR LOCATION PLAN, PLEASE REFER TO DRAWING 10058105-ARC-GEN-ZZ-CE-00011.
8. POINT A TO B - SECTION 1.
POINT B TO C - SECTION 2.
POINT C TO D - SECTION 3.
9. FOR SECTION 1 DRAINAGE DETAILS,PLEASE REFER TO DRAWINGS 10058105-ARC-HDG-ZZ-DR-DE-00001 TO 00003.
10. FOR SETTING OUT INFORMATION,PLEASE REFER TO 3D CAD MODEL 10058105-ARC-HML-ZZ-M3-HE-00006.

Key

- EXISTING WATERCOURSE FROM OS MAPPING
- EXISTING GATE FROM TOPOGRAPHICAL SURVEY
- PROPOSED RED LINE BOUNDARY
- TEMPORARY SITE COMPOUND
- SNOW POLES, FINAL POSITION TO BE INSTRUCTED BY PROJECT MANAGER.
- CAPPING LAYER
- GENERAL EARTHWORKS INFILL TO CONTINUE EXISTING GROUND PROFILE
- INFILL OF EXPOSED SIDE SLOPES BELOW EXISTING GROUND LEVEL
- 0.5m VERGE OVER STRUCTURE
- EDGE OF TRACK RUNNING SURFACE
- BASE OF PROPOSED TRACK
- PERMANENT WAY SIGNAGE. FOR MORE DETAILS, PLEASE REFER TO CRT DOCUMENT, PROW PUBLIC SAFETY PROTECTION

Rev	Date	Description	Prod.	Chk.	Rev.	App.
P01	27/01/23	SECOND ISSUE	PKA	AC	RT	AH
P02	24/02/23	MISSING NORTH SLOPE HATCHING ADDED	SS	RT	RT	AH
P03	27/02/23	Updated as per CRT Comments	SC	RT	RT	AH
P04	01/03/23	Updated as per CRT comments	SC	RT	RT	AH
P05	31/05/23	Issued for Pricing	AW	AC	RT	AH
P06	30/06/23	Issued for Pricing	AW	RT	RT	AH
C01	31/08/23	For Construction	AW	AC	RT	AH
C02	29/09/23	First Issue	AM	RT	RT	AH
C03	20/10/23	Updated as per CRT comments	VK	RT	RT	AH

Canal & River Trust
Making life better by water

Project:

March Haigh Reservoir Access Track

Site

March Haigh Reservoir, Blake Lea Lane
Marsden, Huddersfield

Client

Canal & River Trust
Fearns Wharf,
Neptune Street, Leeds,
LS9 8PB

ARCADIS

Registered office:
80 Fenchurch Street
London
EC3M 4BY

Coordinating office:
1st Floor, 12 Kings Street,
Leeds,
LS1 2HL
Tel: +44 (0)113 284 5300

www.arcadis.com

Drawing Title:

GENERAL ARRANGEMENT
SHEET 1 OF 3

Designed: R.Tyrer	Signed: Digitally Signed	Date: 19/10/23
Produced: v.k	Signed: Digitally Signed	Date: 19/10/23
Checked: R.Tyrer	Signed: Digitally Signed	Date: 19/10/23
Reviewed: R.Tyrer	Signed: Digitally Signed	Date: 20/10/23
Approved: A.Holt	Signed: Digitally Signed	Date: 20/10/23
Design Stage: Detailed Design		
Original Size: A1	Grid: OS	Datum: AOD
Suitability Code: A4	Scale: 1:500	Project Number: 10058105

Suitability Description:

Detailed Design Stage Complete
Authorized and Accepted

Drawing Number: 10058105 - ARC - GEN - ZZ - DR - CE - 00008

Revision: C03