


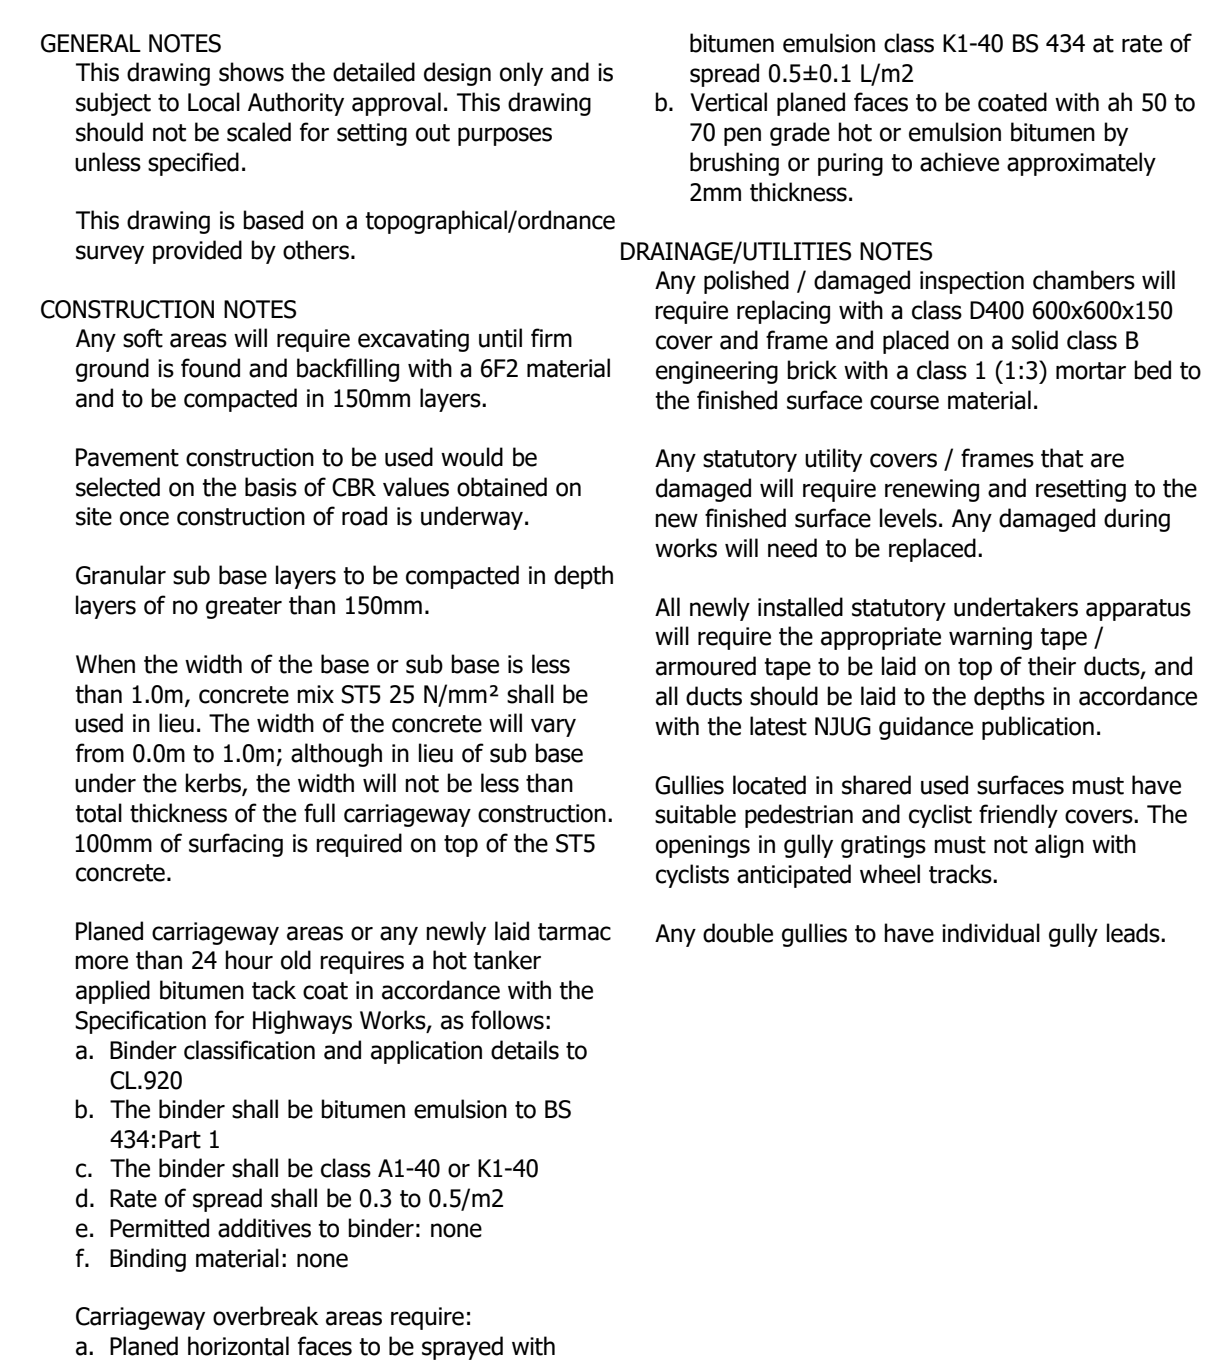

**PARAGON
HIGHWAYS**

PARAGON HIGHWAYS
OFFICE 20/21 THE REAR WALLED GARDEN,
THE NOSTELL ESTATE,
WAKEFIELD WF4 1AB
01924 291536 /
MAIL@PARAGONHIGHWAYS.COM