



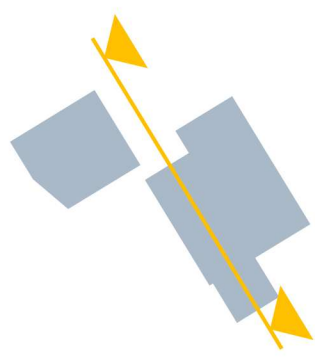


NORTH EAST SECTION

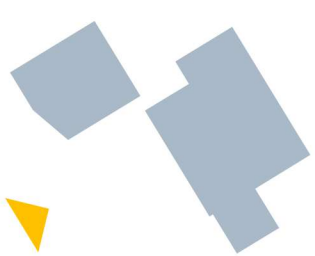

SOUTH WEST ELEVATION



SOUTH WEST SECTION

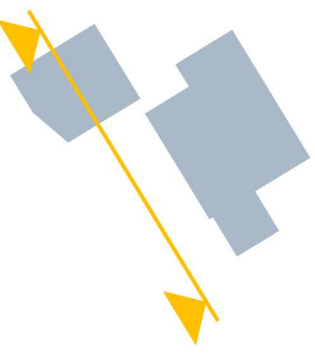

NOTES
DO NOT SCALE FROM THIS DRAWING
USED FIGURED DIMENSIONS ONLY
ALL OTHER DIMENSIONS TO BE VERIFIED
ON SITE

- MATERIALS KEY
- BUFF SPILT FACE RECON
STONE WALLING
(TO MATCH EXISTING)
 - GREY CONCRETE ROOF TILES
(TO MATCH EXISTING)
 - WHITE UPVC WINDOW
 - DARK GREY ALUMINIUM
WINDOWS
 - BLACK STEEL GARAGE DOOR
 - WHITE UPVC SOFFIT & FASCIAS
BLACK UPVC GUTTER & RWPs
(TO MATCH EXISTING)

PROJECT TITLE
MR & MRS SIMPKIN
7 CHURCH MEADOWS
BIRSTALL, BATLEY
WF17 9PS

DRAWING TITLE
PROPOSED
ELEVATIONS

DATE
28.04.23

DRAWN
RP

SCALE
1:50
@ A1

DRAWING NUMBER
0011_AL(PL)012

rp
RICK PALMER
ARCHITECTS
4 THE SMITHY WEST LINTON EH46 7EZ
INFO@RICKPALMERARCHITECTS.COM