

RBM1

RBM2

1 FJ

2ND FLOOR INFILL

JOISTS 175 x 50 @ 400ds.


DOUBLE @ STAIR AND
PARTITIONS

BM

BM BELOW 2ND

(SEE 1ST. 2200 12A)


203 x 133 x 25 UB

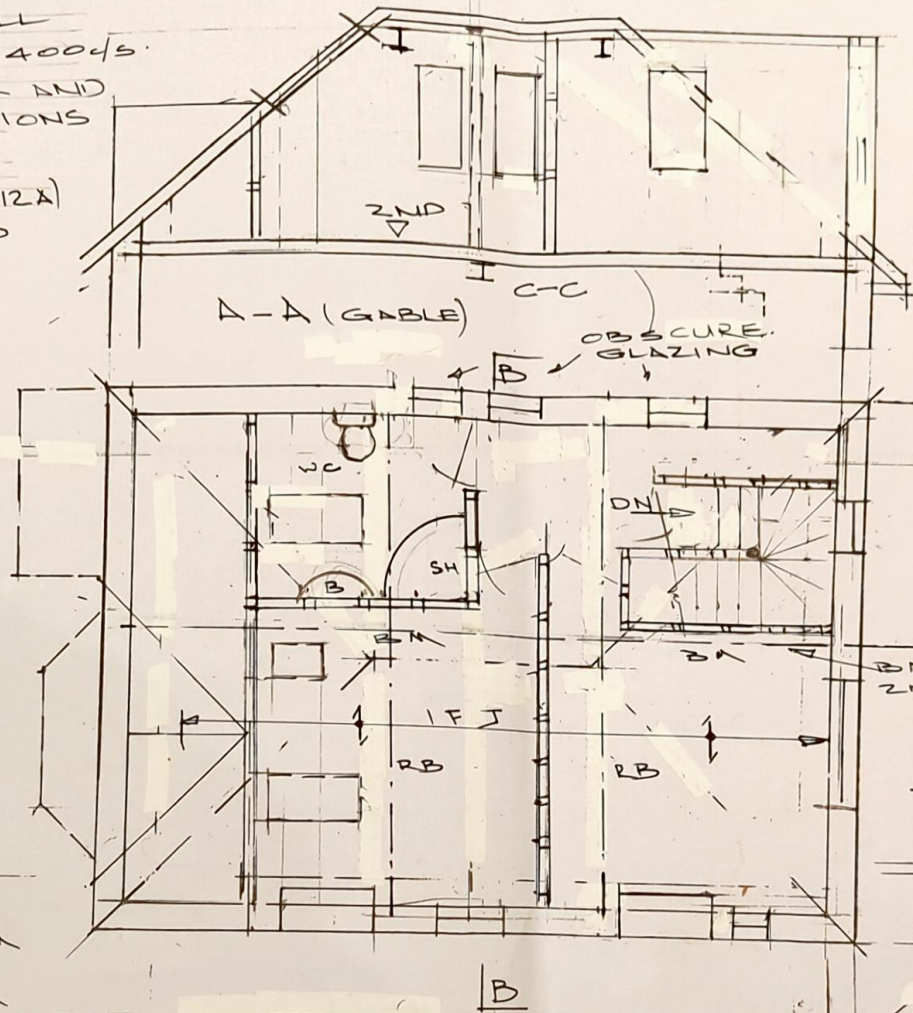

RENDER BLOCK
Cavity WALL TO
MATCH EXISTING
OFF EXIST PERIMETER
WALL

EAVES FEATURE.
TO 3 ELEVATIONS
PLUS.
EXIST EAVES TO
FRONT.

NEW JOISTS.
BETWEEN EXIST.
POCK TO BM BELOW

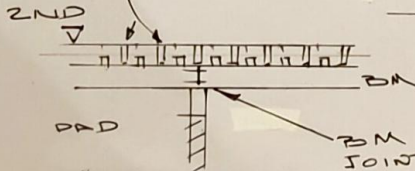

C-C

(END PLATES 10mm)
4-16mm BOLTS

1 FRANK LINE
THORN HILL
LOFT CONVERSION

DRG 220015 A

APRIL 2023 SCALE (A3)
1:50REV
A

2ND FLOOR
(FORMER LOFT SPACE)

BUILDING REGULATIONS

(READ WITH DRG BR 220012)

B-B