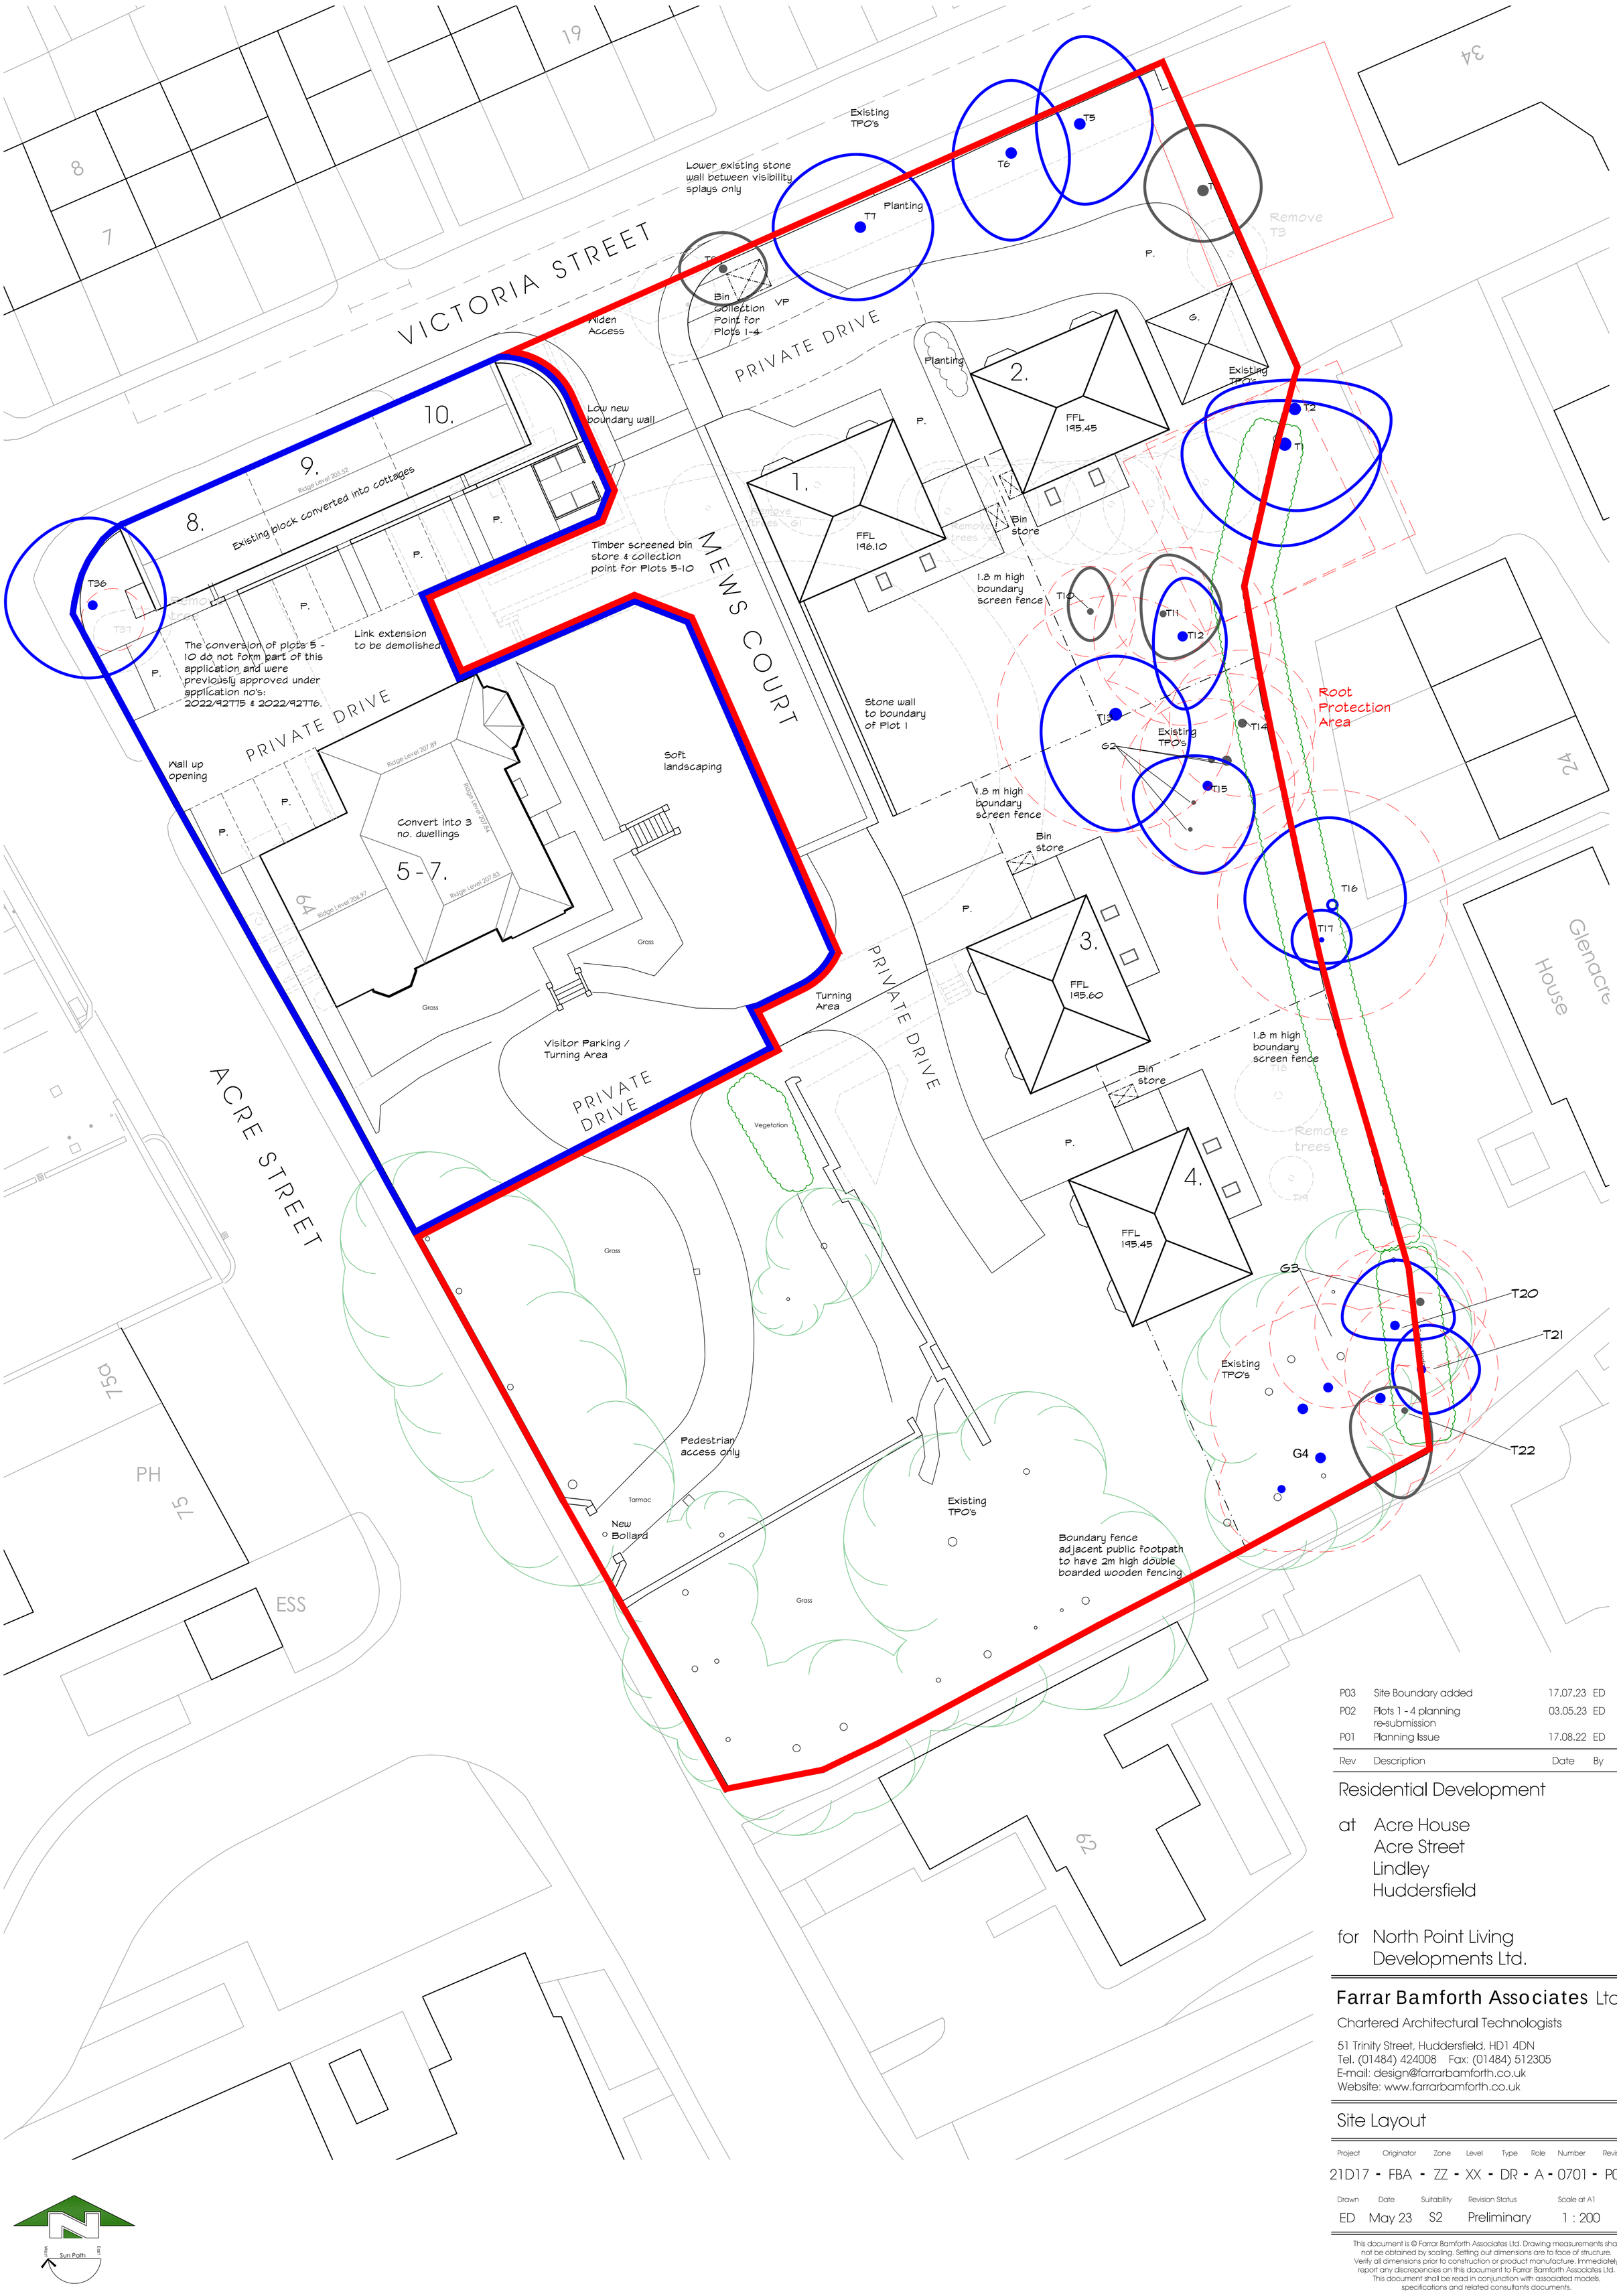

Rev	Description	Date	By	Rvw
P03	Site Boundary added	17.07.23	ED	JR
P02	Plots 1 - 4 planning re-submission	03.05.23	ED	JR
P01	Planning Issue	17.08.22	ED	TB

Residential Development

at Acre House
Acre Street
Lindley
Huddersfield

for North Point Living
Developments Ltd.

Farrar Bamforth Associates Ltd.

Chartered Architectural Technologists

51 Trinity Street, Huddersfield, HD1 4DN
Tel. (01484) 424008 Fax: (01484) 512305
E-mail: design@farrarbamforth.co.uk
Website: www.farrarbamforth.co.uk

Site Layout

Project	Originator	Zone	Level	Type	Role	Number	Revision
21D17	FBA	ZZ	XX	DR	A	0701	P03

Drawn	Date	Suitability	Revision Status	Scale at A1
ED	May 23	S2	Preliminary	1 : 200

This document is © Farrar Bamforth Associates Ltd. Drawing measurements shall not be obtained by scaling. Setting out dimensions are to face of structure. Verify all dimensions prior to construction or product manufacture. Immediately report any discrepencies on this document to Farrar Bamforth Associates Ltd. This document shall be read in conjunction with associated models, specifications and related consultants documents.