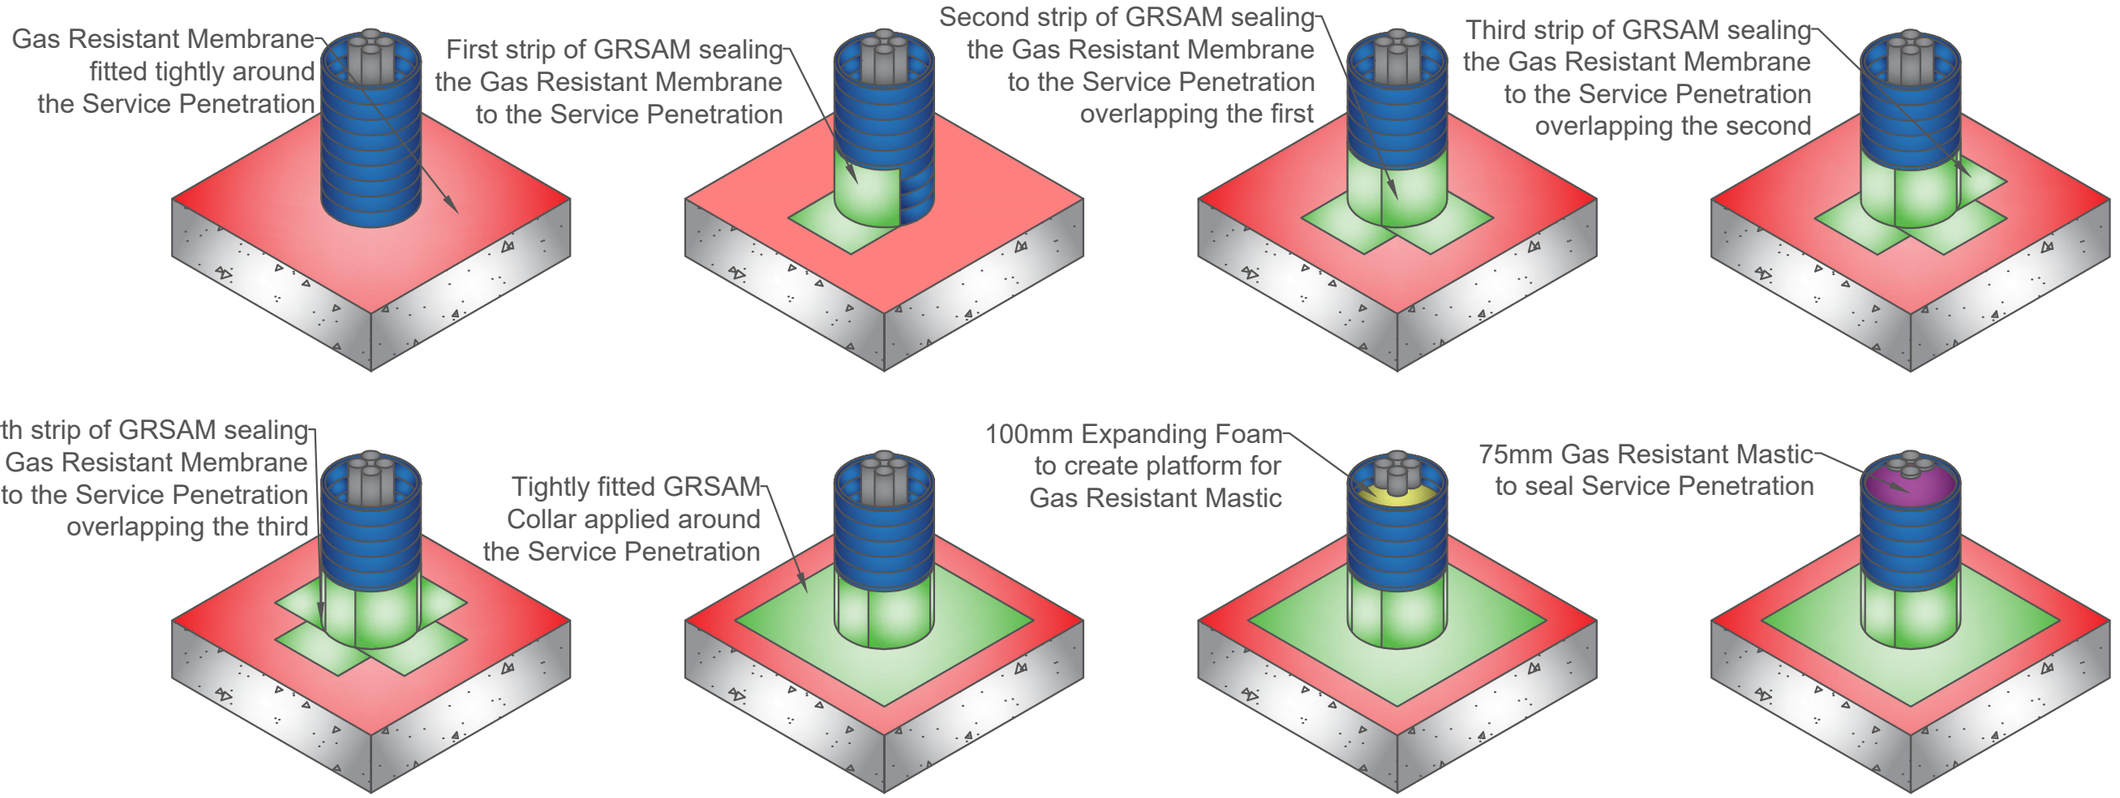


CLIENT

Darwin Group

PROJECT

Dewsbury

GeoShield

NOTES

- Proctor GM Super installed as per manufacturers guidance
- All corners and penetrations to be sealed with Proctor GM Flashing

- Key

Proctor GM Super
Proctor GM Flashing
100mm Expanding Foam
75mm Gas Resistant Mastic

DRAWING TITLE

Service Penetration Detail

DRAWING NUMBER

GEO104074.07b

DRAWN BY	CHECKED BY	SCALE	DATE
OC	PC	NOT TO SCALE	23/10/23

GeoShield
4100 Park Approach
Leeds
LS15 8GB
United Kingdom

Tel: +44 (0) 113 320 8639
Email: QAP@geoshieldglobal.com
Website: www.geoshieldglobal.com