


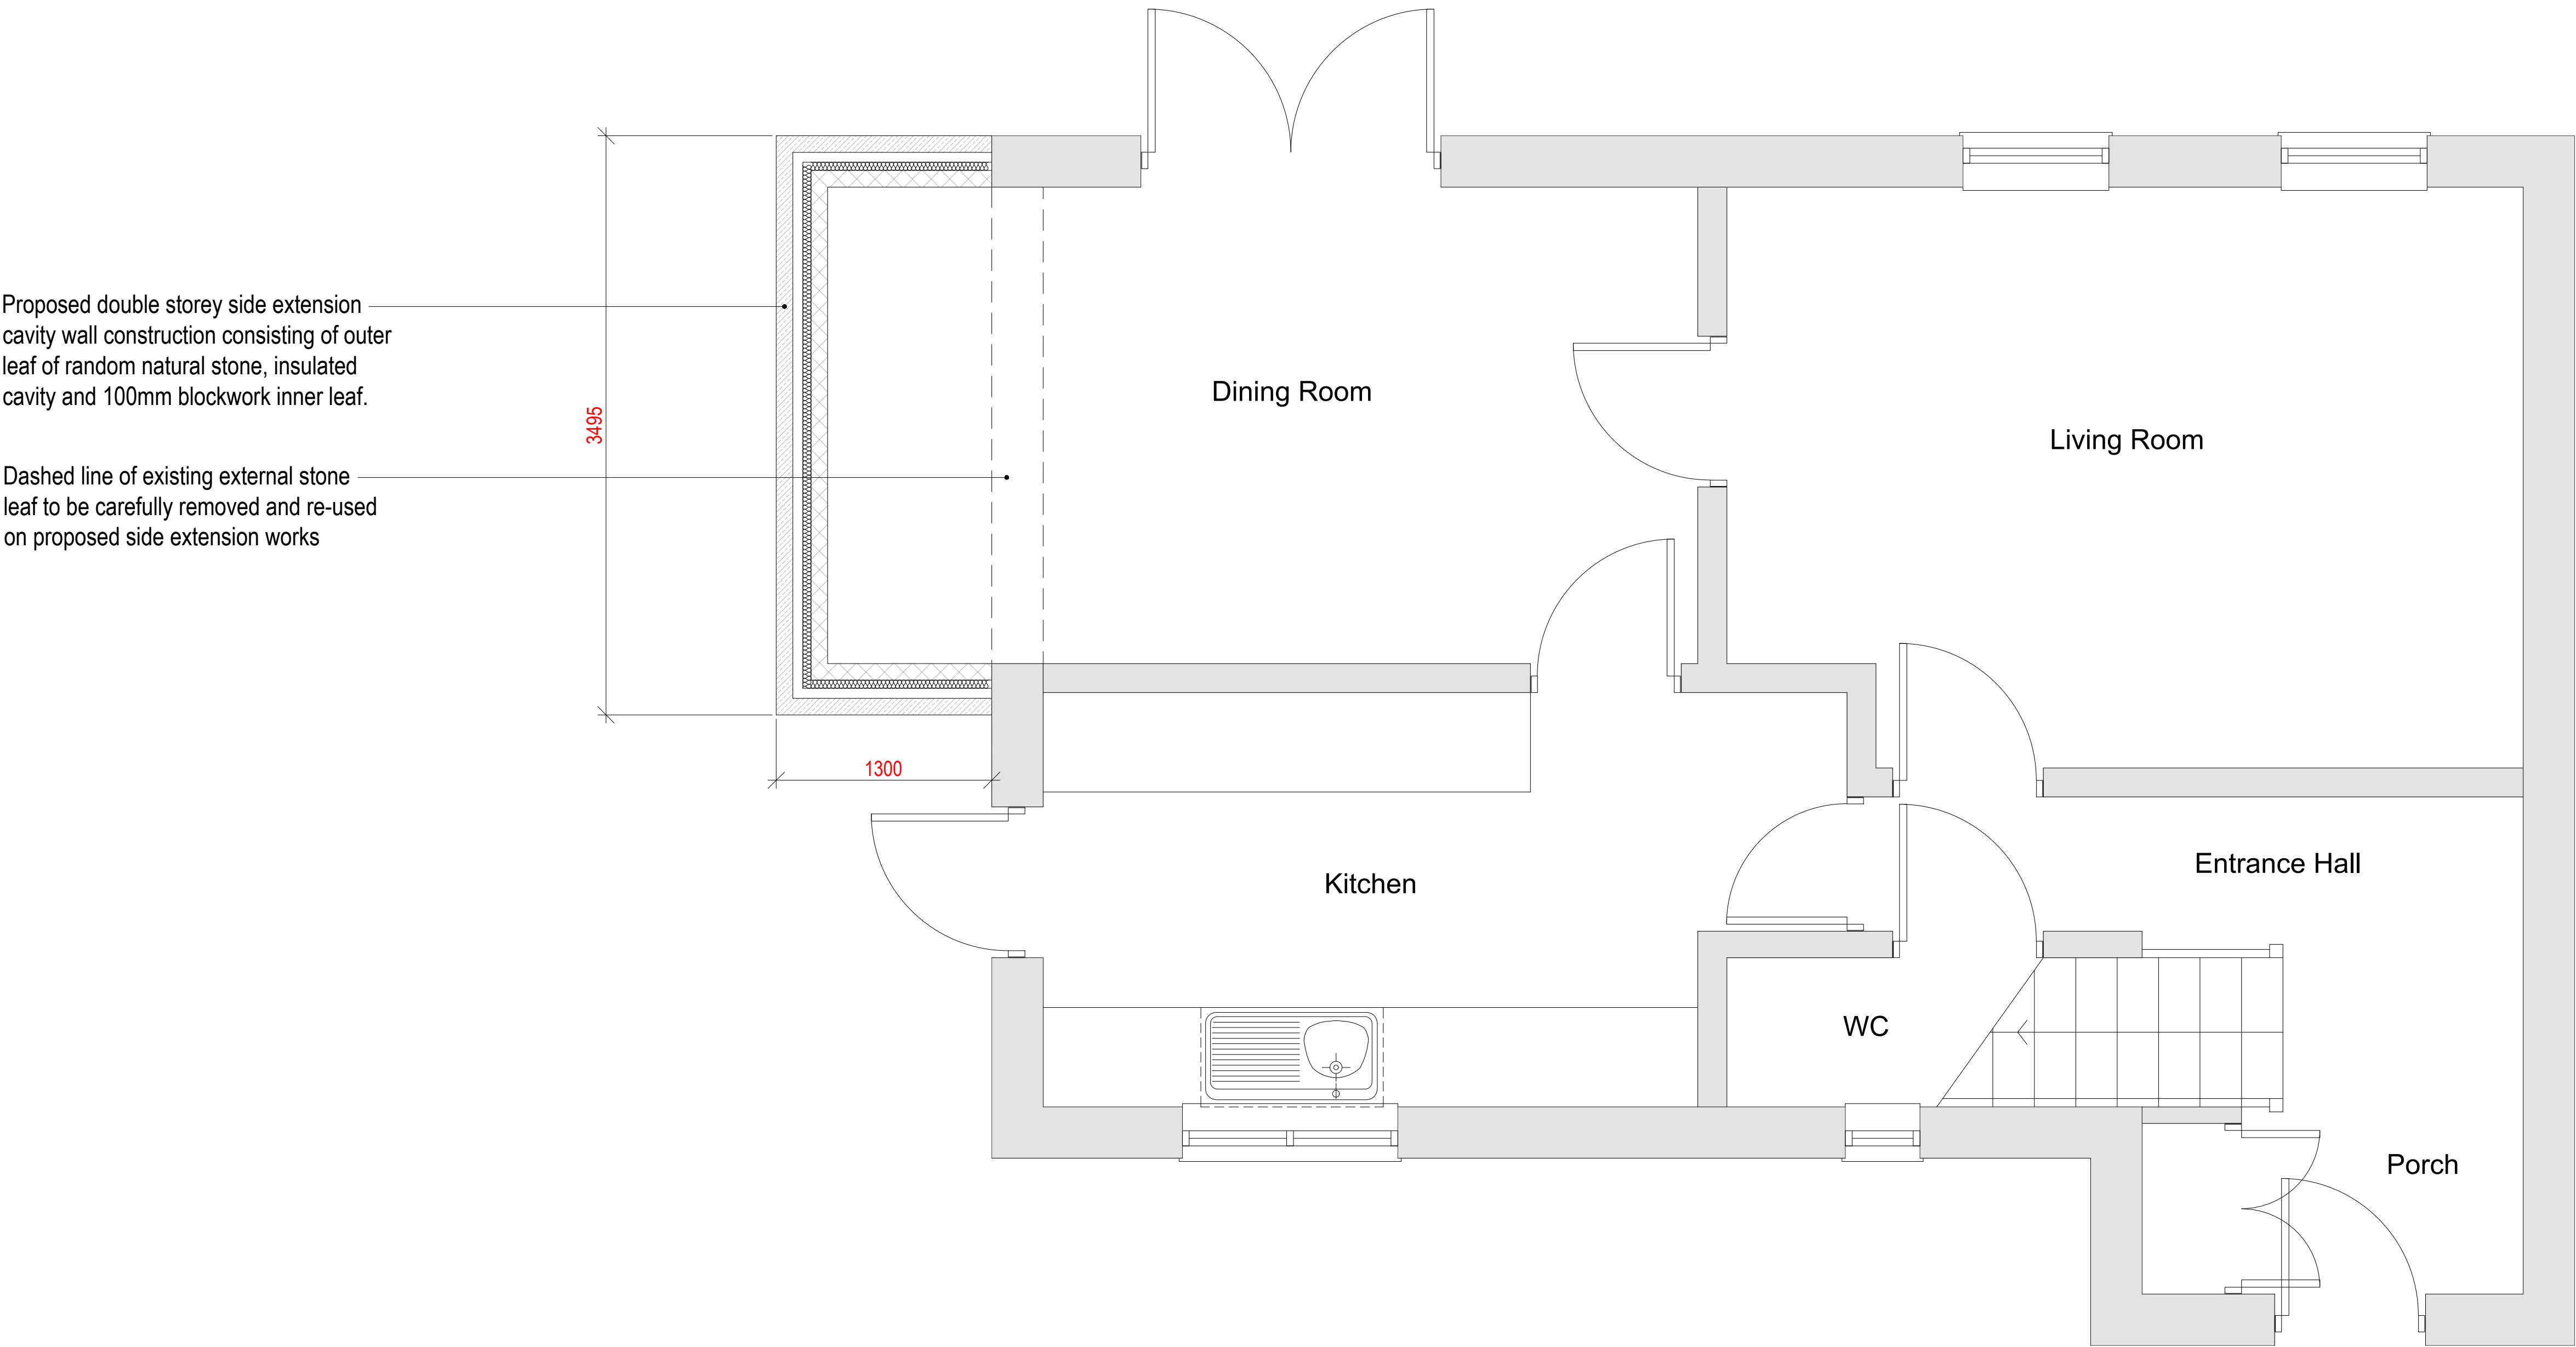

PROPOSED GROUND FLOOR PLAN
1:25

PLANNING ISSUE