


Dashed line of existing external stone leaf to be carefully removed and re-used on proposed side extension works

New u-pvc window to new ensuite toilet. Window match existing windows.

Proposed double storey side extension cavity wall construction consisting of outer leaf of random natural stone, insulated cavity and 100mm blockwork inner leaf.

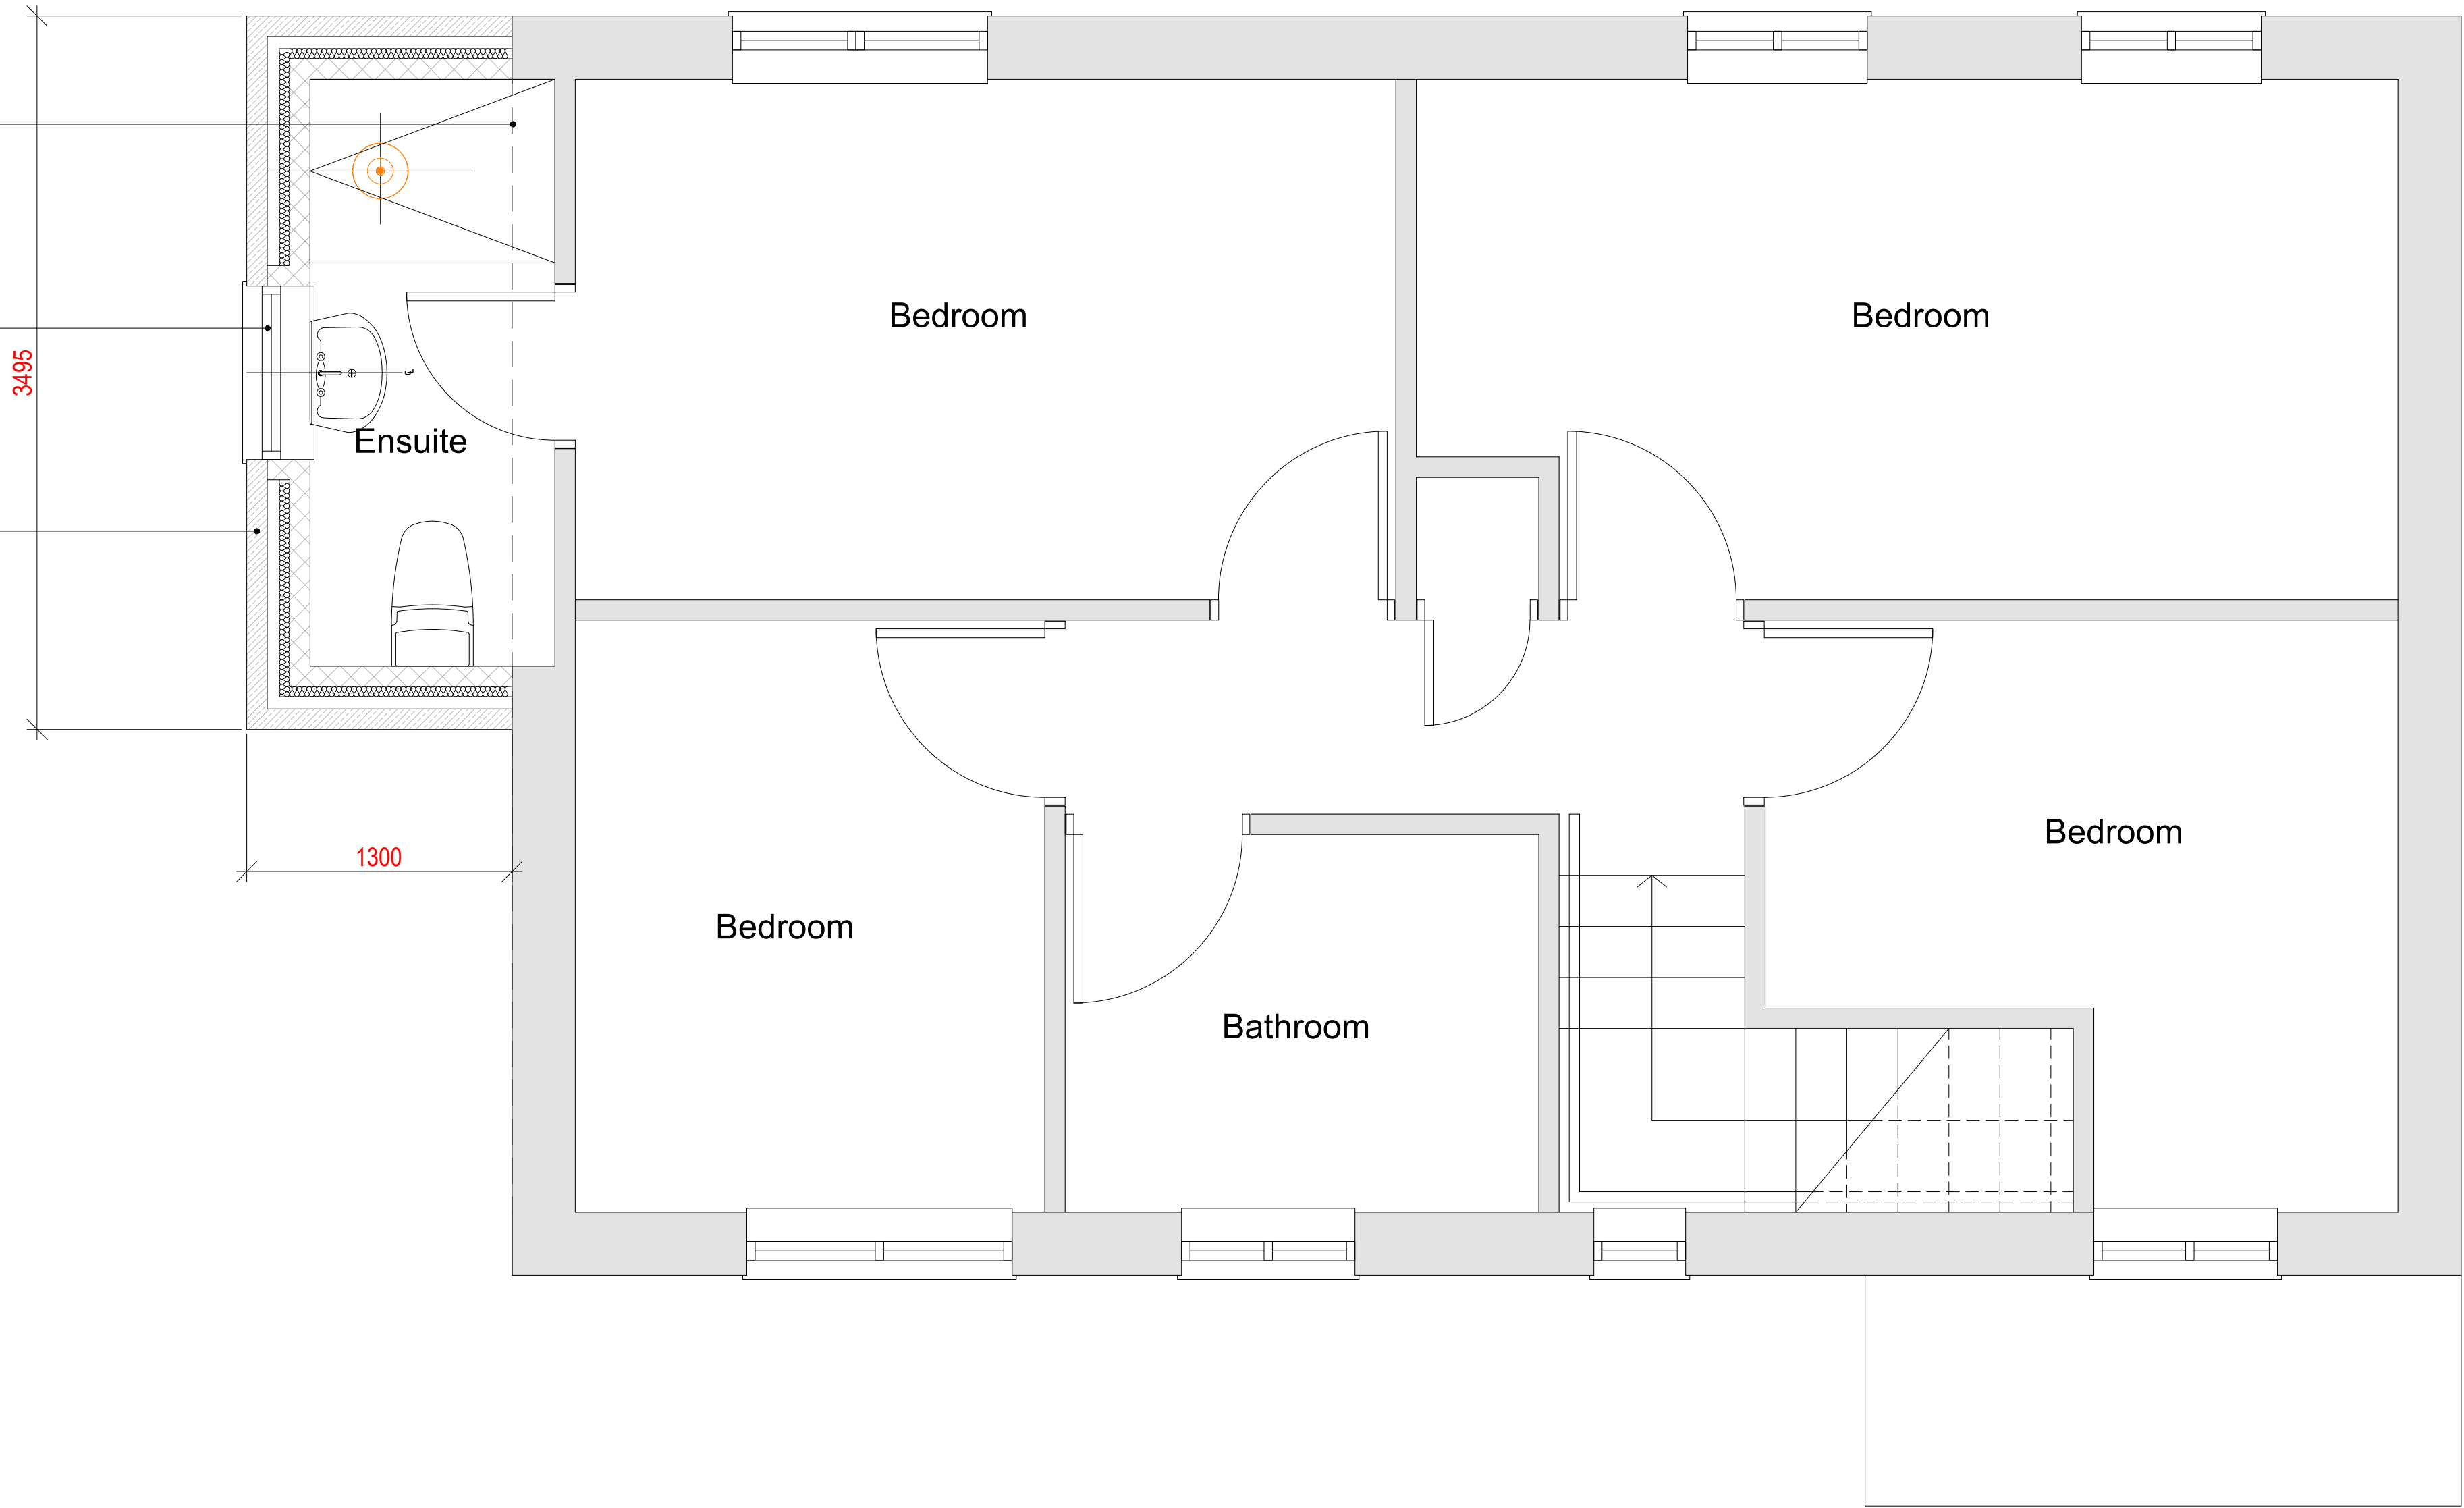

PROPOSED FIRST FLOOR PLAN
1:25

PLANNING ISSUE