



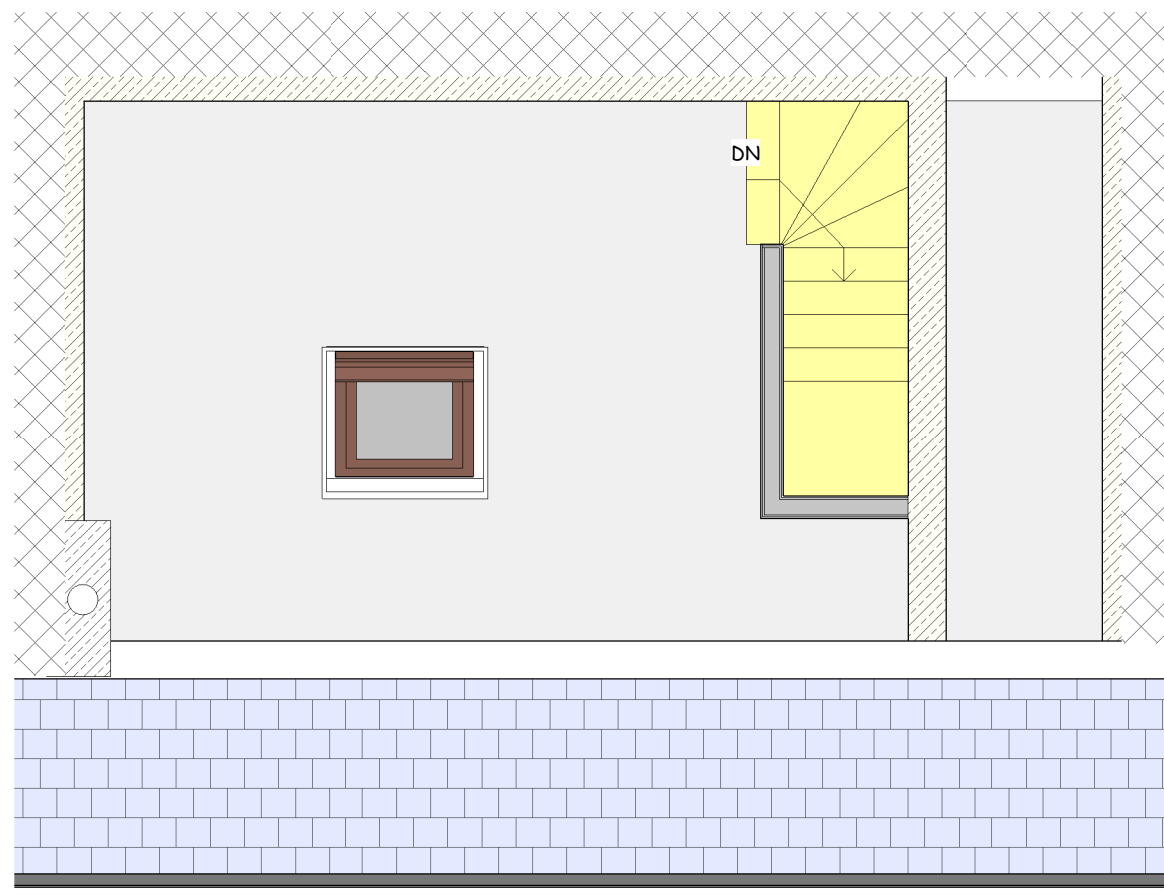

Attic
1 : 50




Front Elevation SE
1 : 100

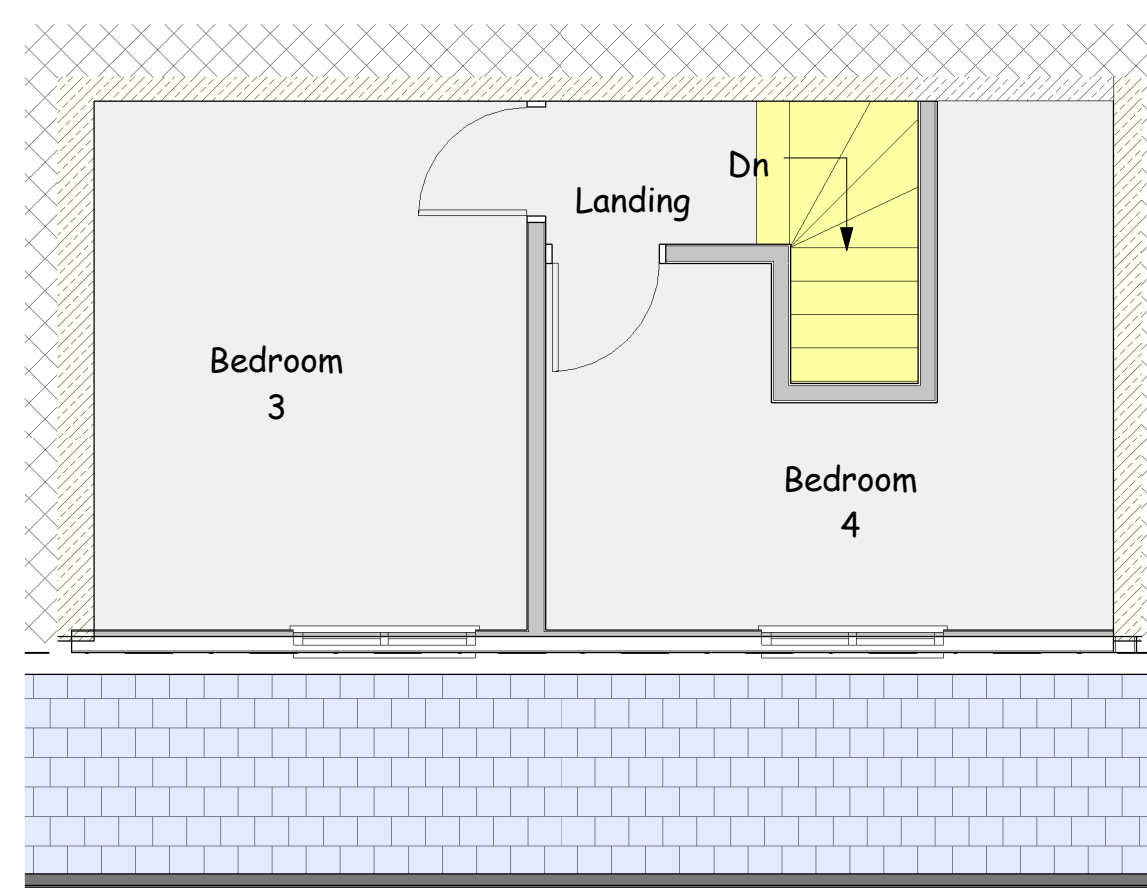


Attic - P
1 : 50




Front Elevation SE
1 : 100

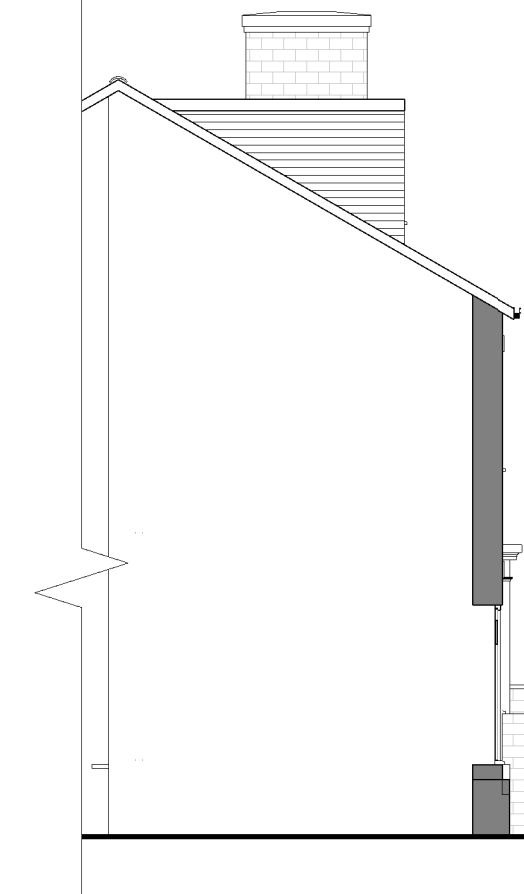


Sectional Elevation SW
1 : 100

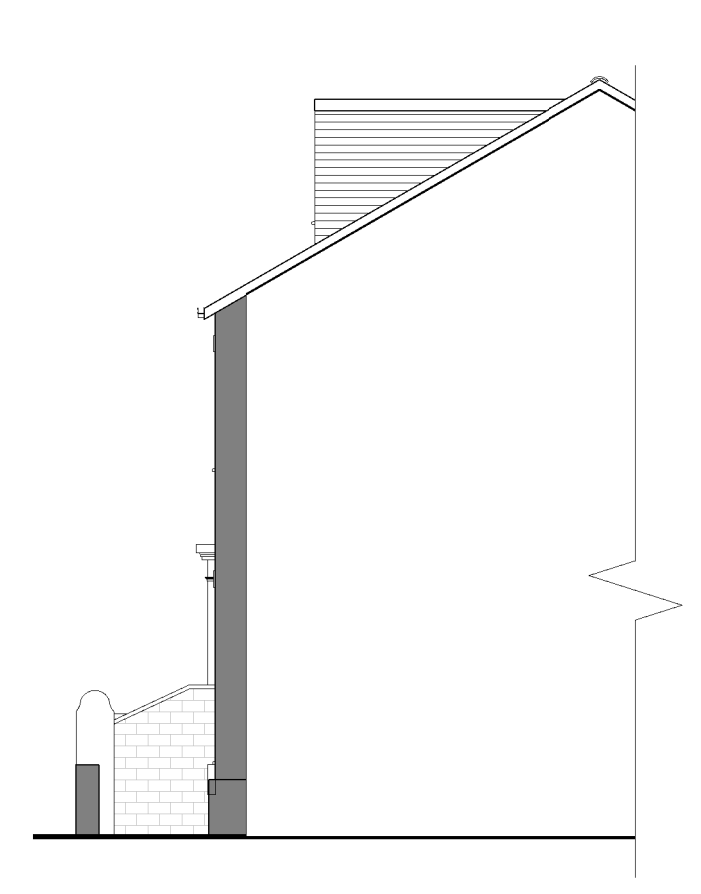


Sectional Elevation NE
1 : 100

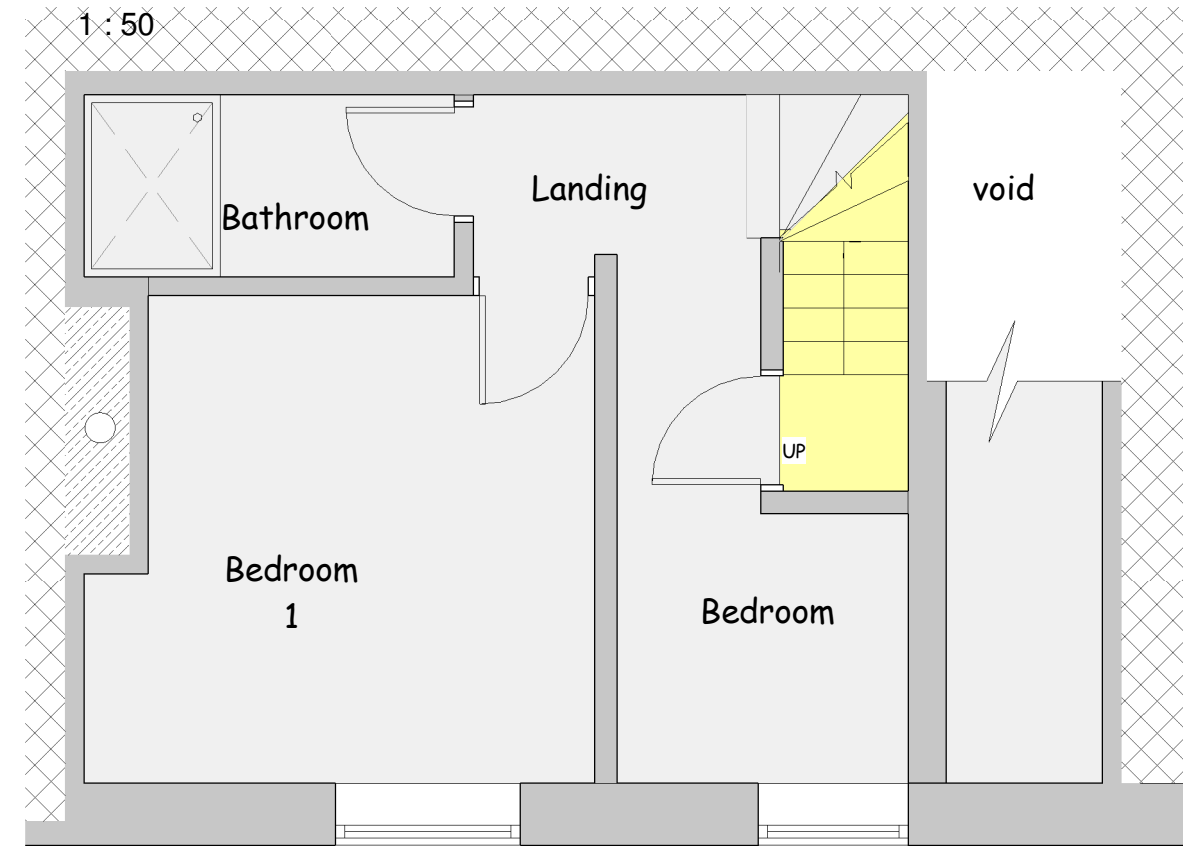


First Floor
1 : 50

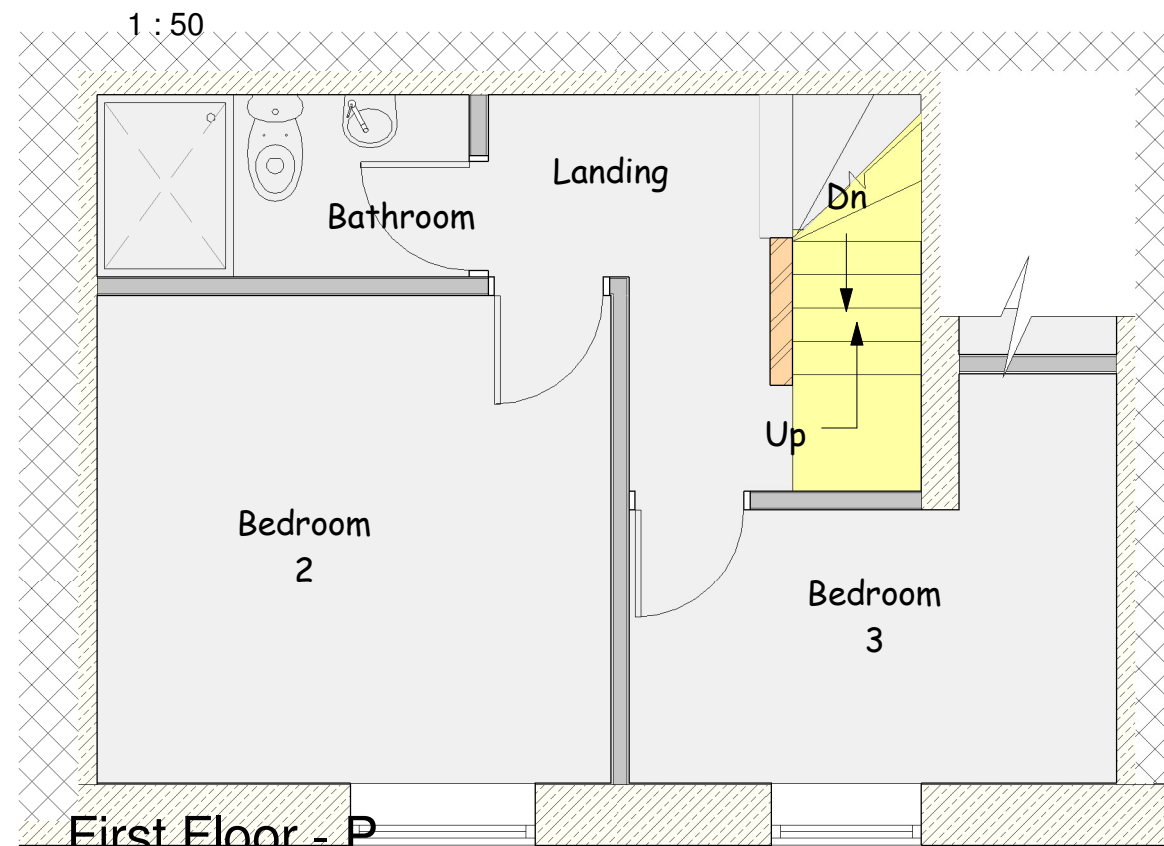


First Floor - P
1 : 50

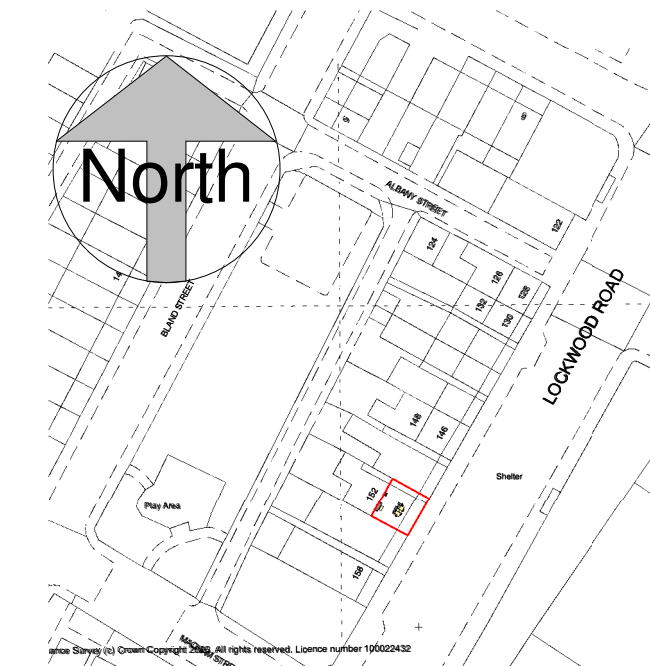


A4 Location Plan
1 : 1250

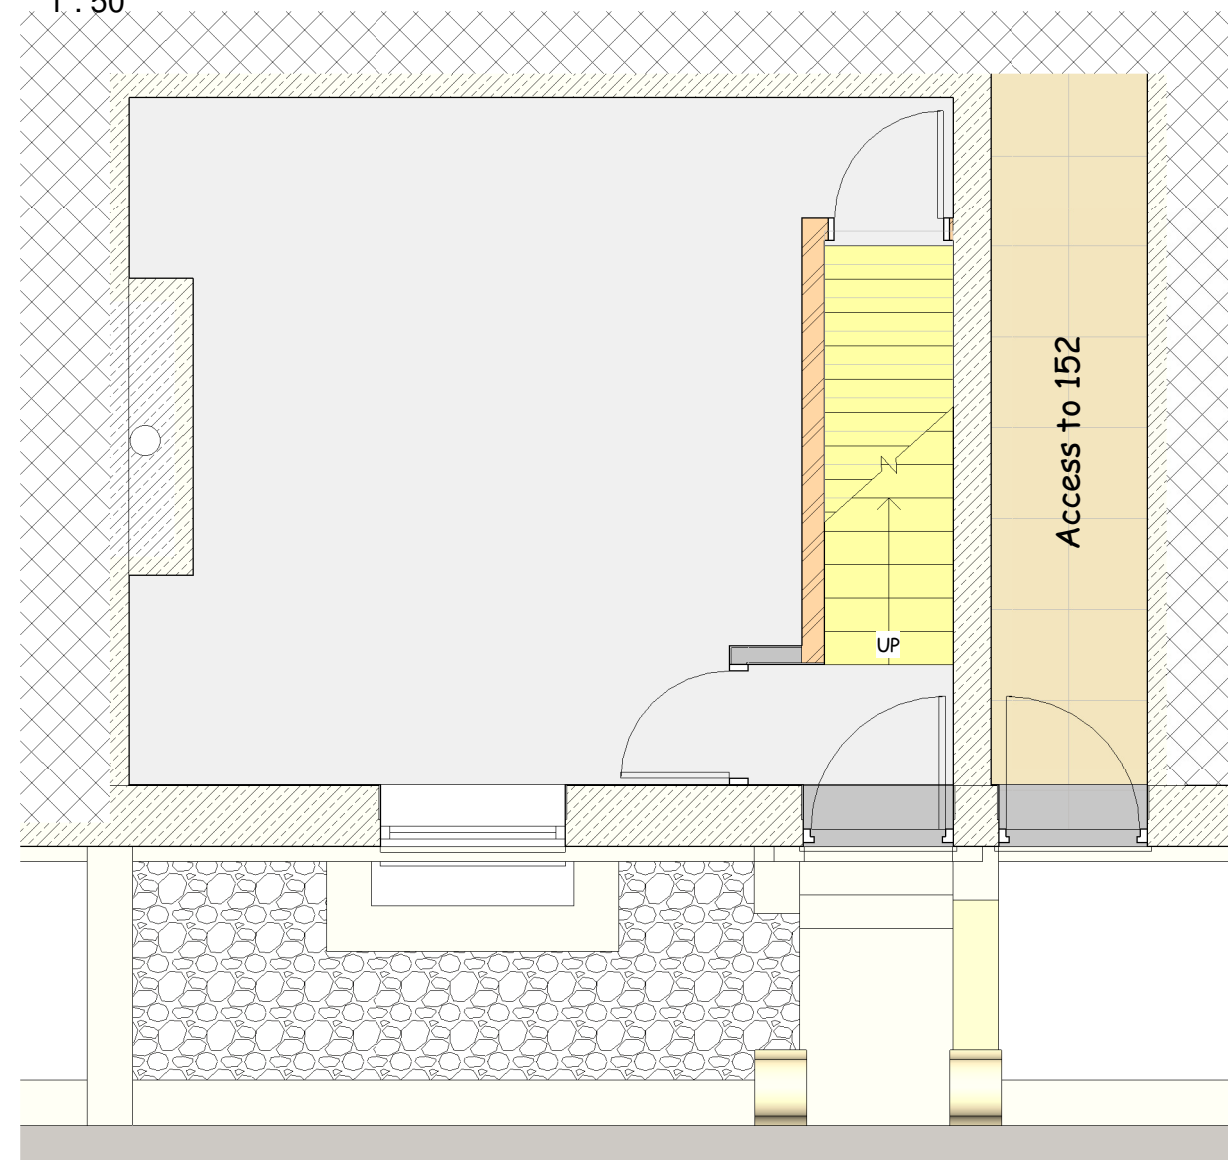


Ground Floor Plan
1 : 50

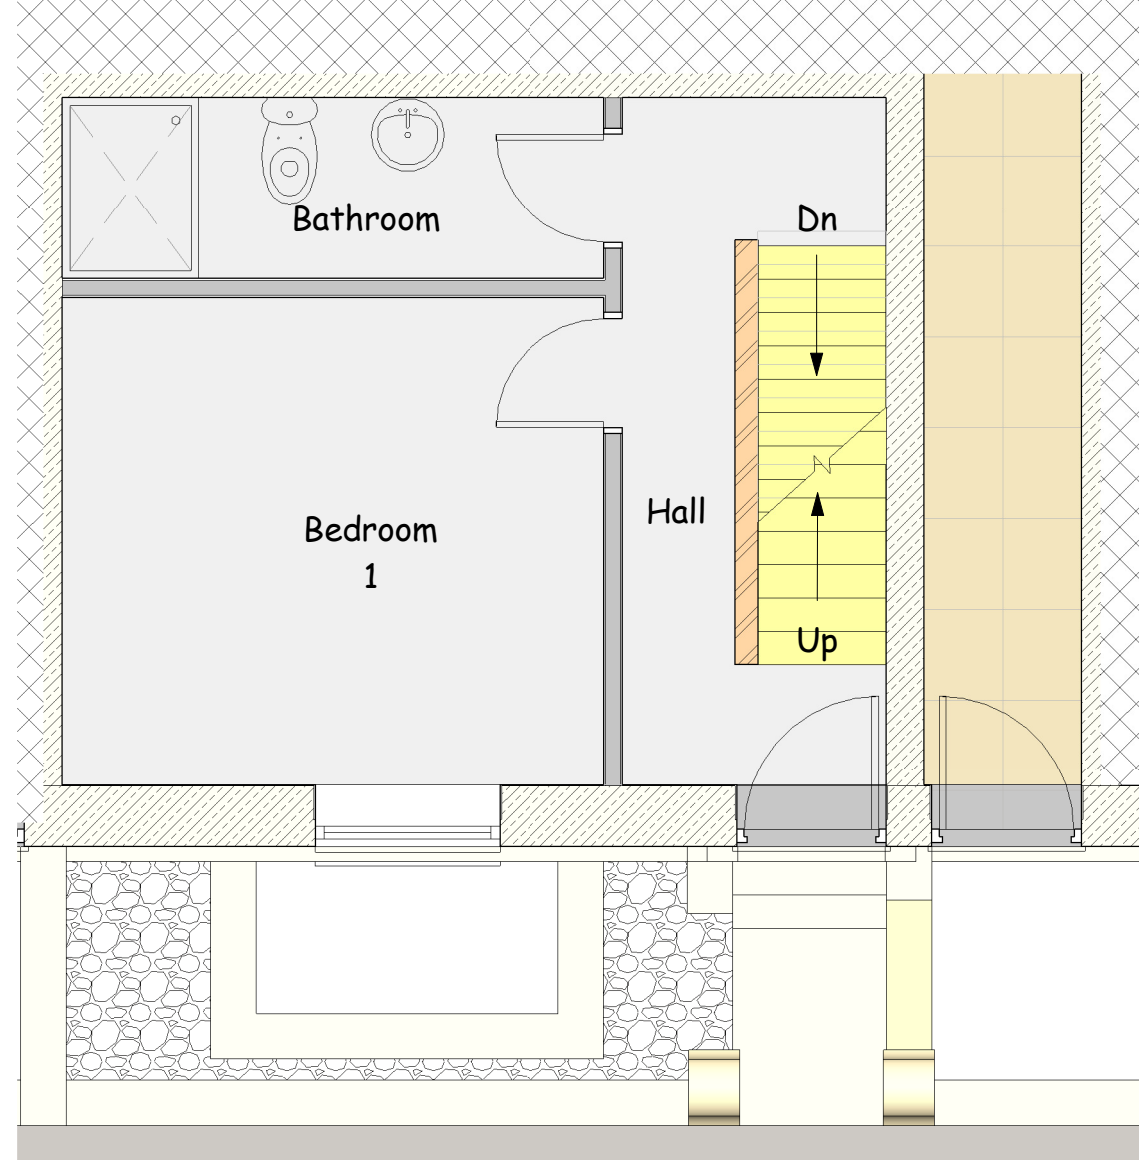

Ground Floor - P
1 : 50

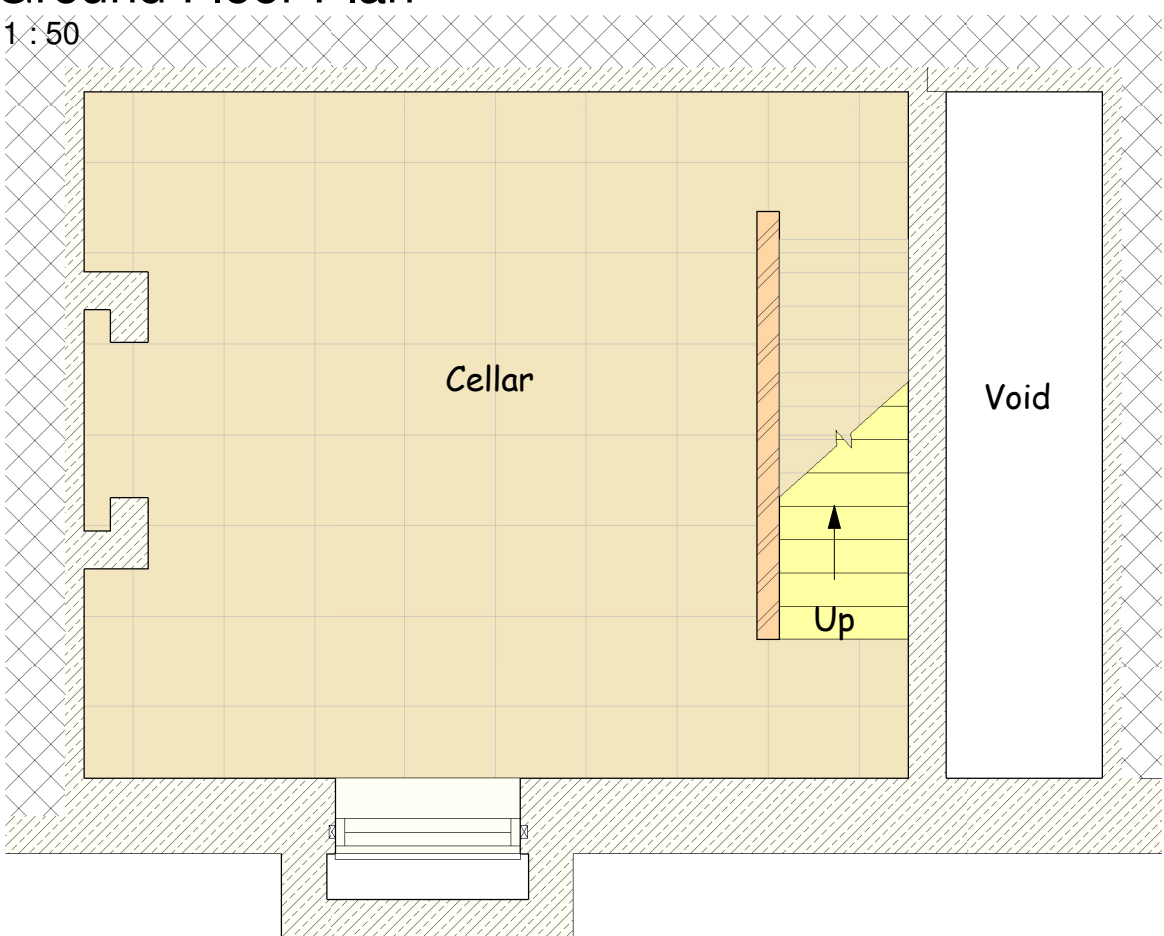

Cellar
1 : 50

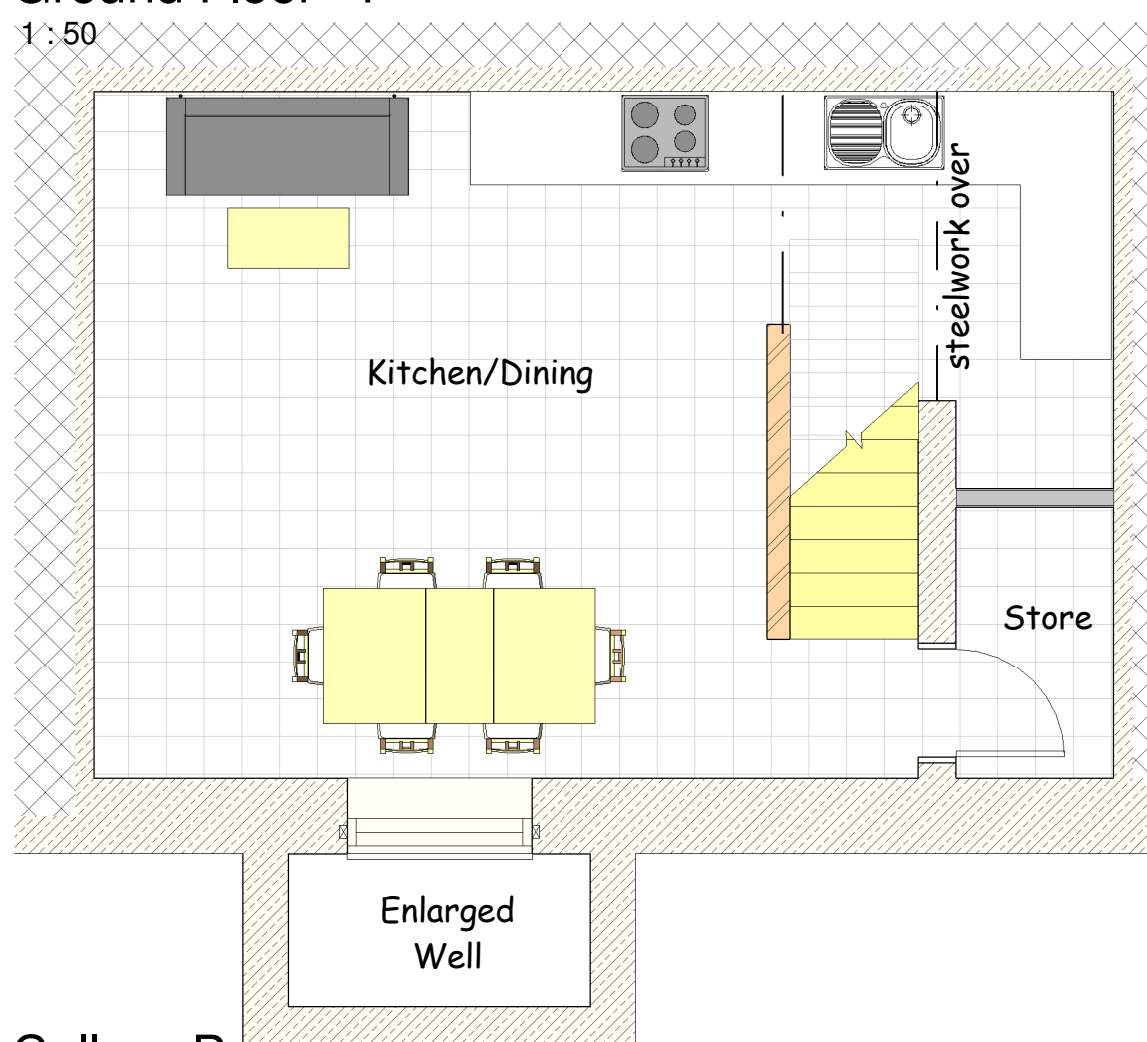

Cellar - P
1 : 50



This drawing is copyright and must not be reproduced without written permission
Do not scale - Use figured dimensions only

PROJECT Proposed Dormer at 154 Lockwood Road, Lockwood, Huddersfield. HD1 3QX.

CLIENT Mr D Sardar

DWG TITLE Plans, Elevations and Views as Existing and Proposed

DWG NO. 2315 - 01

SCALE
1 : 50
1 : 100
1 : 1250

DATE 22/05/2023

31 Moor View, Meltham, Holmfirth, HD9 5RT
t:01484 850579 e:david.dbarchitects@virginmedia.com

DB ARCHITECTS

