




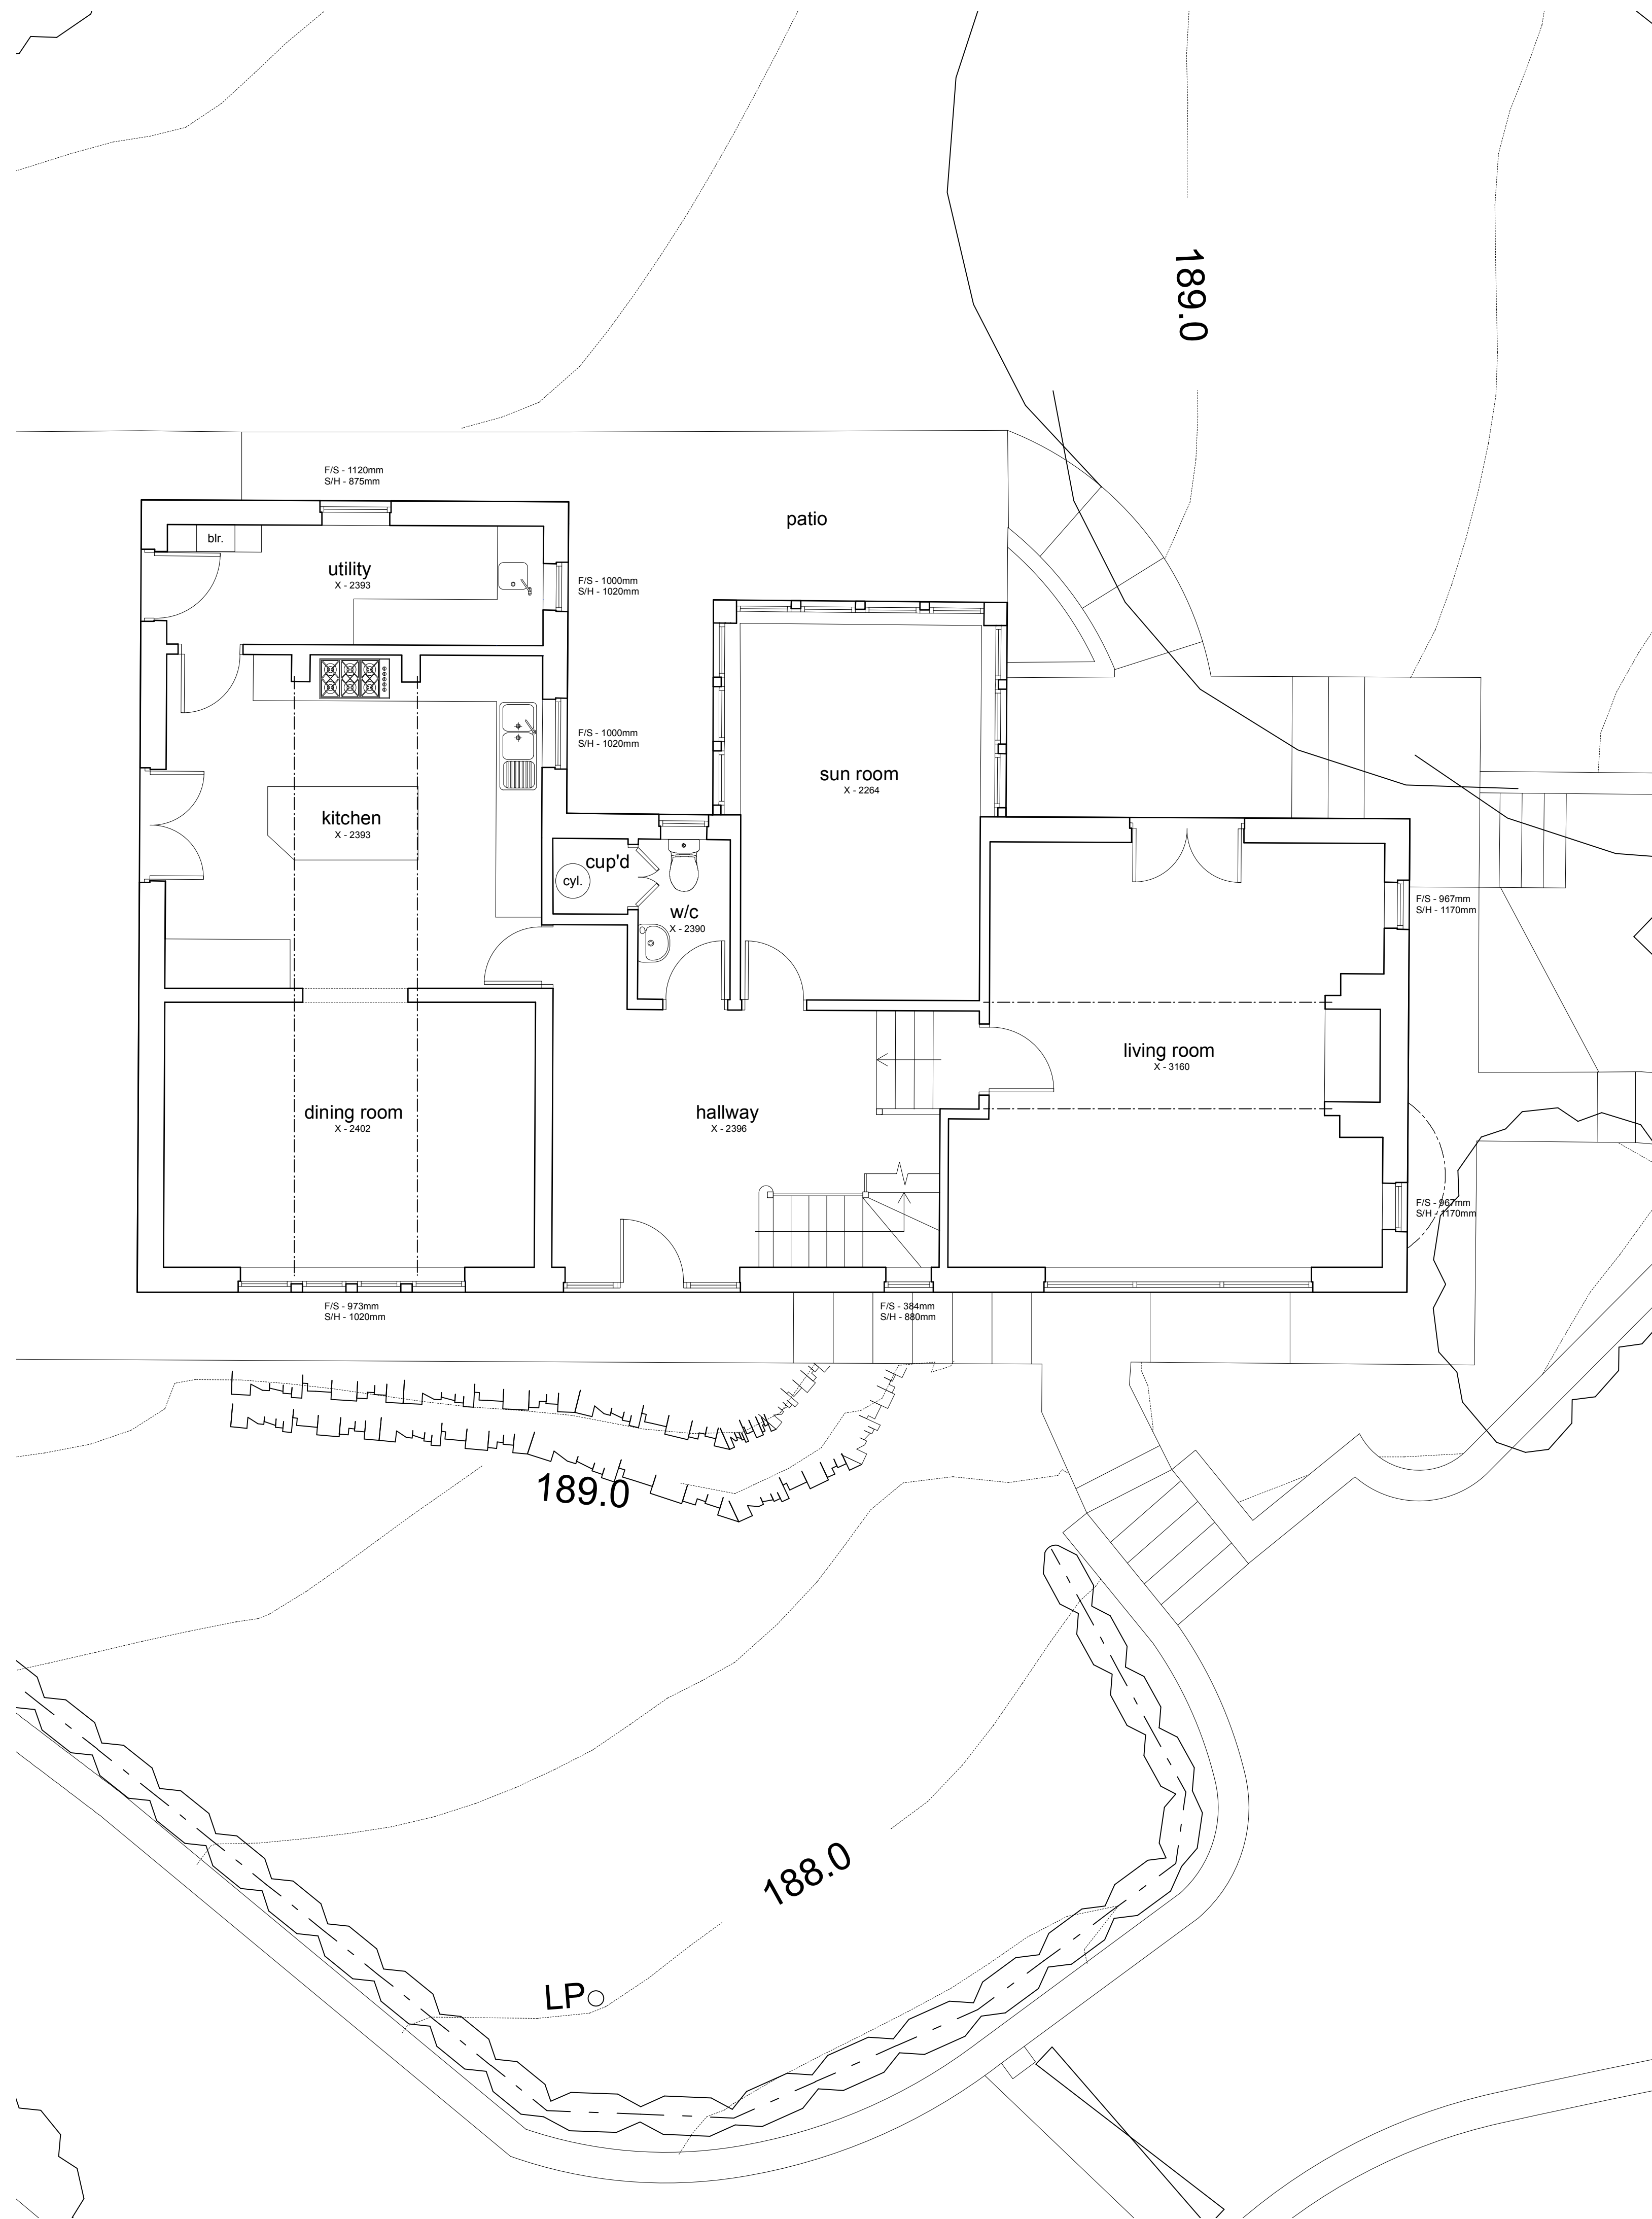


ground floor plan

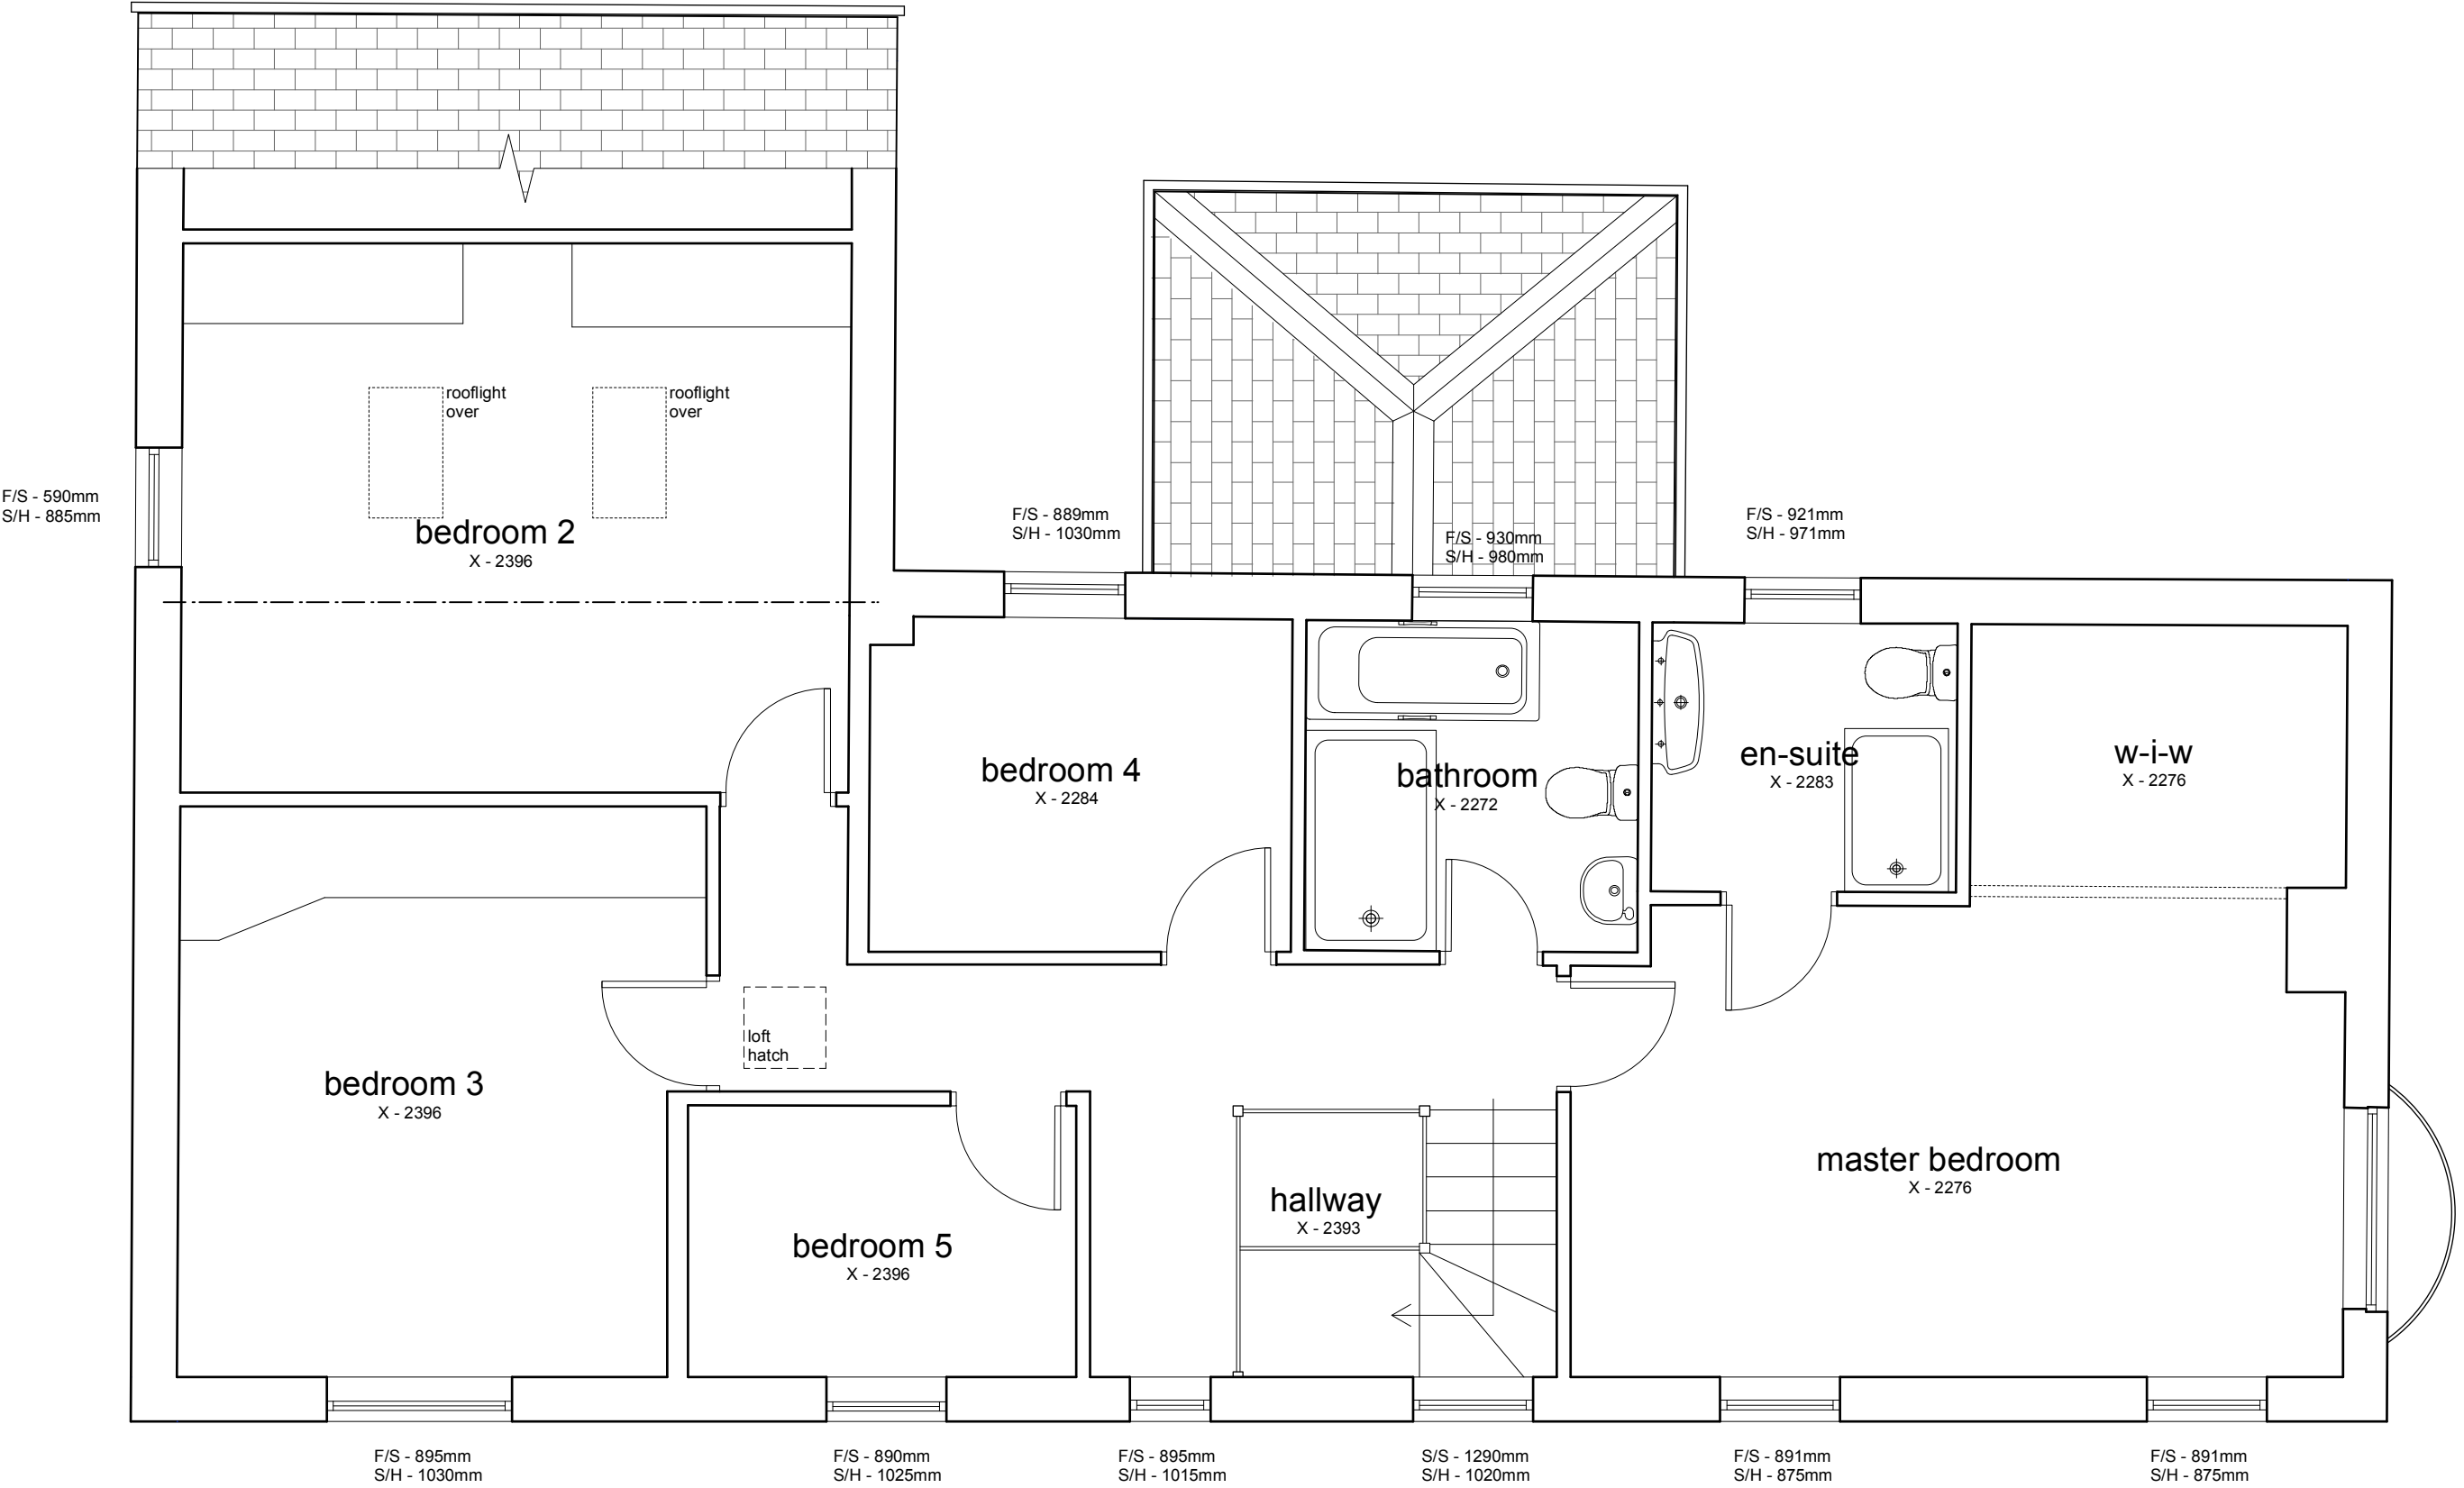

first floor plan

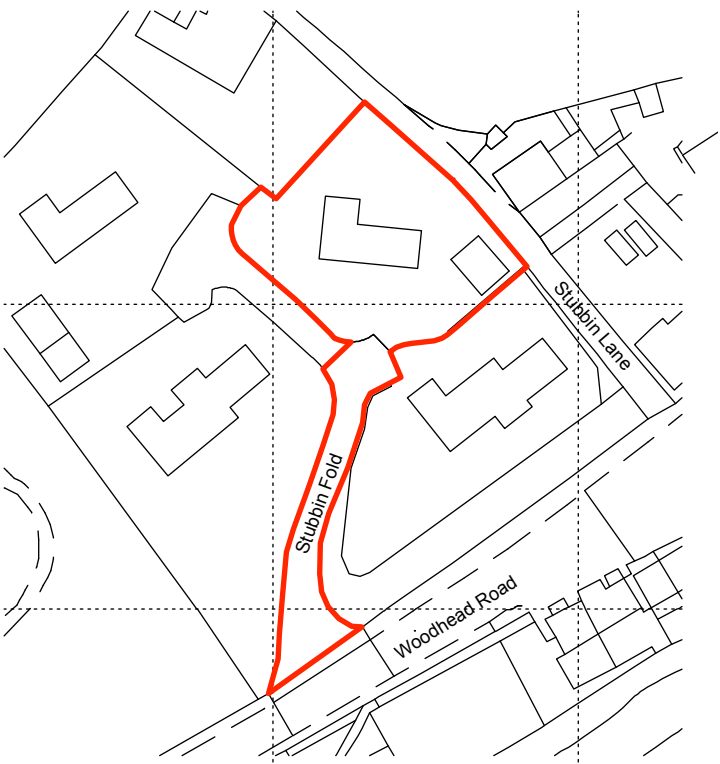

location plan - 1:1250

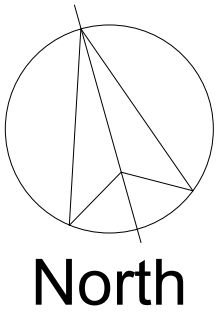

This drawing has been prepared specifically for the purpose of obtaining Planning Permission and/or Building Regulation Approval. Its suitability for other purposes, without supplementary details and specifications cannot be guaranteed. The Permissions and/or Approvals are beyond the Architects control, and no guarantee that such will be given or to be inferred by reason of the preparation of this drawing. Only figured dimensions are to be used. All dimensions to be checked on site. This drawing together with the design is the property and copyright of the Architect and must not be reproduced without prior written permission.

P01	Drawing originated	21.09.22	LH	NG
rev.	description	date	drawn	approved



project **Proposed Extensions & Alterations**
at **East Bank House, 2 Stubbin Fold, Holmbridge, HD9 2BD**
for **Mr J & Mrs K Greenway**

title **GA as Existing**
number **22049D-01-P01**
scale **1:50**
size **A1**