


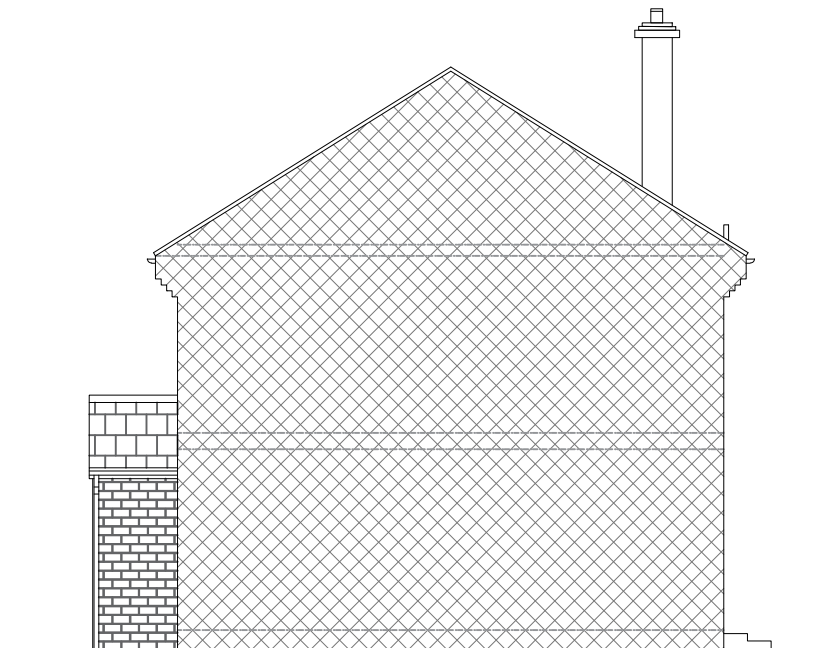


EXISTING SIDE / SOUTH EAST ELEVATION




EXISTING SIDE / NORTH WEST ELEVATION

KEYS

- Existing Tiles /Slates
- Proposed Tiles matching
- Proposed Juliet Balcony
- Existing Brick work
- Proposed Brick work
- Existing Solar Panels
- Existing Cladding
- Proposed Render matching to existing
- ① Existing UPVC white window
- ② Proposed UPVC window in white colour
- ③ Existing UPVC white door
- ④ Proposed UPVC BI-FOLDING door in white colour

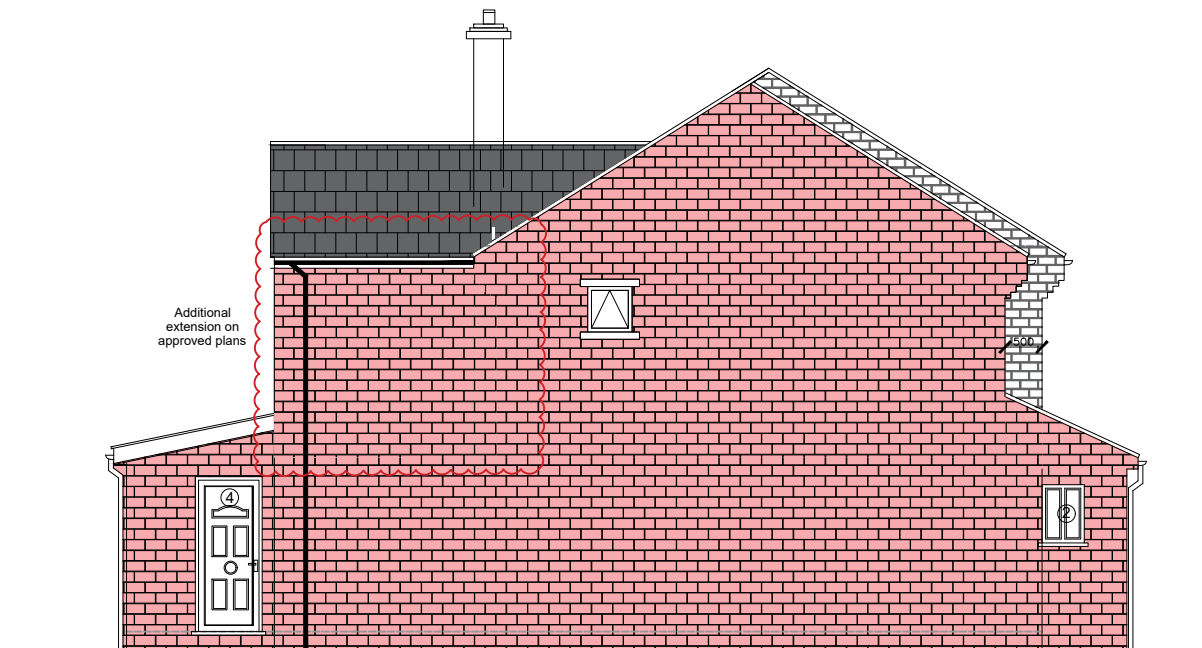

PROPOSED SIDE / SOUT EAST ELEVATION

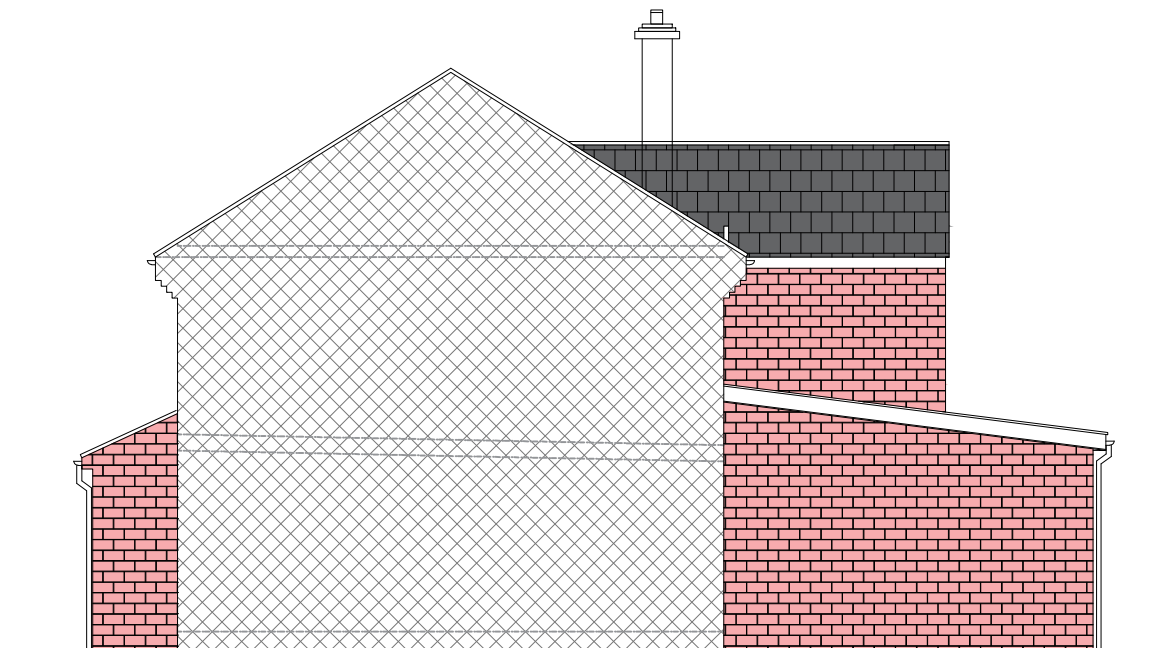

PROPOSED SIDE / NORTH WEST ELEVATION

NOTES

This drawing is subject to a detailed building and site survey, therefore no guarantee of its accuracy can be given.
This drawing has been draughted in accordance with the clients design requirements.
All areas are approximate and are subject to a detailed building and site survey and further design development.
All dimensions should be checked prior to commencement of construction on site. Measurements should not be taken off the drawing.

C	First Floor side / rear ext added	13.06.23
B	Amended to planning officer email request	13.05.23
A	TWO STOREY SIDE EXTENSION ADDED	04.03.23
Rev	Revision	Date

JOB
PROPOSED HOUSE EXTENSION AND ALTERATION

ADDRESS

6 HIRST AVENUE
HECKMONDWIKE
WF16 9PT

MR RIZWAN BAIG

DATE	SCALE	SHEET	JOB NO
03.01.23	1:100	4@A3	22-5029