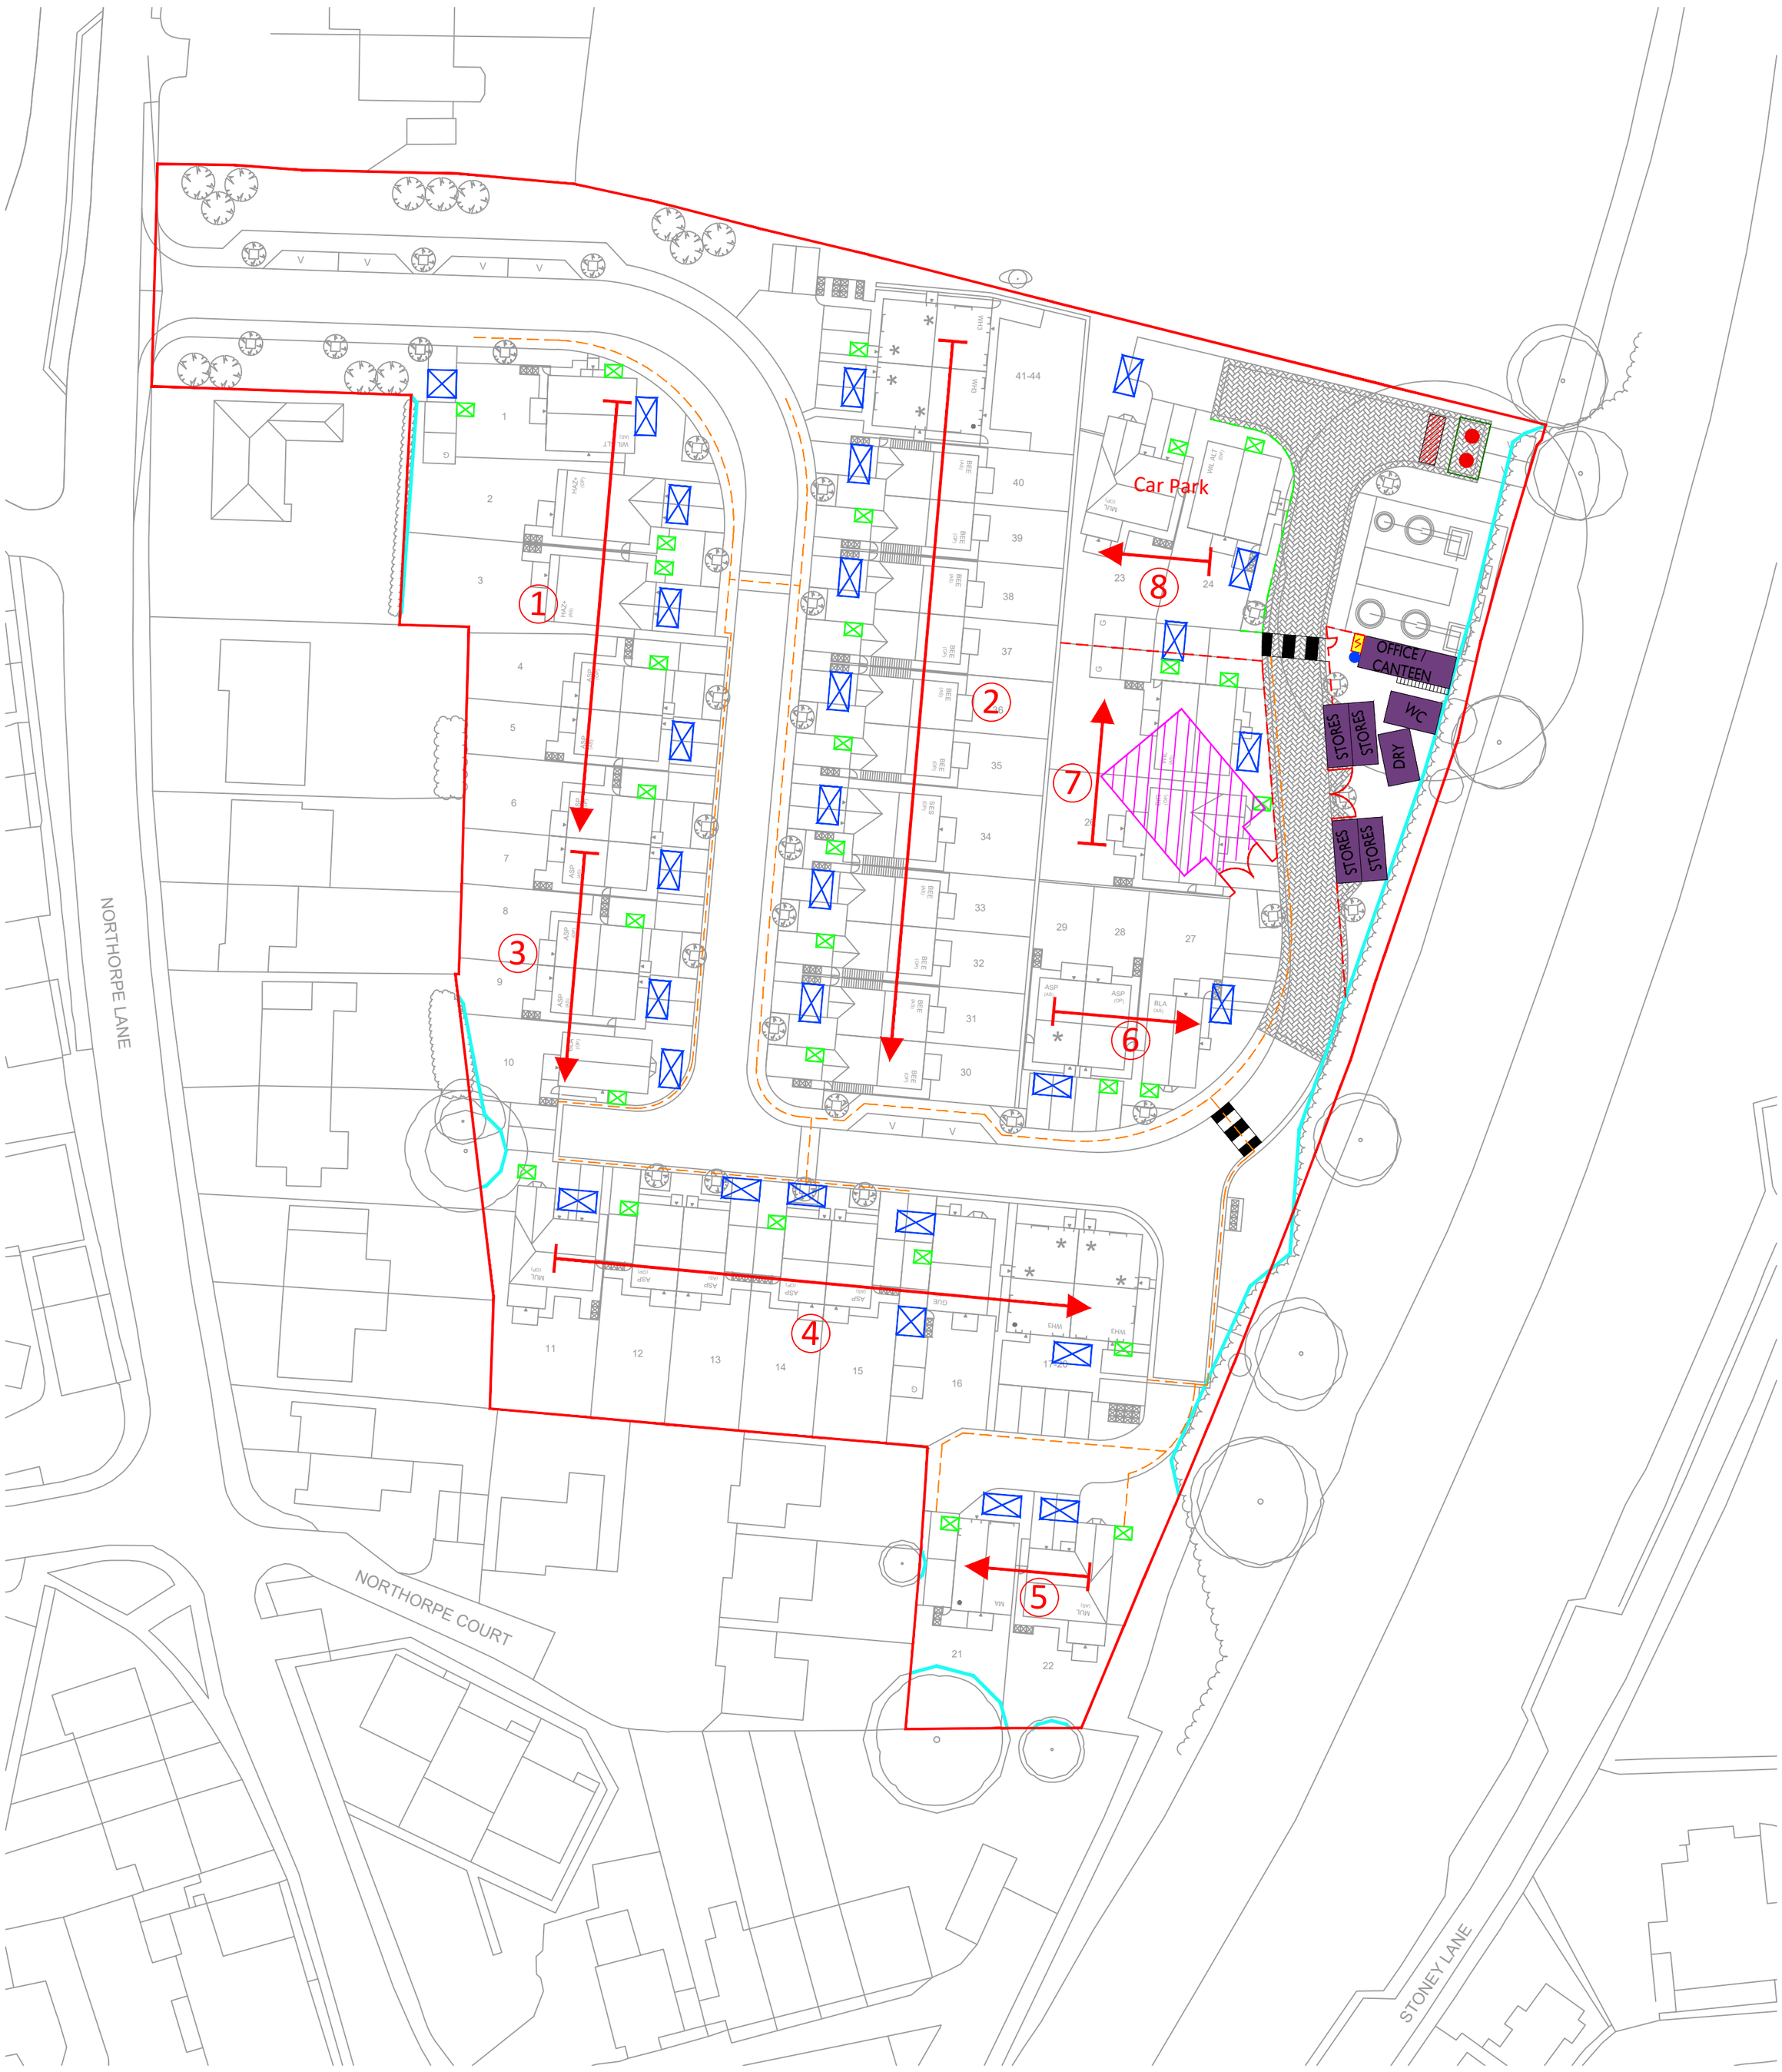

Key:

- Double / Single 1.8m close board gates
- Temporary 1.8m close board fencing
- Post and rail heras fence
- Traffic management Route
- Compound
- RPA
- Loading Bay
- Ladder Access
- Silo
- Fuel Tank (FUEL)
- Temp Electric
- Temp Water

N

Date	Description	Rev
16.03.23	Site plan updated	A

House Type

Drawing Title
Construction Management Plan

Site
Northorpe Lane, Mirfield

Thorpe Arch Grange
Walton Road
Thorp Arch
LS23 7BA

01937 543599
www.newetthomes.co.uk

NEWETT HOMES

Scale @ A2	Date
1:500	13.12.22
Drawn: BH	Checked
Drawing No.: NLM-005	Rev.: A