

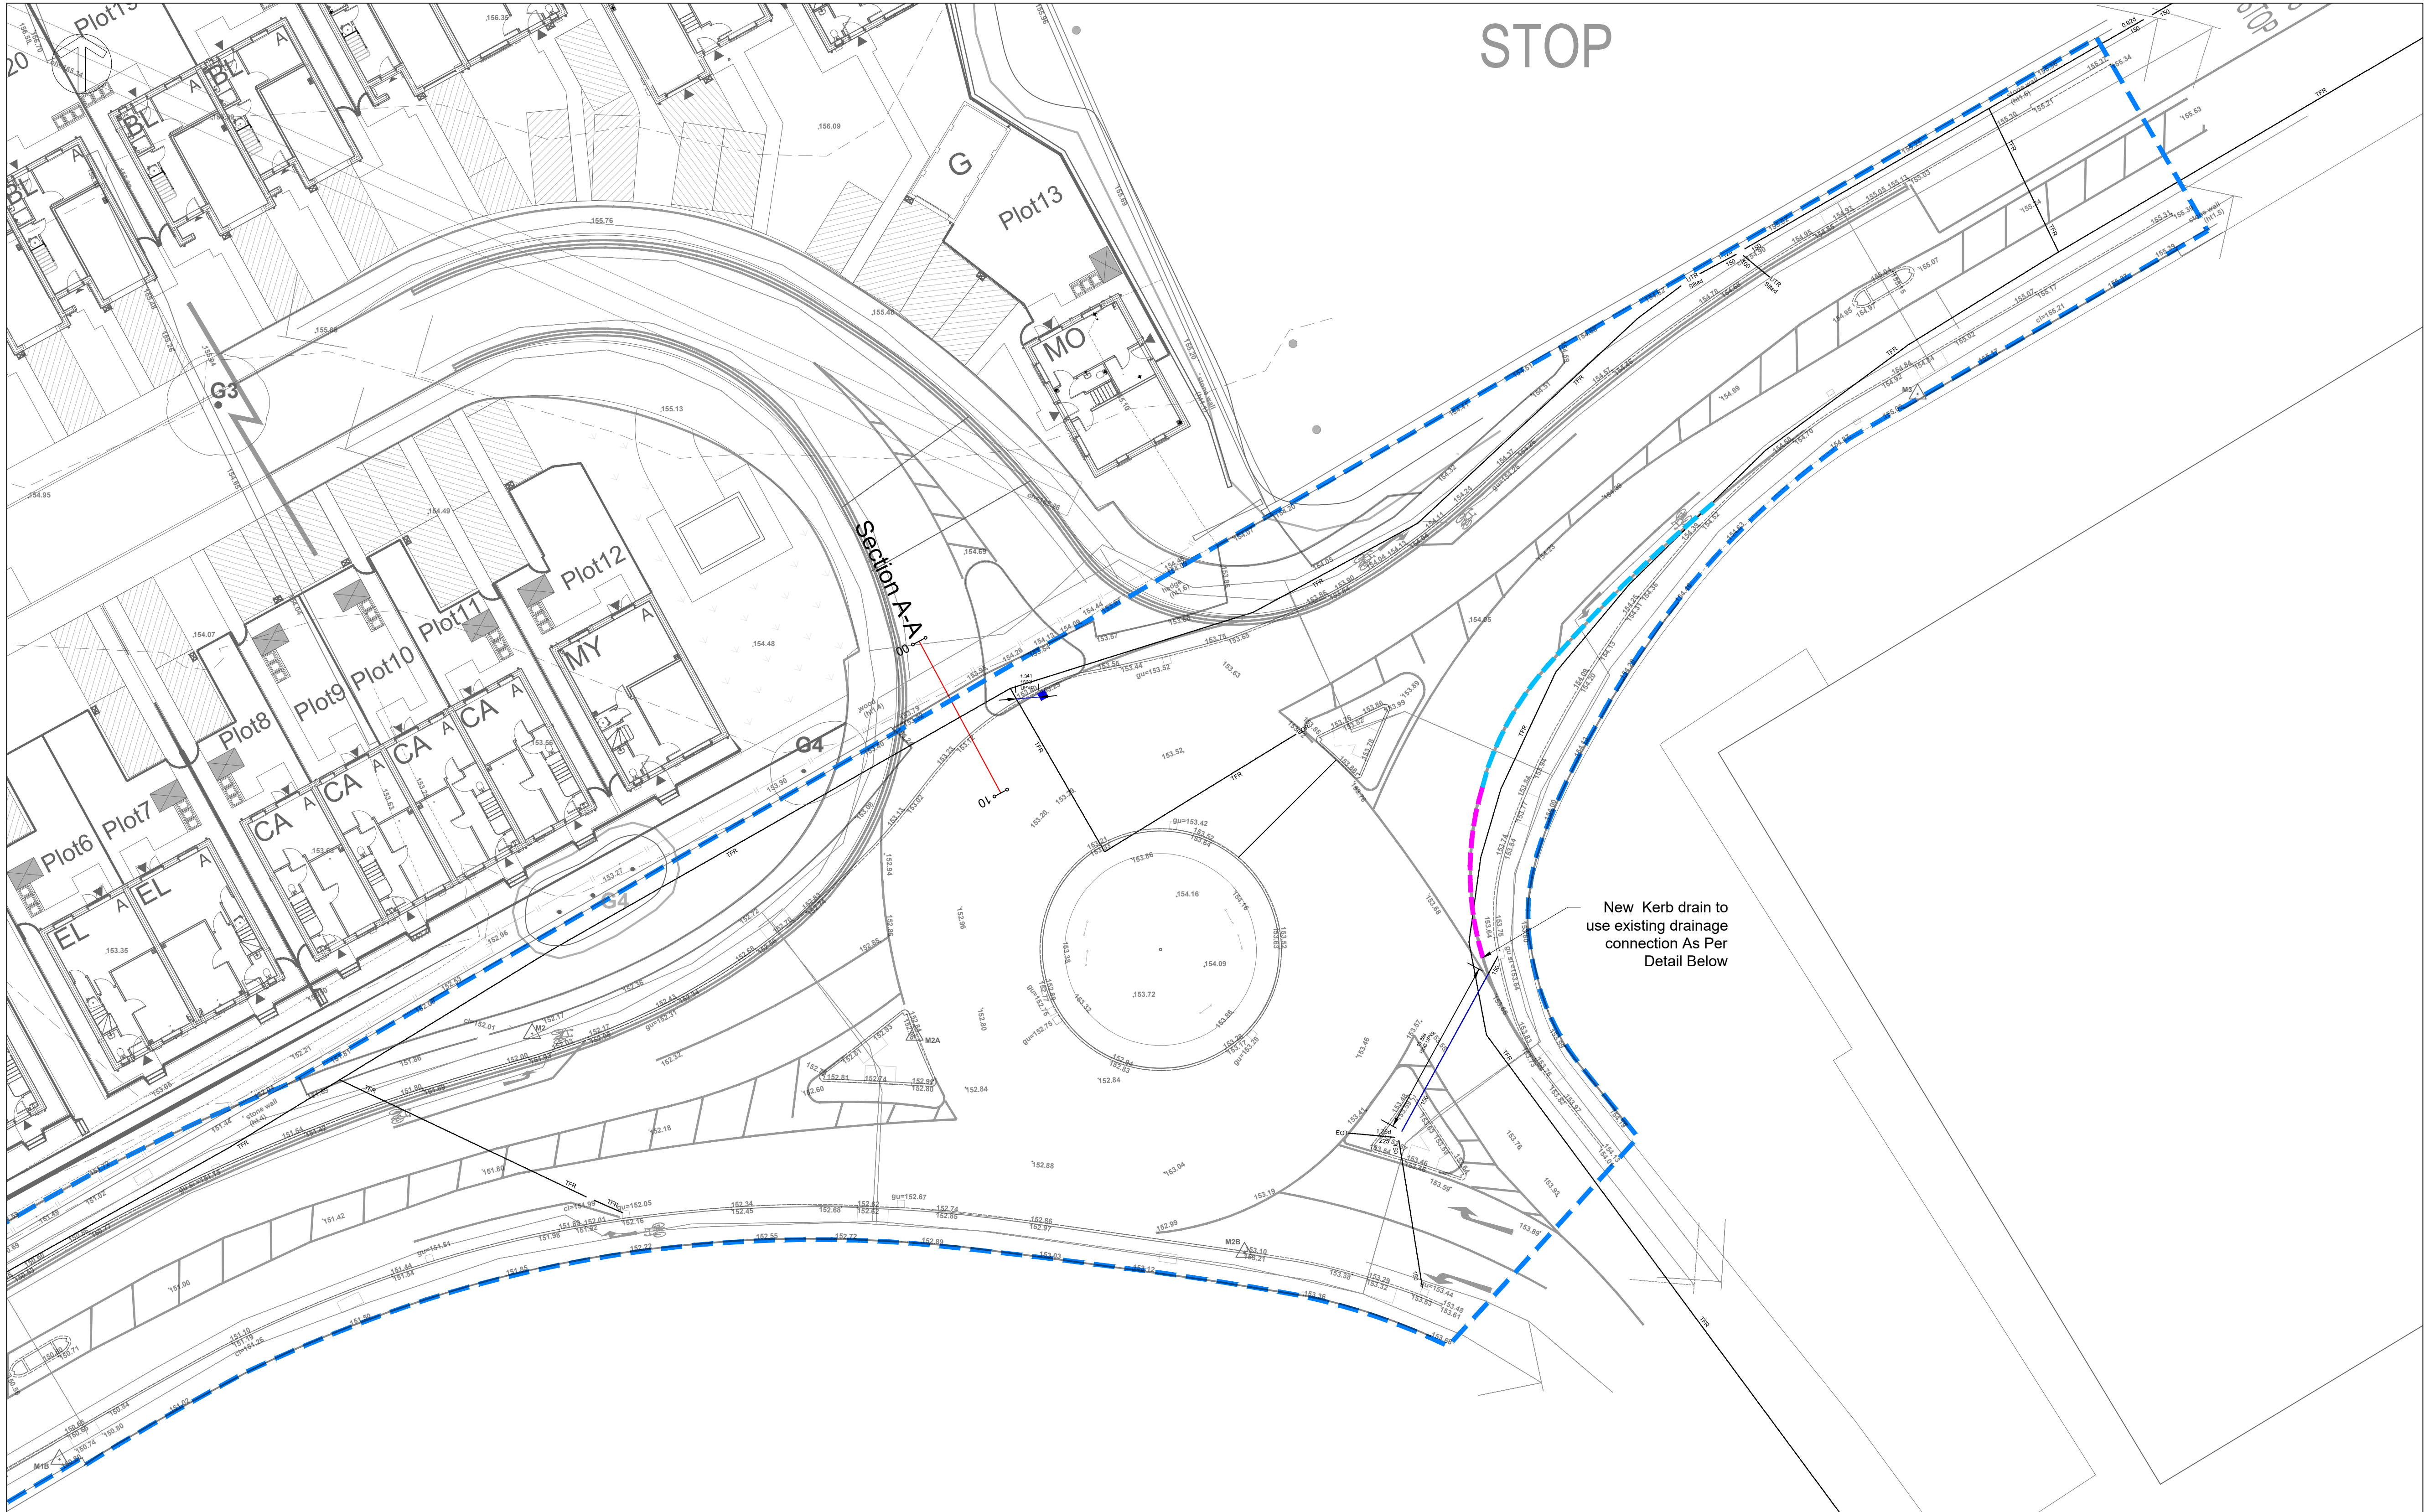


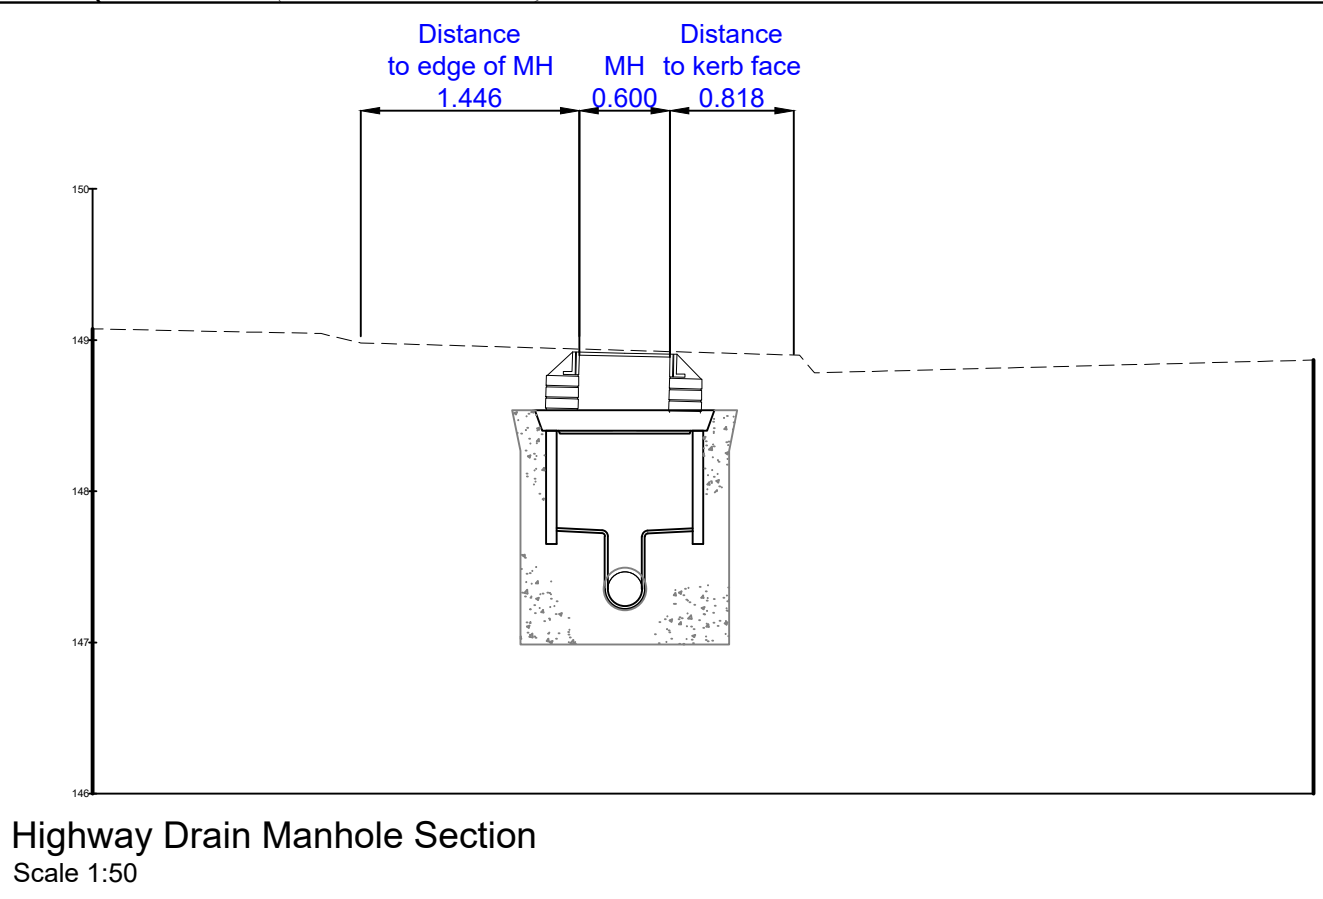

STOPPING
STBOUND

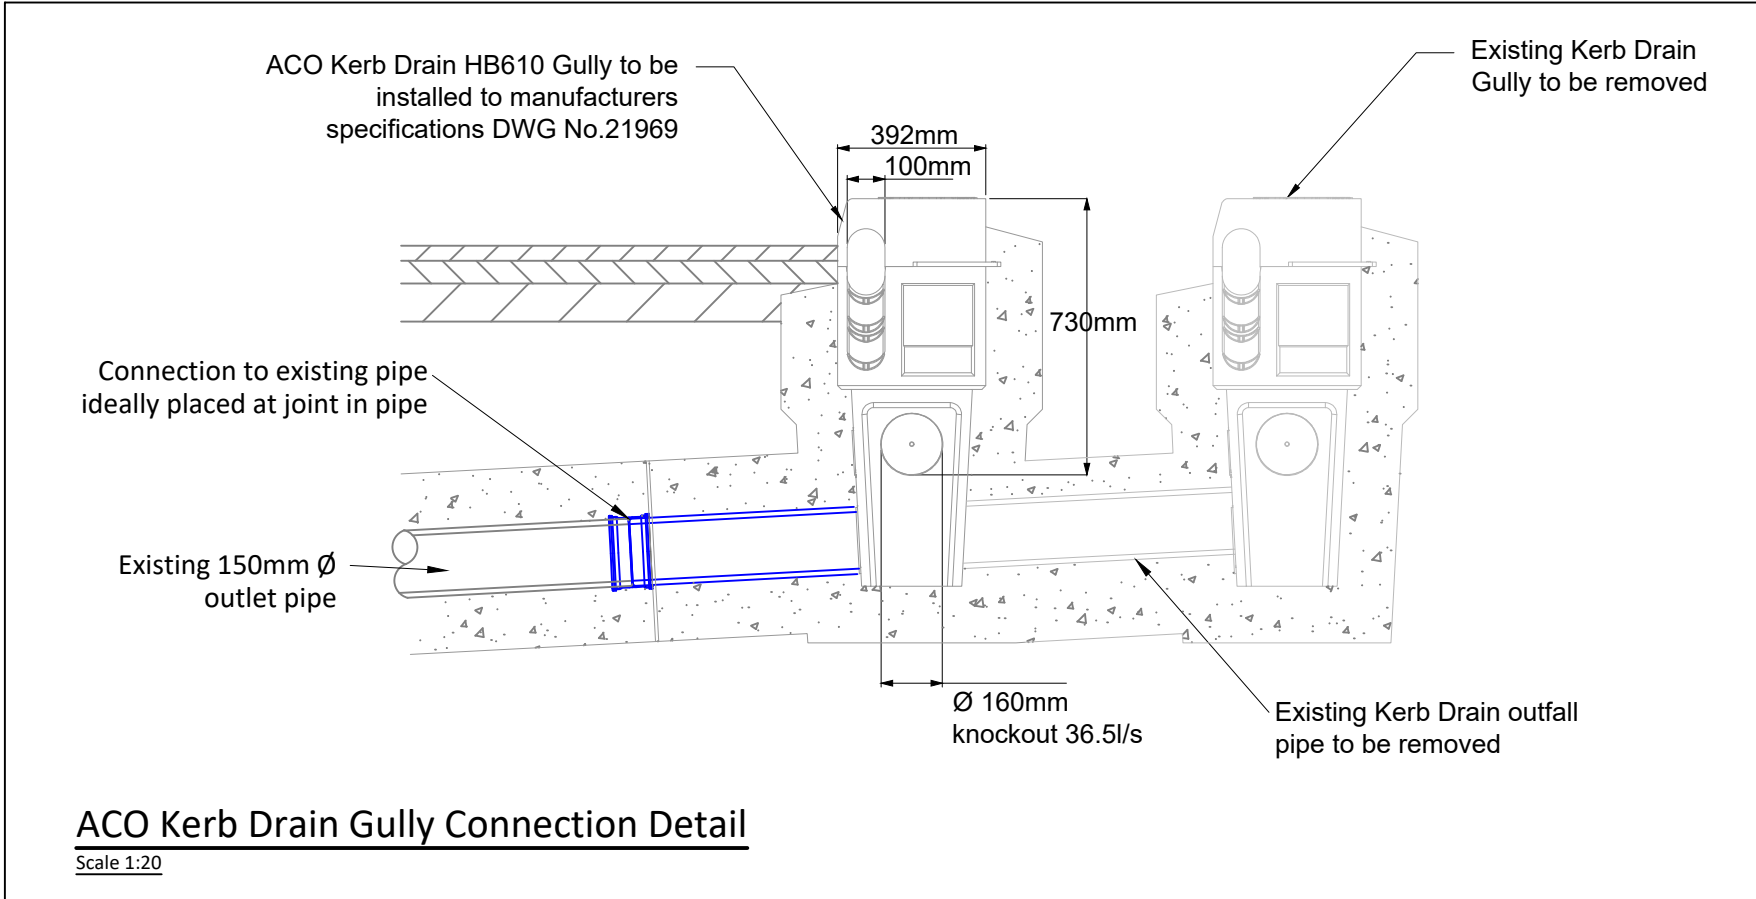

Do Not Scale

DESIGN REVIEW

Design review by: ** Checked by: **

Residual hazards:

Health, Safety & Environmental Notes

NOTES

Proposed ACO KD HB305 Kerb Drain (See ACO Hydraulic Design)

Proposed ACO KD HB405 Kerb Drain (See ACO Hydraulic Design)

Extent of S278 Works

Proposed Gully

General Notes:

All gullies within S278 boundary to be jetted once surfacing works are completed

Refer to Kirklees Council Standard Details for specific details:

- HD/SD/05/22B
- HD/SD/05/20B
- HD/SD/05/03B
- HD/SD/05/04B

28.03.24	Construction Issue	JW	OCB	C1
16.11.23	Drawing updated following comments from Kirklees	OCB	TT	P3
26.10.23	Drawing updated following comments for Kirklees Council	OCB	AL	P2
07.07.23	Initial Issue	BHB	JS	P1
Date	Description	By	Chk	Rev

ADEPT

CIVIL AND STRUCTURAL CONSULTING ENGINEERS

Web: www.adeptcsce.com
Email: inbox@adeptcsce.com
Tel: 0113 239 4518 (Head Office)

Originating Office: Leeds
1912 Mills, Sunny Bank Mills,
Farsley, Leeds, LS28 5JJ
Tel: 0113 239 4518

Project

Blue Hills Farm,
Birkenshaw

Title

S278 Drainage Layout

Client

Vistry Partnerships

Scale @ A1
1:200

Initial author
BHB

Initial checker
JS

Approver
RP

Initial Date
JUL 23

Status
A

Purpose
Construction

Adapt Ref
09.21011

Project Number
09.21011-ACE-00-ZZ-DR-C-2300

Originator
Volume
Level
Type
Role
Orig. No.

Rev.
C1