
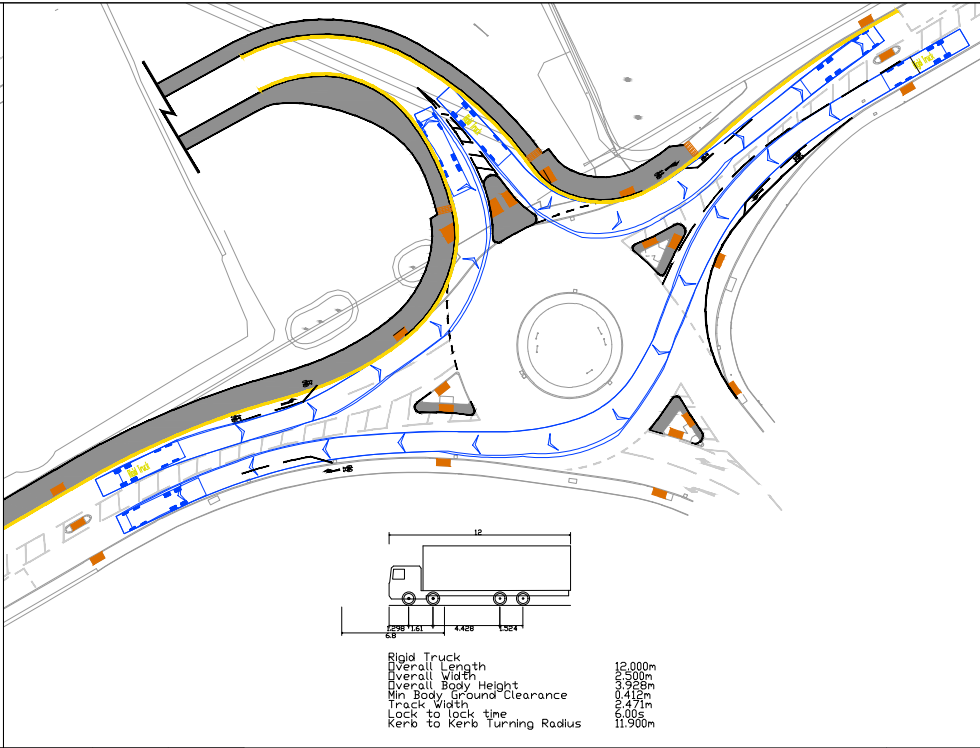
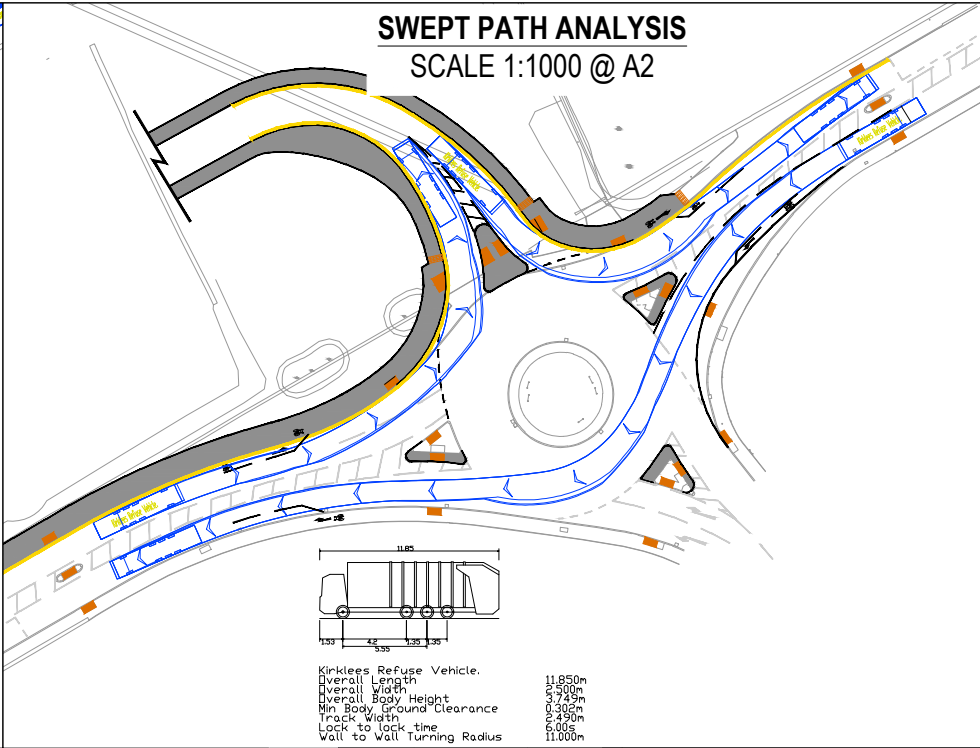
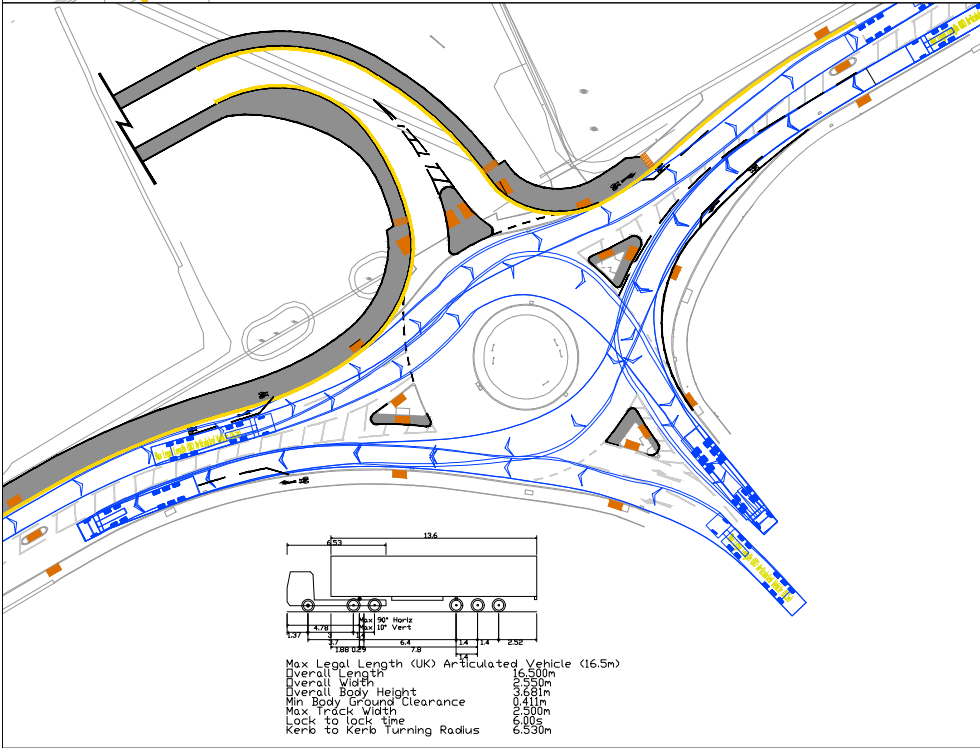
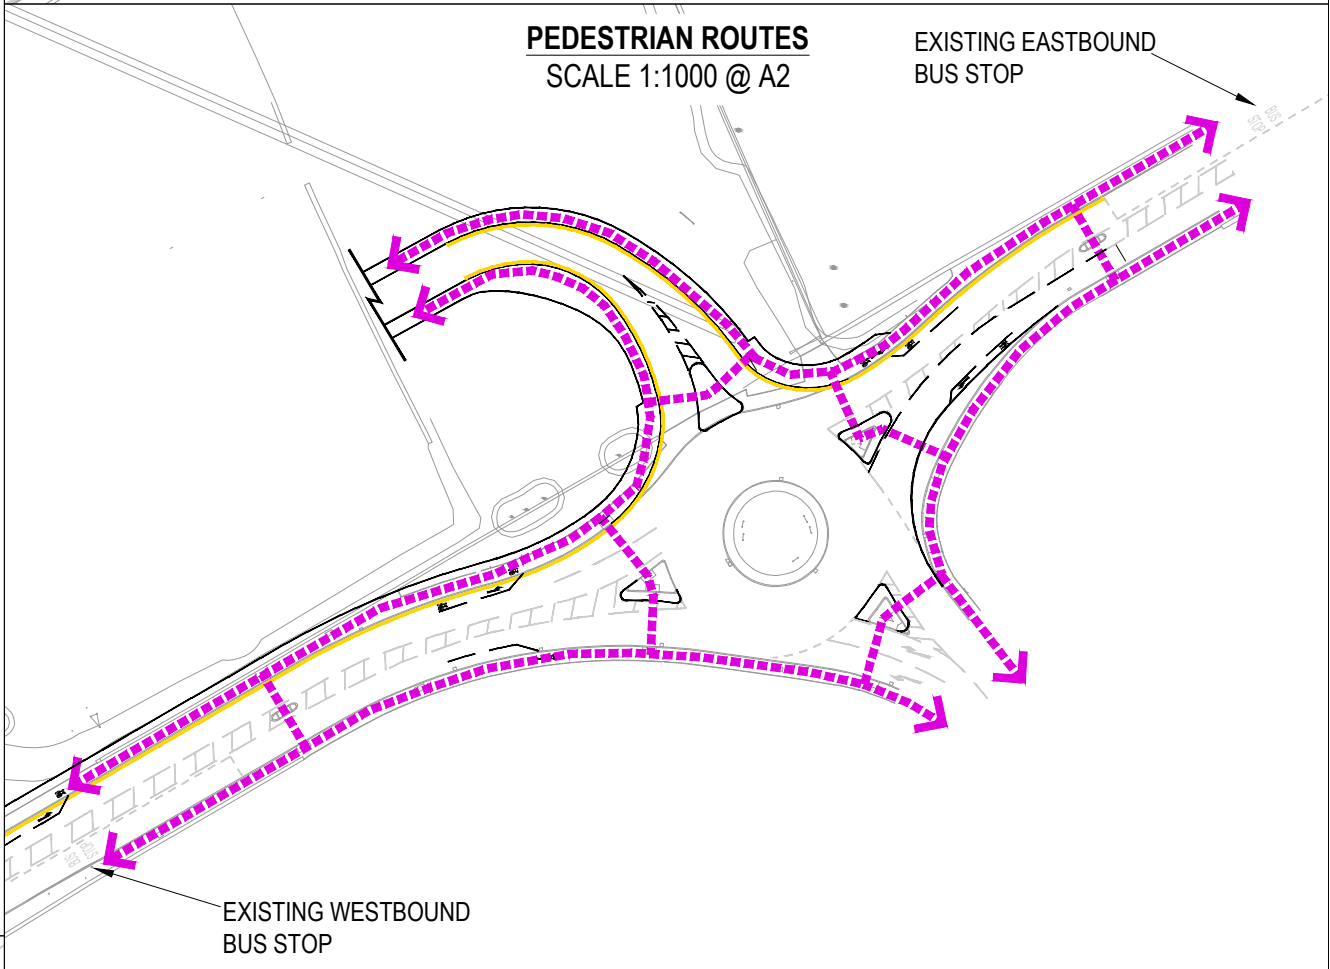
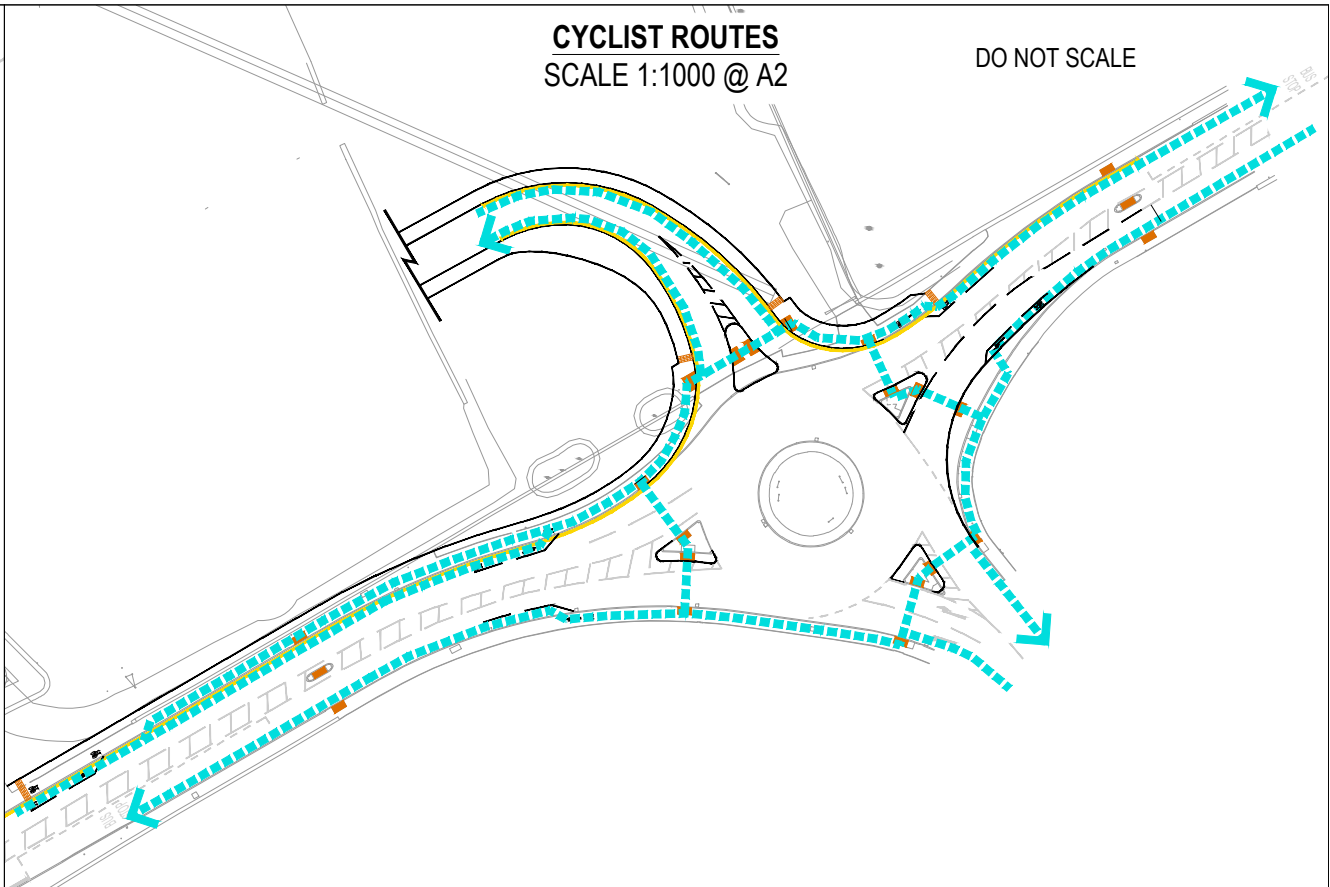


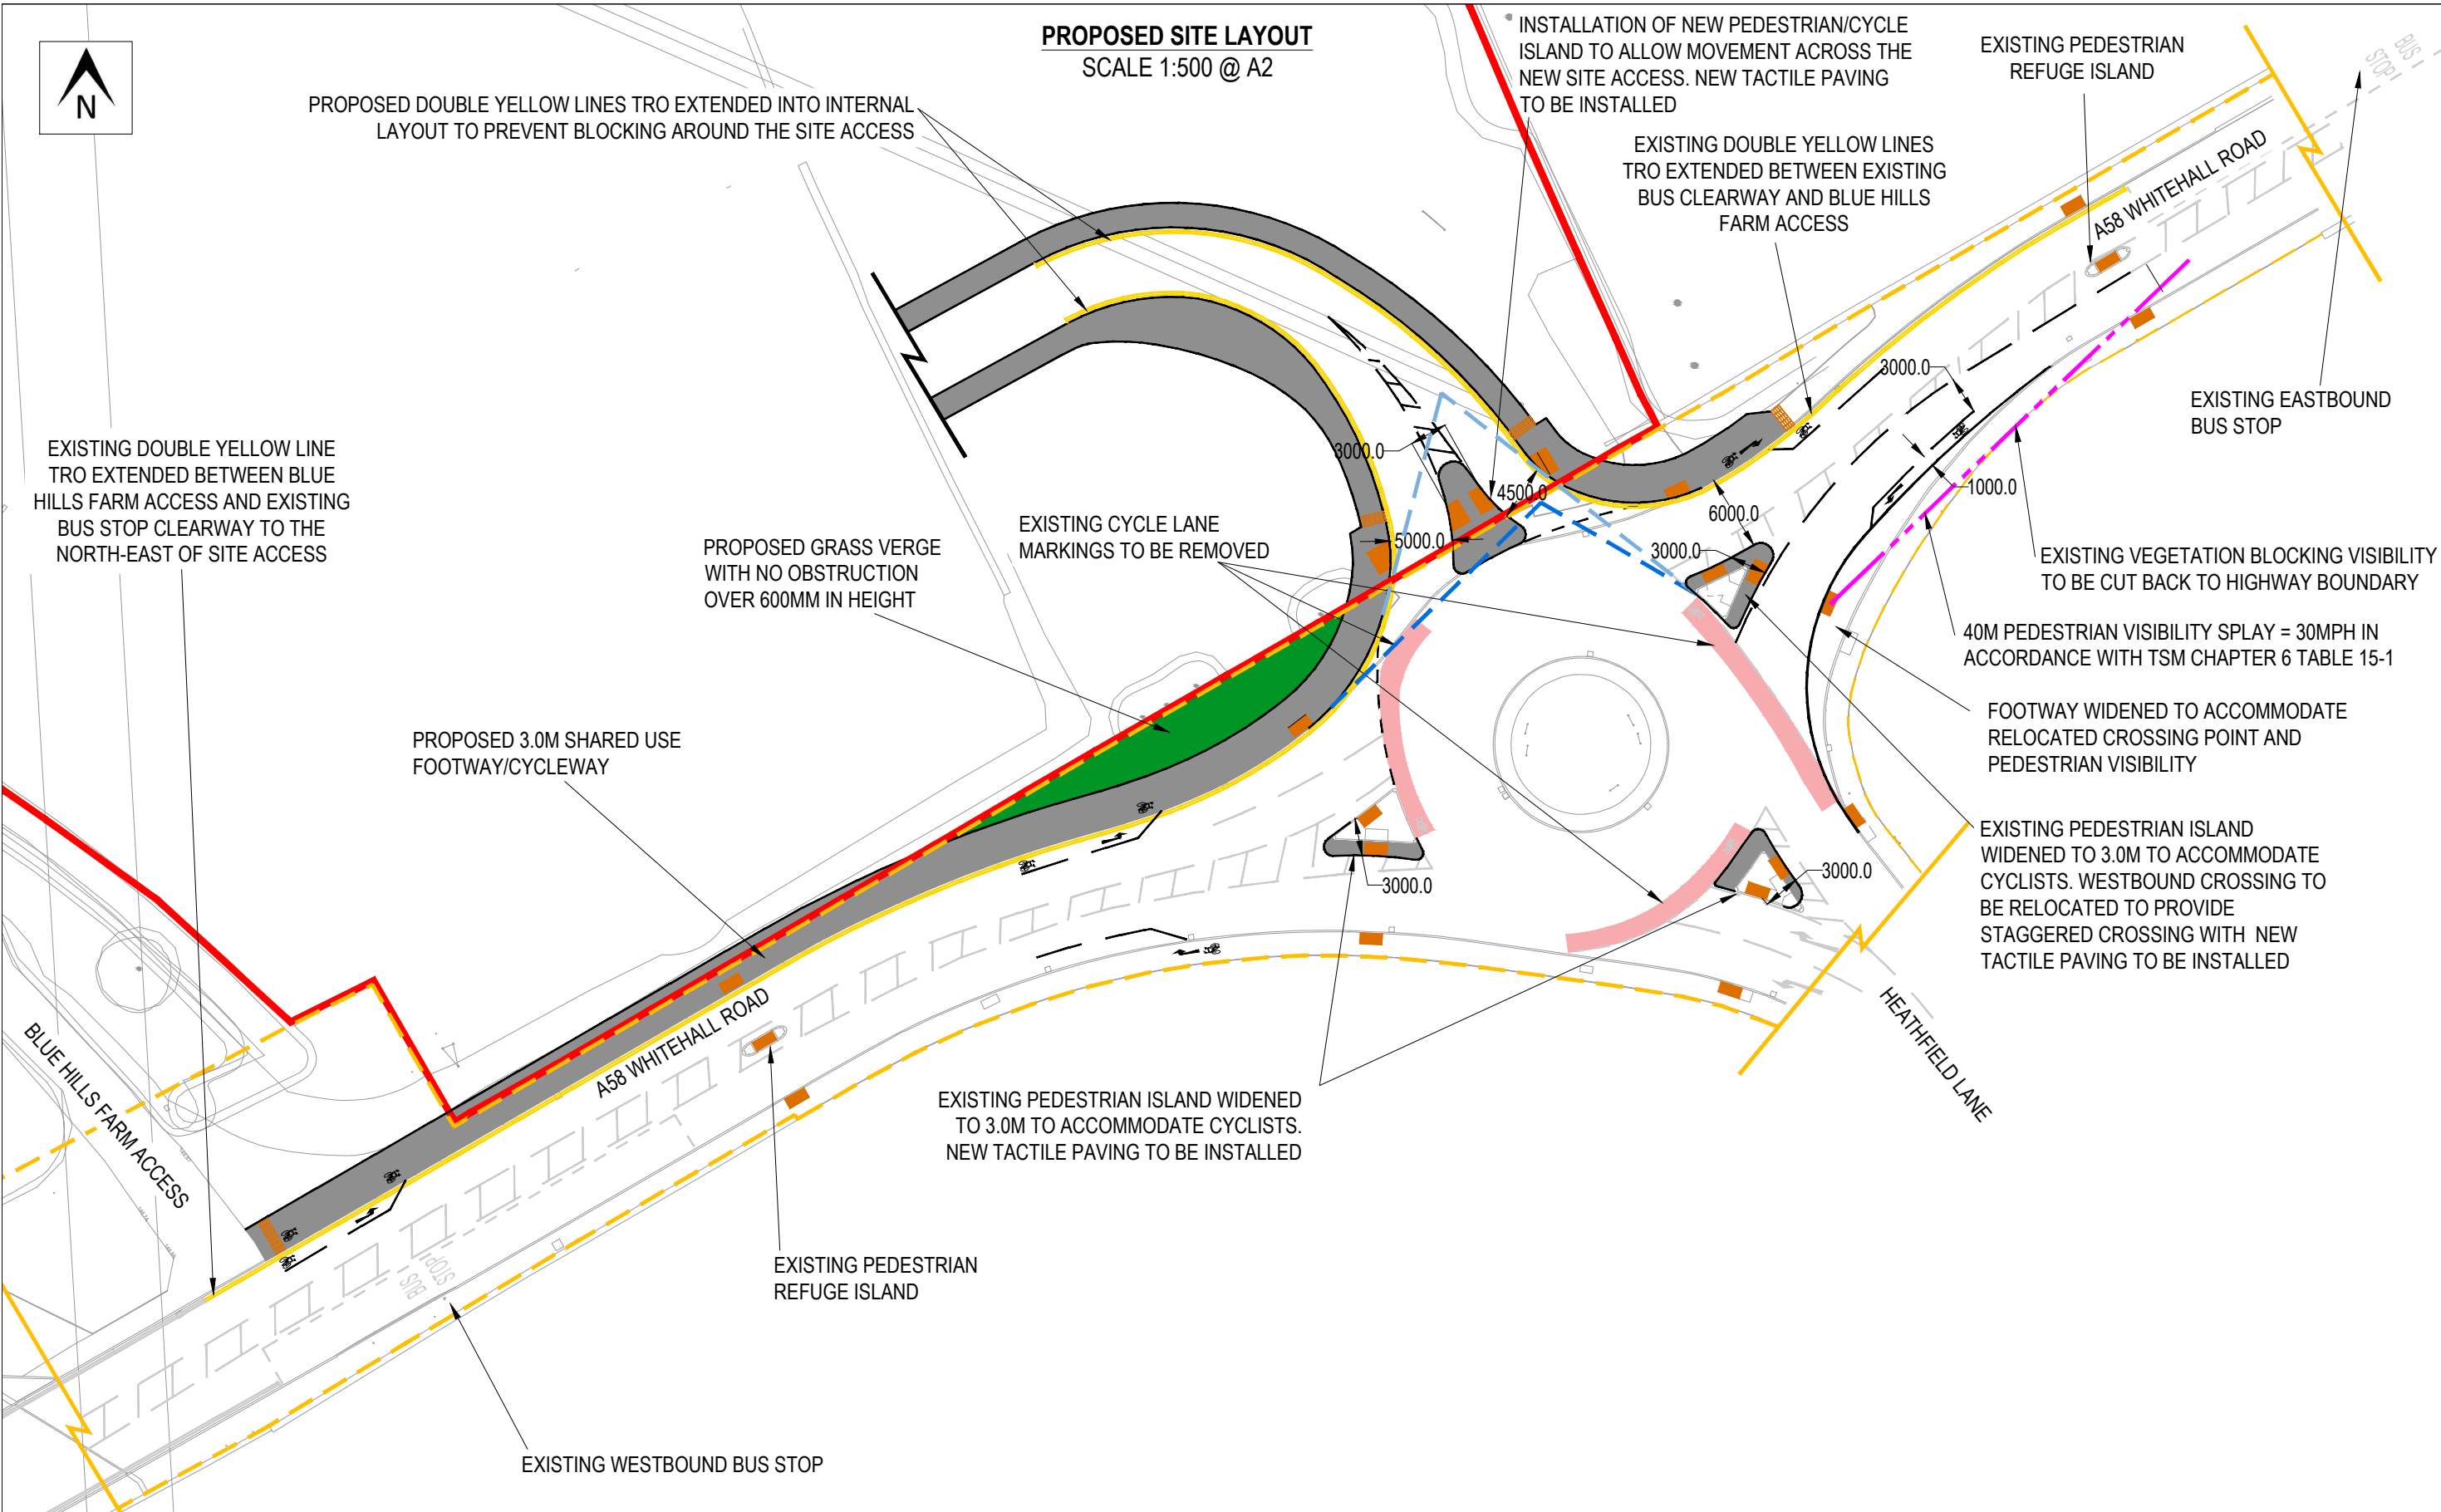

- KEY:**
- INDICATIVE HIGHWAY ADOPTION BOUNDARY
 - INDICATIVE SITE BOUNDARY
 - PROPOSED WORKS
 - PEDESTRIAN VISIBILITY SPLAY
 - PROPOSED FOOTWAY/CYCLEWAY
 - PROPOSED GRASS VERGE
 - TACTILE PAVING
 - HAZARD WARNING PAVING (CORDUROY SURFACE)
 - DOUBLE YELLOW LINES TRO
 - INDICATIVE PEDESTRIAN DESIRE LINE
 - INDICATIVE CYCLIST DESIRE LINE
 - VISIBILITY TO RIGHT ALONG CIRCULATORY CARRIAGEWAY MEASURED AT ENTRY (FROM GIVE WAY LINE) — ENCOMPASSES WHOLE JUNCTION
- NOTES**
1. PRELIMINARY LAYOUT SUBJECT TO DETAILED DESIGN INCLUDING FULL CDM COMPLIANCE, STATUTORY UNDERTAKERS SEARCH/DIVERSION REQUIREMENTS, HIGHWAY DRAINAGE PROVISION, LAND AVAILABILITY AND LOCAL AUTHORITY APPROVAL.

G	12/01/23	JS	STAGE 1 RSA AMENDMENTS	MEW	MEW
F	01/11/22	SG	UPDATED PROPOSED FOOTWAY/CYCLEWAY	MEW	MEW
E	06/10/22	JS	KMC COMMENTS	MEW	MEW
D	26/09/22	SG	MINOR AMENDMENTS	MEW	MEW
C	21/09/22	SG	MINOR AMENDMENTS	MEW	MEW
B	13/09/22	SG	KMC COMMENTS	MEW	MEW
A	16/03/22	SG	MINOR AMENDMENTS	MEW	MEW
-	15/03/22	SG	INITIAL ISSUE	MEW	MEW
REV	DATE	BY	DESCRIPTION	CHK	APP
STATUS			PRELIMINARY		

PROJECT	BLUE HILLS FARM, BIRKENSHAW
DRAWING TITLE	PROPOSED ROUNDABOUT IMPROVEMENTS

CLIENT	VISTRY PARTNERSHIPS YORKSHIRE		
CHECKED	MEW	APPROVED	MEW
DRAWN BY:	SG	SCALE @ A2	AS SHOWN
DRG No.	21205/GA/01		REV.
DATE	JANUARY 2023		G